This drawing is for design intent **only**


Do Not Scale

If in doubt, ask. All discrepencies to be reported to the architect before manufacture, fabrication
Drawings are to be read in conjunction with all relevant specifications and consultant information

This drawing is not to be re produced without express permission of the architect and only used for the purposes shown within the titleblock status bar. This drawing and all associated designs indicated remain the copyright of the architect.



1 Existing Front Elevation
Scale: 1:100

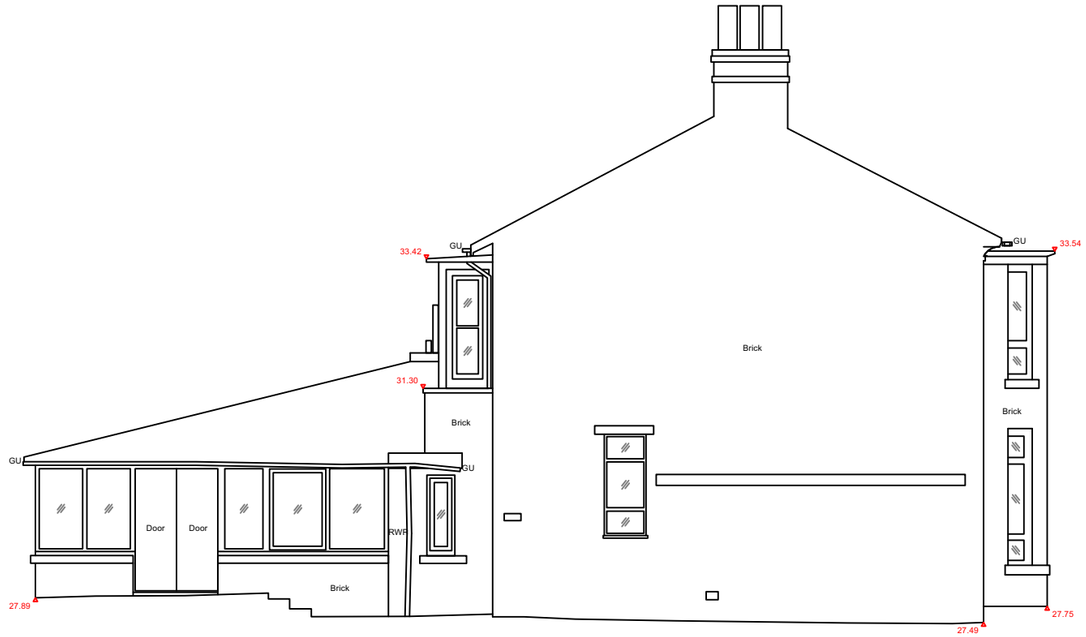

2 Existing Side Elevation
Scale: 1:100

-

Stockton Road

Existing Elevations

dwg	2603-003	rev	A
scale	1:100 @ A3		
issued	Prelim		
date	04/03/2026	drawn MM	checked MM

mcnulty architects

RIBA Chartered Practice

mcnulty architects ltd
Designworks
The Colony Wilmslow
Altrincham Road
SK9 4LY

info@mcnultyarchitects.com

01625 468 991