EXISTING ELEVATIONS


SEE LOCATION PLAN FOR EXISTING GARAGES POSITION



Existing 1, 2, 3, 4 & 5 Rear Elevation

Scale: 1:50 / A1


(Can also be printed at 1:100 / A3)

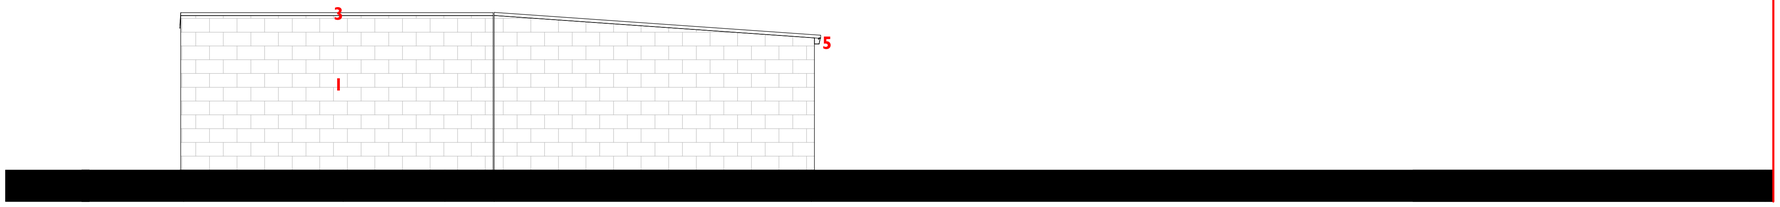

Existing 6 & 7 Rear Elevation

Scale: 1:50 / A1


(Can also be printed at 1:100 / A3)

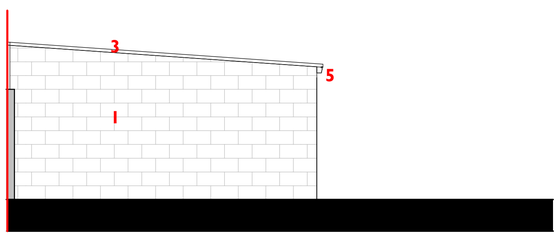

Existing 1, 2, 3, 4 & 5 Side A Elevation

Scale: 1:50 / A1

(Can also be printed at 1:100 / A3)

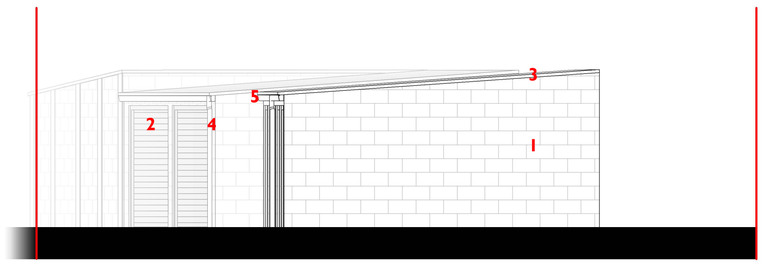

Existing 1, 2, 3, 4 & 5 Side B Elevation

Scale: 1:50 / A1

(Can also be printed at 1:100 / A3)



EXISTING

EXISTING MATERIAL LEGEND:

1. Blockwork
2. Roller Metal Garage Door
3. Corrugated Metal Roof
4. uPVC RWP
5. uPVC Gutter
6. Brick Boundary Wall

Site Boundary

0 1 2 3 4m

1:50

IMPORTANT NOTES:

This drawing is intended solely for the use of Bryony Lee Architecture for information and presentation purposes only and may contain confidential and commercially sensitive information.

Any review, re-transmission, disclosure, copying or modification of it is strictly forbidden. All trademarks, branding and copyright© can not be used by anyone without the express written permission of the company. Use of this or any other drawing signifies consent to any interception we might lawfully carry out to prevent abuse of these facilities. This drawing with or without terms are considered subject to contract and is sent without prejudice.

To be read in conjunction with any relevant Structural Engineer's drawings and any other consultant information.

DO NOT SCALE from drawing, work to figured dimensions only. All dimensions to be checked by Contractor/Fabricator prior to construction, report all discrepancies to the Design Team.

Any existing dimensions noted on the drawing are to be checked by the Contractor prior to commencement of the works.

REV	DESCRIPTION	DATE

CLIENT	Garages2Let		
PROJECT	Lock-up Garages		
ADDRESS	Thorncliffe Grove, Manchester, M19 3LS		
DRAWING TITLE	Existing Elevations_Sheet 2		
SCALE @ A1	As indicated	DATE	22/05/26
DRAWING NO.	LP2606_2_111		REV

bla

Tel: 07932 385 500 / Web: www.blarchitecture.co.uk / Address: M19