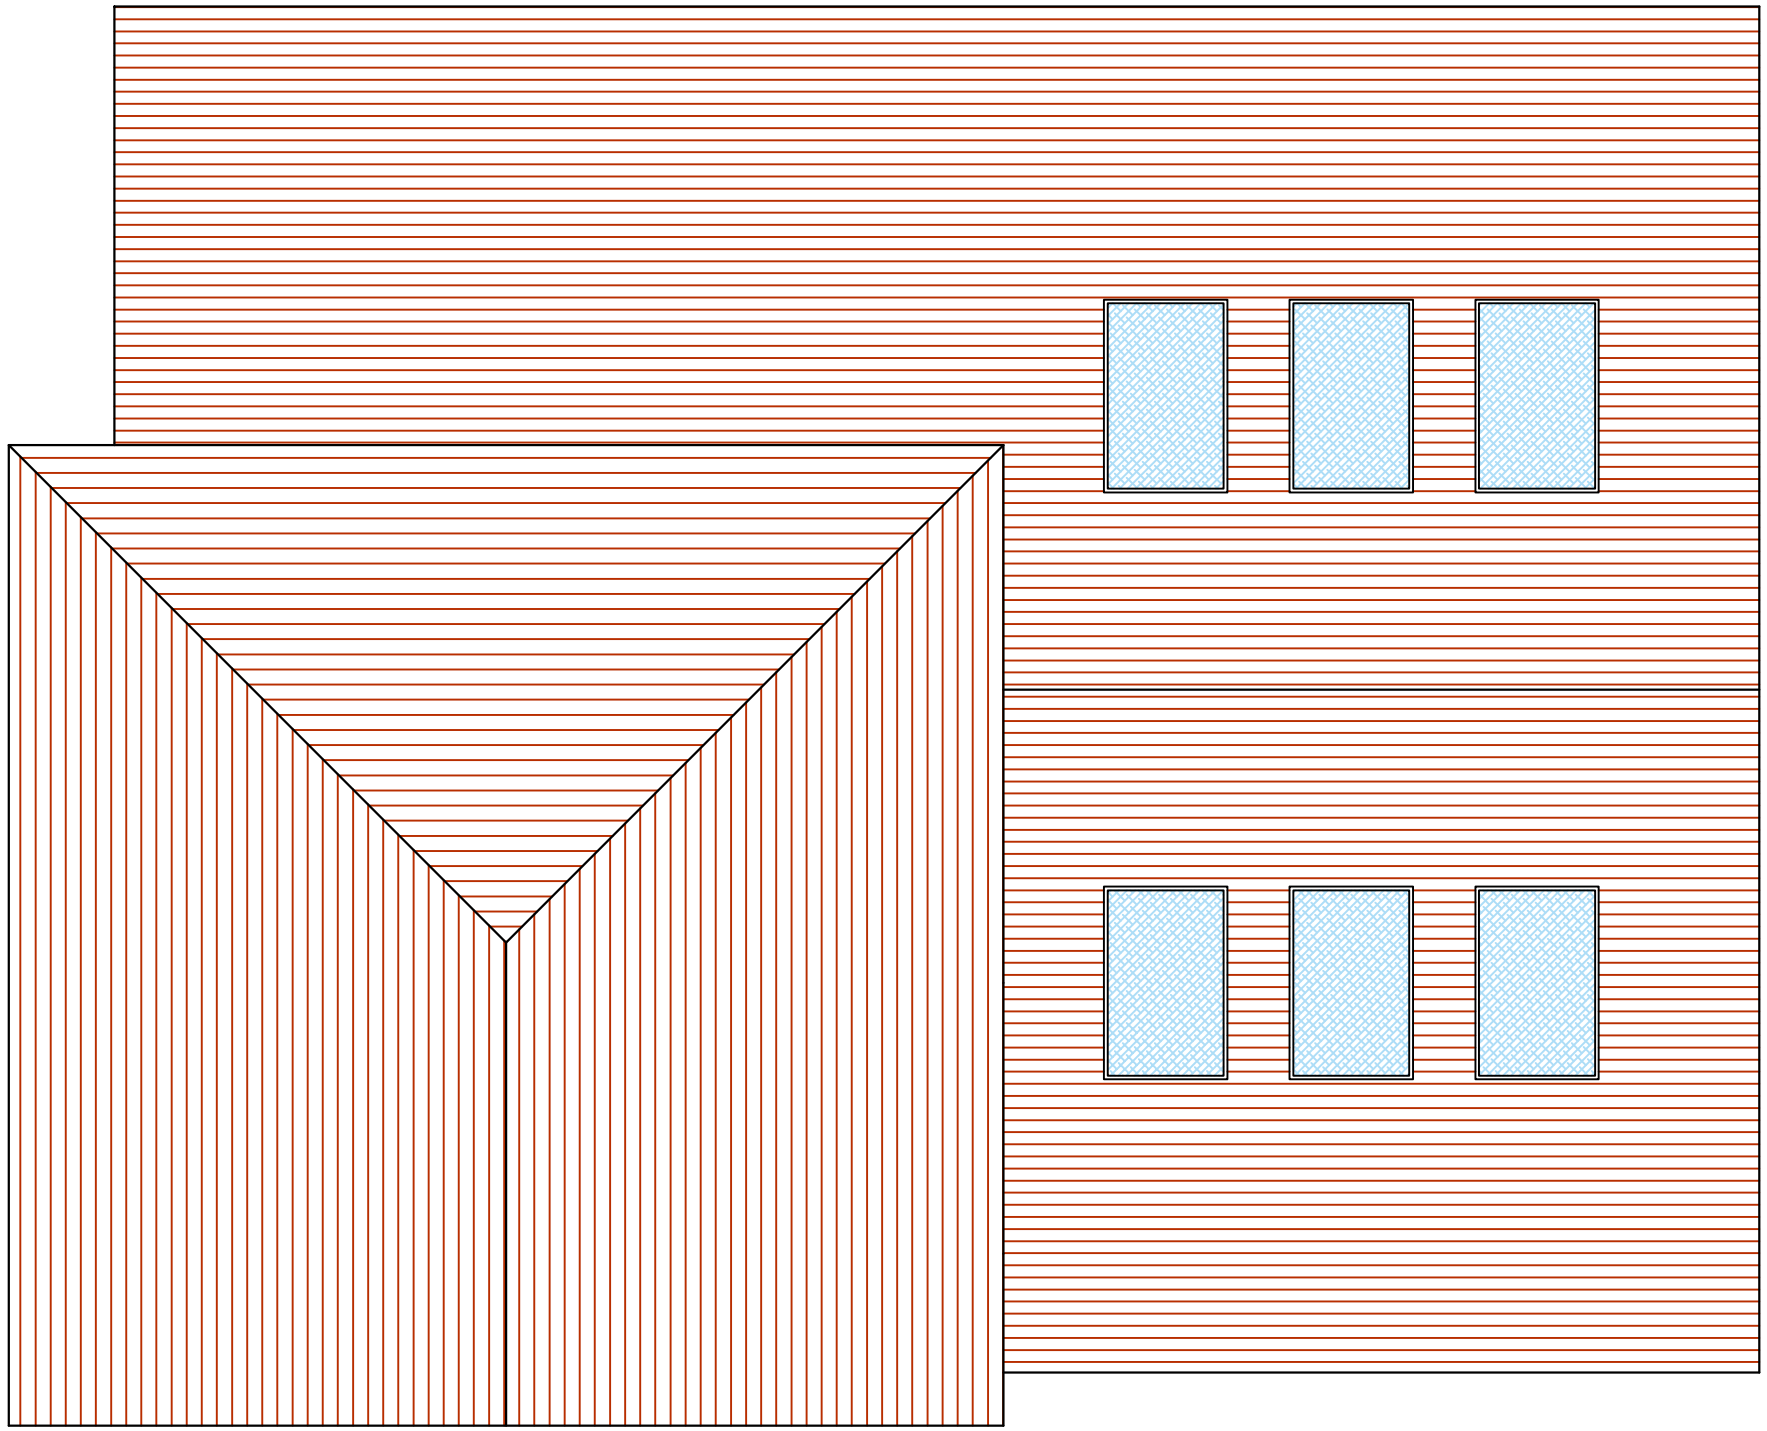


0 1 2 3 4 5m

SCALE BAR 1:50

7 Maroon Road, M22 5NB			
New Single Storey Extension			
TITLE	PROPOSED ROOF PLAN		
SCALE	1:50	DWG REF	Dwg No
DATE	MAY 26	05026	7