




EXISTING SIDE ELEVATION Scale 1:100

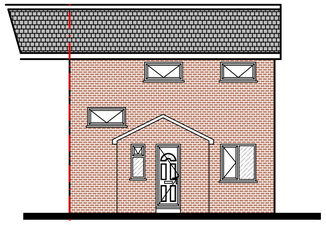


EXISTING FRONT ELEVATION Scale 1:100

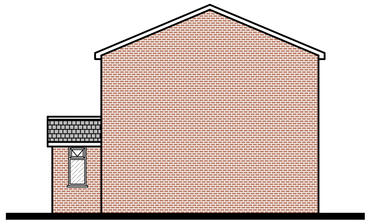


EXISTING SIDE ELEVATION Scale 1:100

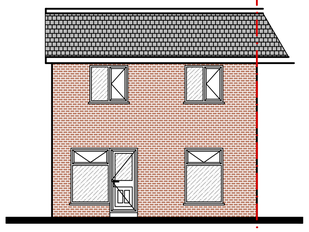


EXISTING REAR ELEVATION Scale 1:100

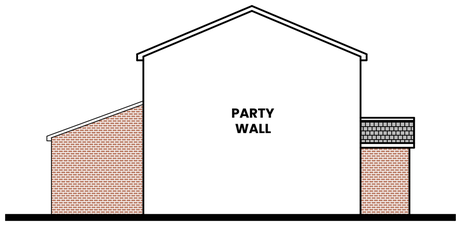


PROPOSED SIDE ELEVATION Scale 1:100

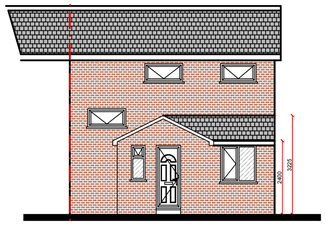


PROPOSED FRONT ELEVATION Scale 1:100

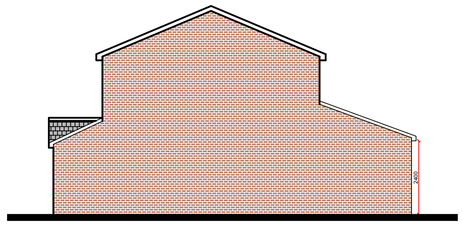


PROPOSED SIDE ELEVATION Scale 1:100

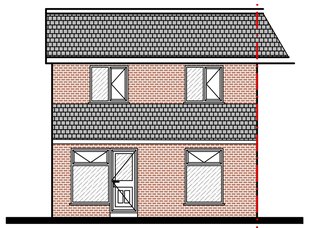


PROPOSED REAR ELEVATION Scale 1:100

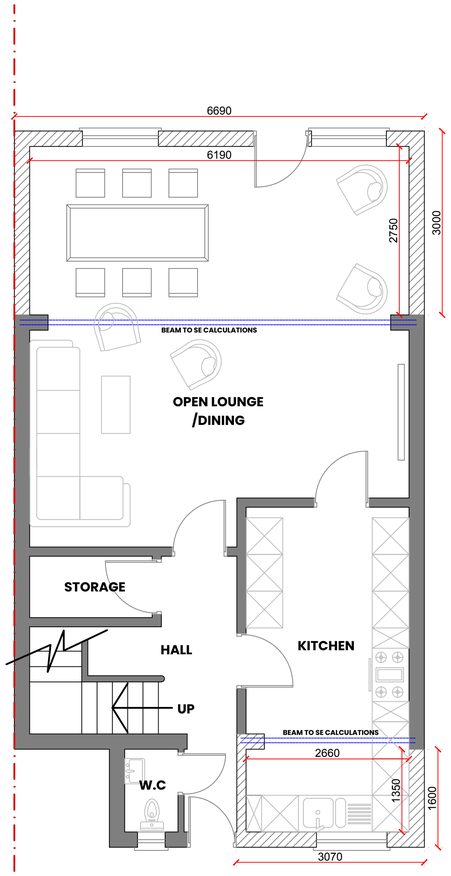


PROPOSED GROUND FLOOR PLAN Scale 1:50

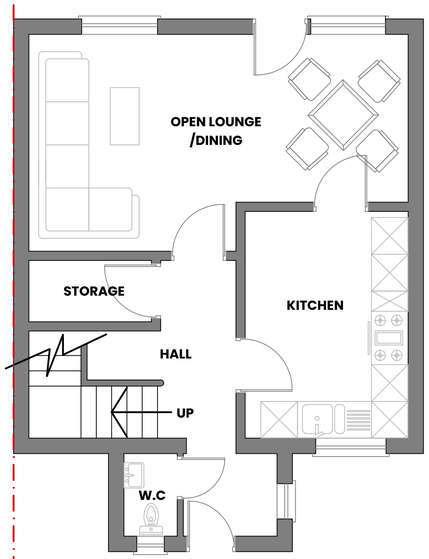

EXISTING GROUND FLOOR PLAN Scale 1:50

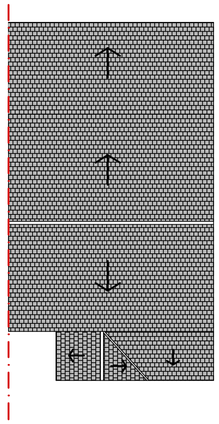

PROPOSED ROOF PLAN Scale 1:100

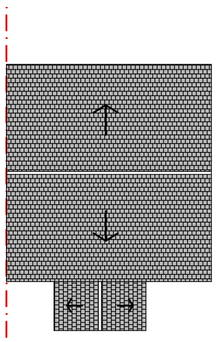

EXISTING ROOF PLAN Scale 1:100

ELEMENT KEY:

Boundry

Existing

Proposed

0 1 2 3 4 5

SCALE BAR 1:50

0 1 2 3 4 5

SCALE BAR 1:100

N

SUN

General Notes:

All site dimensions shall be verified by the Contractor on
site prior to commencing any works.

Design intent drawing only. Construction to comply with latest building regulation requirements.

This drawing is the property of "Studio Tashkeel Architecture Ltd." and copyright is reserved by them. The
drawing is not to be copied or disclosed by or to any
unauthorised persons without the prior written consent
of Studio Tashkeel Architecture Ltd.

Rev	Description	Date	Dr by	App by
-	First Issue	30.05.26	PS	MK

STUDIO TASHKEEL ARCHITECTURE LTD.
1-3 Ashton Lane, Sale M33 6WT
Manchester, United Kingdom

T +44(0)161 546 5395
E info@StudioTashkeel.com
www.studiotashkeel.com

client name	Mr Ghirmay Ghebrekiros
project	9 Endcott Close, Manchester, M18 8BR
drawing	Existing and proposed plans and elevations
project number	6116
scale	1:100, 1:50 @A1
drawing number	PL01
rev	0
issue status	Planning

This drawing is to be read in conjunction with all related drawings. All dimensions must be checked and verified on site before commencing any work or producing shop drawings.The originator should be notified immediately of any discrepancy. This drawing is copyright and remains the property of Studio Tashkeel Architecture Ltd.