
DRAFT
NOT FOR PRODUCTION

Front Elevation - Proposed

Day



Night

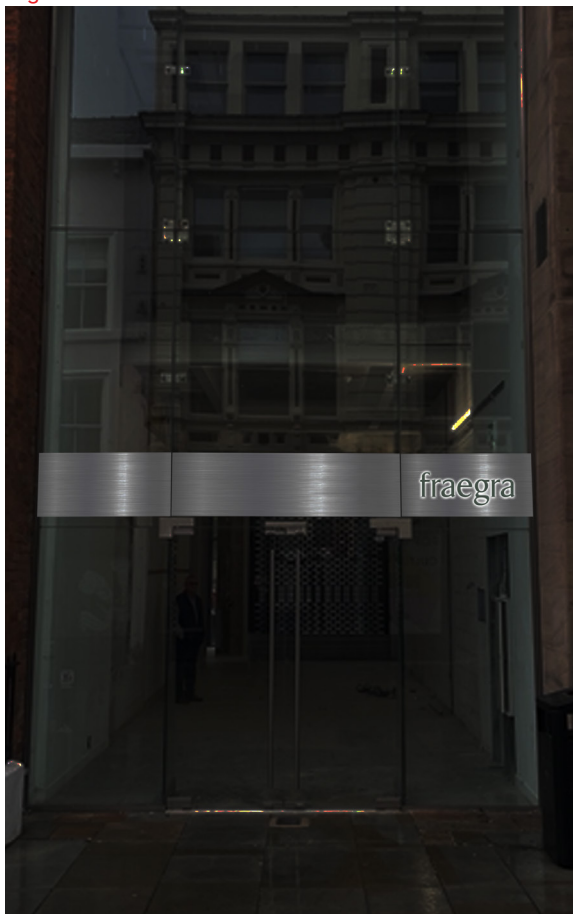

Rear



Scale Bar 1:50 @ A4

0 0.5m 1m 2m 3m 4m 5m 10m

NB. All super impositions are only visual suggestions of the final product and are not to scale. Finished product may vary.
We can not guarentee colour conformity when signs are illuminated.

PROJECT DETAILS

CLIENT:	**The Fragrance Shop**
PROJECT NAME:	**TFS Fraegra Manchester**
LOCATION:	**35 King St Manchester M2 7AT**
CONTACT PERSON:	**John Coffey**
SALES PERSON:	**Shon**
DESIGNER:	**Ken**
JOB NO:	**XXXXXXX**

REVISIONS

NO.	DATE	DRAWN	COMMENTS
01	23/03/2026	MR	
02	15/05/2026	KS	
03	19/05/2026	KS	
04	20/05/2026	KS	
05	21/05/2026	KS	Chosen elevations option

AVAILABLE REFERENCE FILES

AutoCAD (*.dwg, *dxf)		Site Images	✔
Vector files (*.eps, *.ai)		Survey Form	
Photoshop Files (*.psd, *.tiff)		Customer Journey	
Quote		Site Survey	✔

DISCLAIMER

I have checked that the spelling & content of this proof is correct. I understand that my document will print exactly as it appears in this layout provided that i have correctly formatted any files i may have uploaded. I understand that i cannot make any changes or cancel my order once it is placed. I understand that monitors vary and the colours i see on my screen may not be an exact representation of the finished item. Signworld will only produce 3 sets of amended layouts after original artwork submission, any more amendments after the 3rd set will be chargeable. We ask that you collate various amends and submit all at once. ©Signworld. All rights reserved. The designs, artwork, layouts, and concepts contained herein are protected by copyright law. Any unauthorized reproduction, adaptation, or commercial use is prohibited and may result in legal action.

INTERNAL APPROVAL

CHECKED BY :
APPROVED BY :
COMMENTS :
SIGN & DATE :

CLIENT APPROVAL

Please check and confirm you are happy with your artwork layout by signing and dating.


APPROVED BY :
SIGN & DATE :
COMMENTS :

SIGNWORLD GROUP
NEWGATE HOUSE | BROUGHTON MILLS RD | BRETTON | CHESTER | CH4 0BY
info@signworldgroup.com
signworldgroup.com


DRAWING TITLE : SIGNAGE - **TECHNICAL DETAILS**

DRAFT


Front Elevation

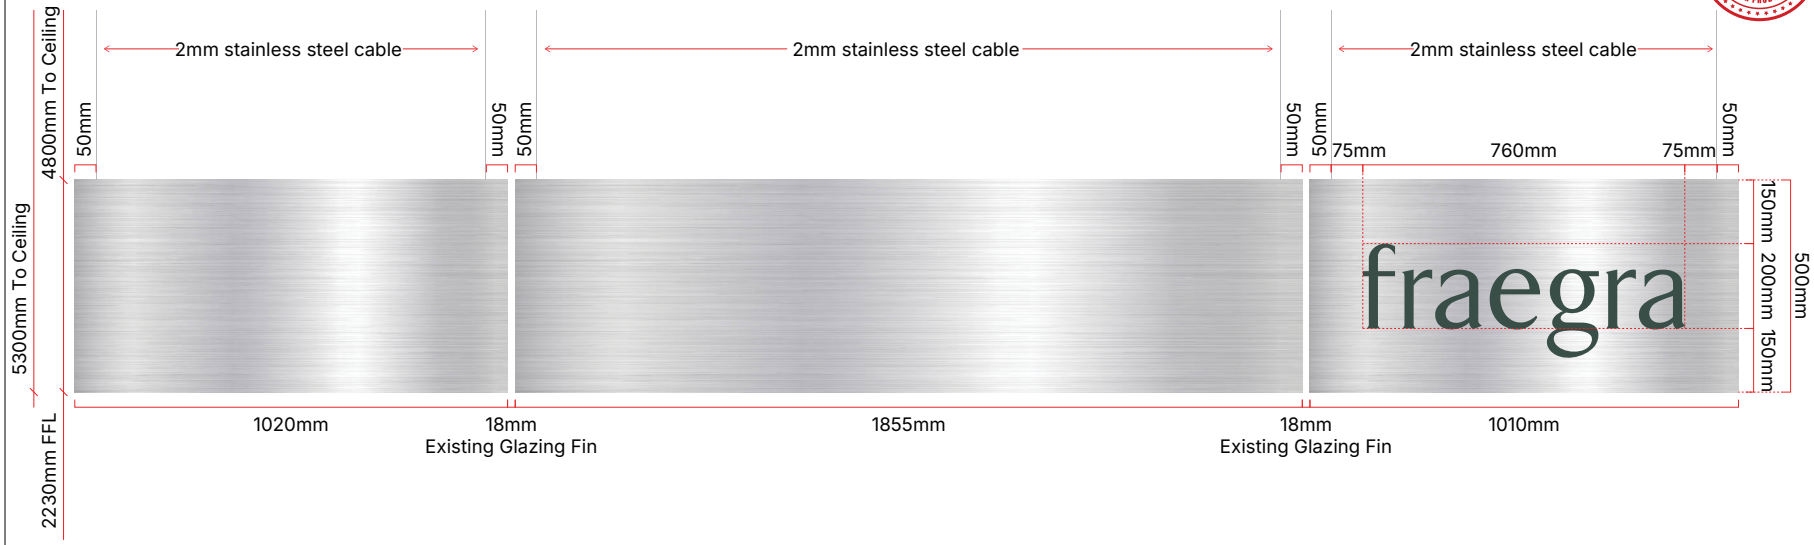

Plan

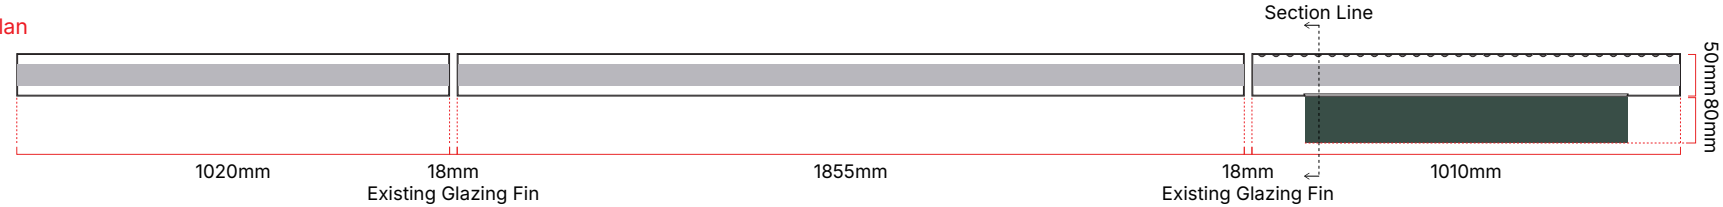

Section

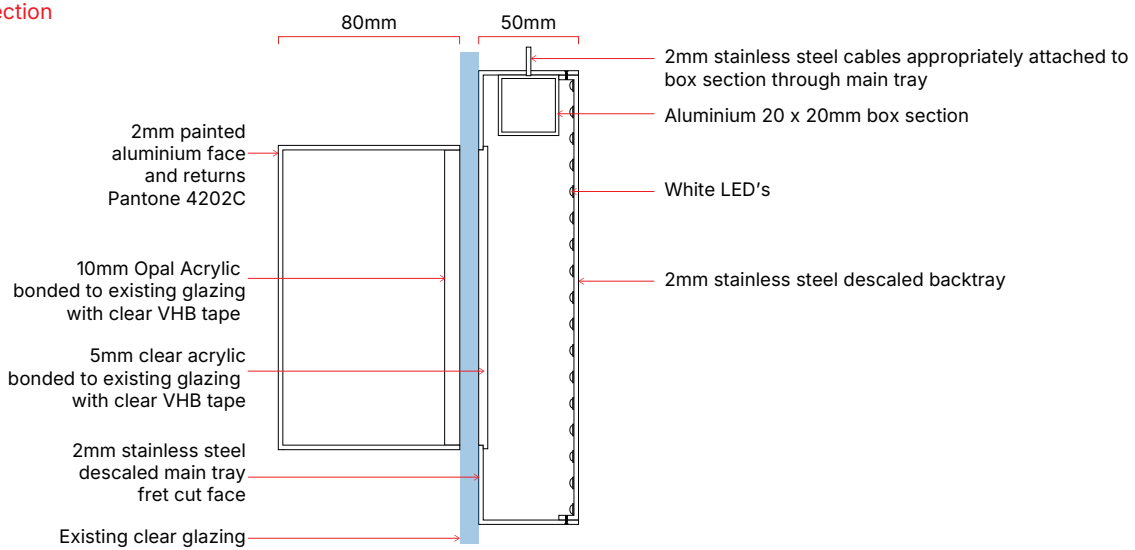

Scale Bar 1:50 @ A4

0 0.5m 1m 2m 3m 4m 5m 10m



Gripple Standard Cable
2mm stainless steel cables with standard gripple and relevant ceiling fixings
Qty. 6 x Attachments



PANTONE®
4202 C

NB. All super impositions are only visual suggestions of the final product and are not to scale. Finished product may vary.
We can not guarentee colour conformity when signs are illuminated.

FILE NAME: SW TFS Fraegra Manchester - Rev 05 | PAGE NO.: 02 / 04

PROJECT DETAILS

CLIENT:	The Fragrance Shop
PROJECT NAME:	TFS Fraegra Manchester
LOCATION:	35 King St Manchester M2 7AT
CONTACT PERSON:	John Coffey
SALES PERSON:	Shon
DESIGNER:	Ken
JOB NO:	XXXXXXX

REVISIONS

NO.	DATE	DRAWN	COMMENTS
01	23/03/2026	MR	
02	15/05/2026	KS	
03	19/05/2026	KS	
04	20/05/2026	KS	
05	21/05/2026	KS	Chosen elevations option

AVAILABLE REFERENCE FILES

AutoCAD (*.dwg, *dxf)		Site Images	✔
Vector files (*.eps, *.ai)		Survey Form	
Photoshop Files (*.psd, *.tiff)		Customer Journey	
Quote		Site Survey	✔

DISCLAIMER

I have checked that the spelling & content of this proof is correct. I understand that my document will print exactly as it appears in this layout provided that I have correctly formatted any files I may have uploaded. I understand that I cannot make any changes or cancel my order once it is placed. I understand that monitors vary and the colours I see on my screen may not be an exact representation of the finished item. Signworld will only produce 3 sets of amended layouts after original artwork submission, any more amendments after the 3rd set will be chargeable. We ask that you collate various amends and submit all at once. ©Signworld. All rights reserved. The designs, artwork, layouts, and concepts contained herein are protected by copyright law. Any unauthorized reproduction, adaptation, or commercial use is prohibited and may result in legal action.

INTERNAL APPROVAL

CHECKED BY :
APPROVED BY :
COMMENTS :
SIGN & DATE :

CLIENT APPROVAL

Please check and confirm you are happy with your artwork layout by signing and dating.

APPROVED BY :
SIGN & DATE :
COMMENTS :

SIGNWORLD GROUP
NEWGATE HOUSE | BROUGHTON MILLS RD | BRETTON | CHESTER | CH4 0BY
info@signworldgroup.com
signworldgroup.com

DRAFT
NOT FOR PRODUCTION


Rear Elevation - Proposed





Gripple Standard Cable
2mm stainless steel cables with standard gripple and relevant ceiling fixings
Qty. 2 x Attachments


Rear Elevation

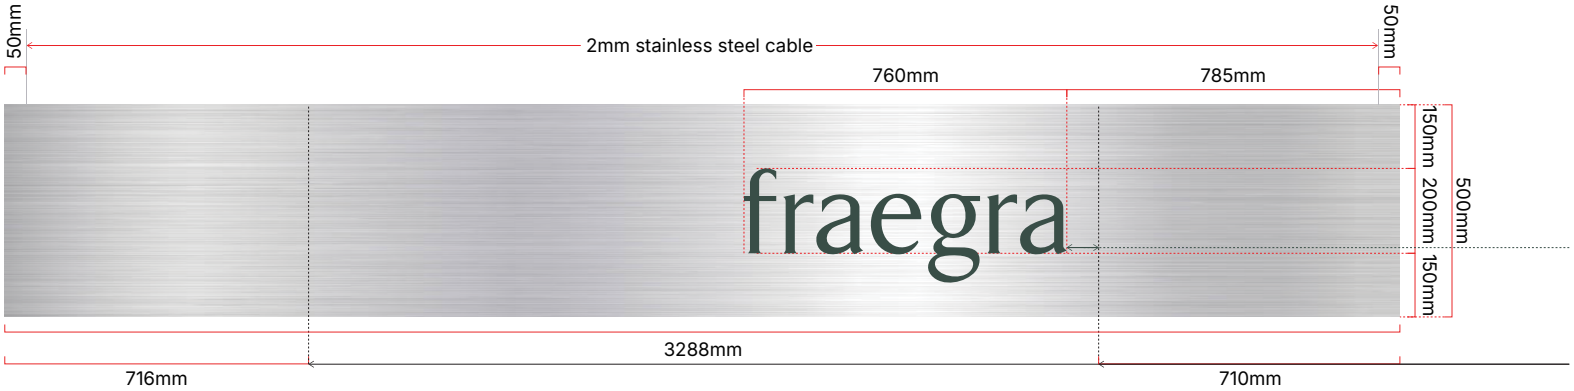


½ of 150mm height (75mm) horizontally applied from RHS silicone joint

Silicone joints line

Plan

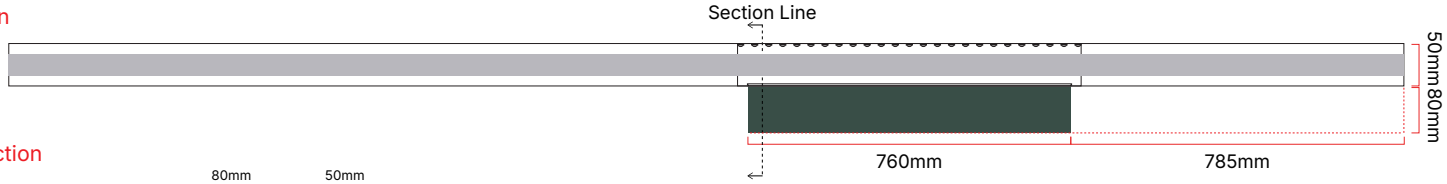

Section

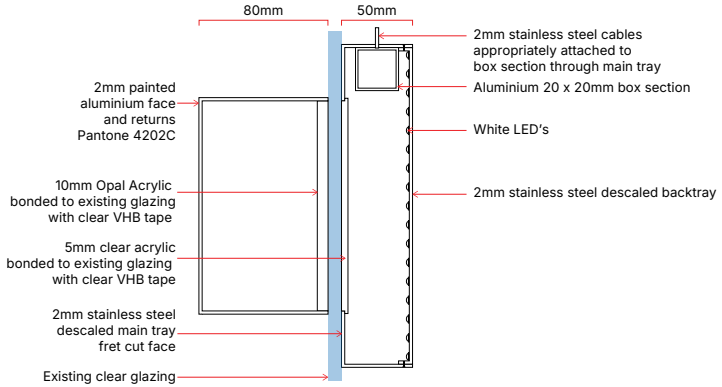

PANTONE®
4202 C

NB. All super impositions are only visual suggestions of the final product and are not to scale. Finished product may vary.
We can not guarentee colour conformity when signs are illuminated.

PROJECT DETAILS

CLIENT:	**The Fragrance Shop**
PROJECT NAME:	**TFS Fraegra Manchester**
LOCATION:	**35 King St Manchester M2 7AT**
CONTACT PERSON:	**John Coffey**
SALES PERSON:	**Shon**
DESIGNER:	**Ken**
JOB NO:	**XXXXXXX**

REVISIONS

NO.	DATE	DRAWN	COMMENTS
01	23/03/2026	MR	
02	15/05/2026	KS	
03	19/05/2026	KS	
04	20/05/2026	KS	
05	21/05/2026	KS	Chosen elevations option

AVAILABLE REFERENCE FILES

AutoCAD (*.dwg, *dxf)		Site Images	✔
Vector files (*.eps, *.ai)		Survey Form	
Photoshop Files (*.psd, *.tiff)		Customer Journey	
Quote		Site Survey	✔

DISCLAIMER

I have checked that the spelling & content of this proof is correct. I understand that my document will print exactly as it appears in this layout provided that I have correctly formatted any files I may have uploaded. I understand that I cannot make any changes or cancel my order once it is placed. I understand that monitors vary and the colours I see on my screen may not be an exact representation of the finished item. Signworld will only produce 3 sets of amended layouts after original artwork submission, any more amendments after the 3rd set will be chargeable. We ask that you collate various amends and submit all at once. ©Signworld. All rights reserved. The designs, artwork, layouts, and concepts contained herein are protected by copyright law. Any unauthorized reproduction, adaptation, or commercial use is prohibited and may result in legal action.

INTERNAL APPROVAL

CHECKED BY :
APPROVED BY :
COMMENTS :
SIGN & DATE :

CLIENT APPROVAL

Please check and confirm you are happy with your artwork layout by signing and dating.


APPROVED BY :
SIGN & DATE :
COMMENTS :

SIGNWORLD GROUP
NEWGATE HOUSE | BROUGHTON MILLS RD | BRETTON | CHESTER | CH4 0BY
info@signworldgroup.com
signworldgroup.com

DRAWING TITLE : SIGNAGE **- TECHNICAL DETAILS**

DRAFT
NOT FOR PRODUCTION

Exploded View
Production elements

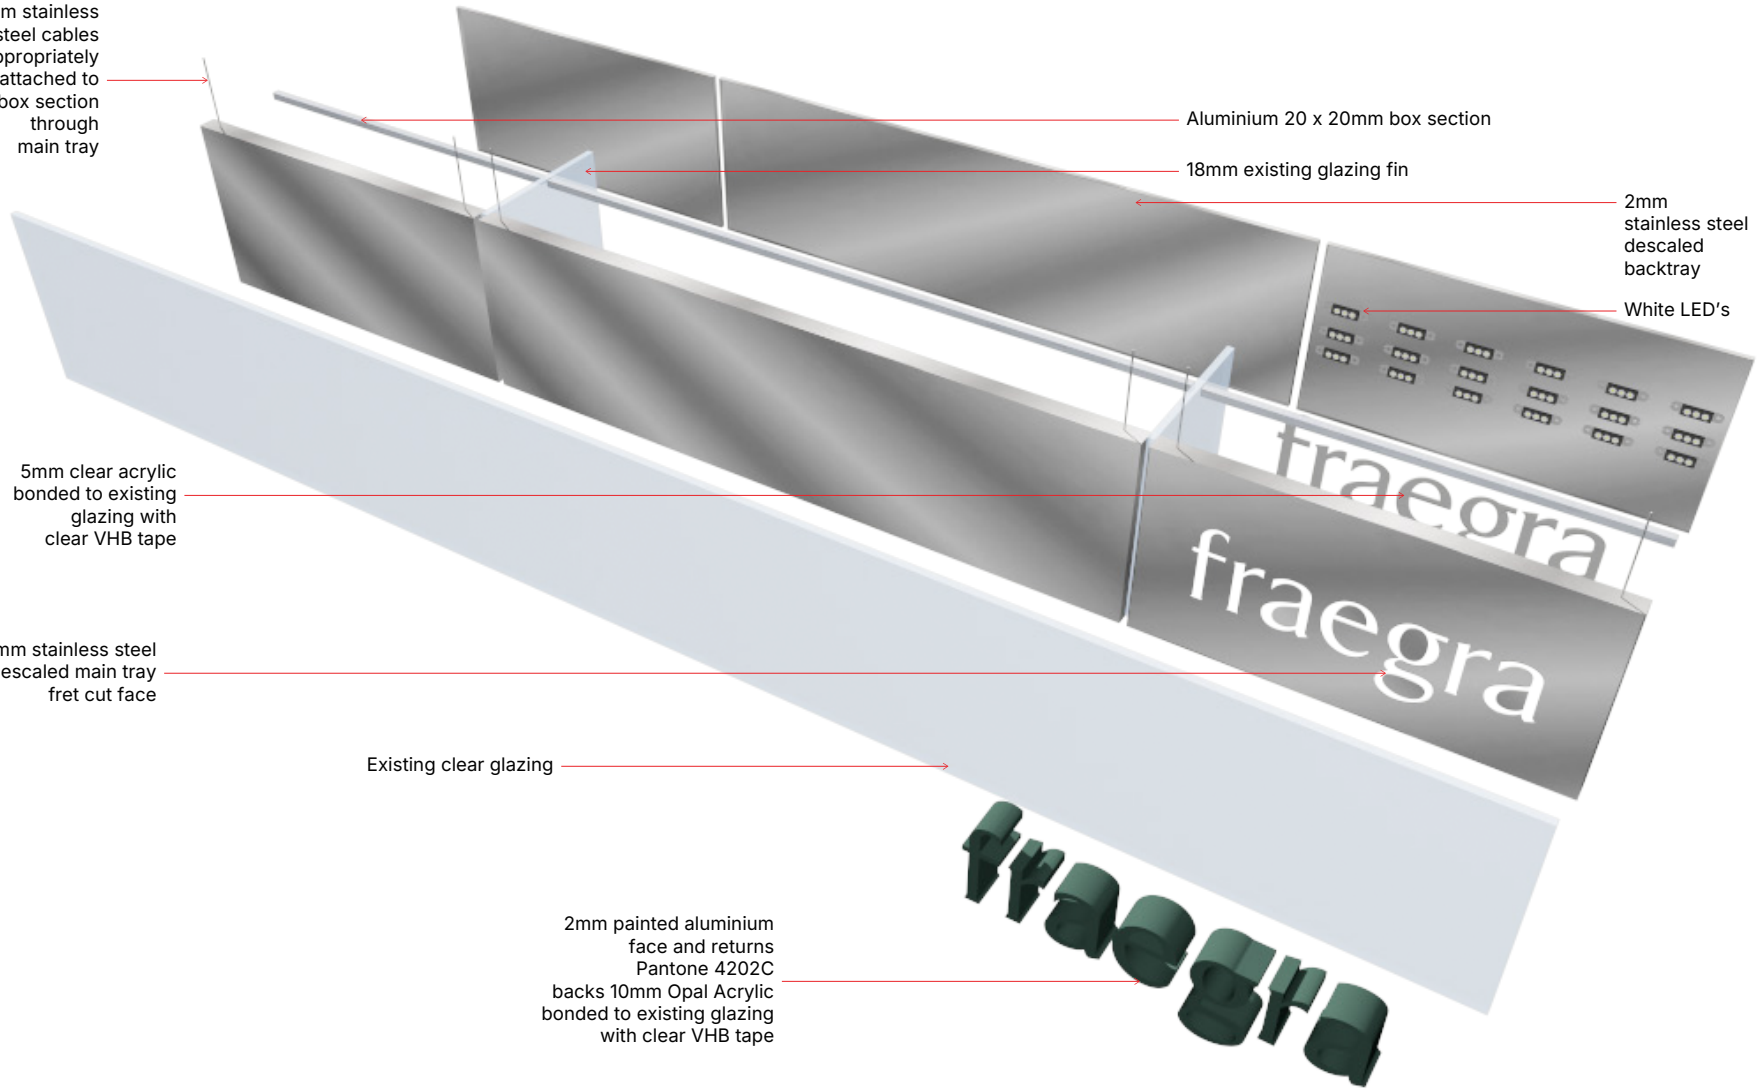

Scale Bar 1:50 @ A4

0 0.5m 1m 2m 3m 4m 5m 10m

LED Layout is indicative only

NB. All super impositions are only visual suggestions of the final product and are not to scale. Finished product may vary.
We can not guarentee colour conformity when signs are illuminated.

FILE NAME: SW TFS Fraegra Manchester - Rev 05 | PAGE NO.: 04 / 04

PROJECT DETAILS

CLIENT:	The Fragrance Shop
PROJECT NAME:	TFS Fraegra Manchester
LOCATION:	35 King St Manchester M2 7AT
CONTACT PERSON:	John Coffey
SALES PERSON:	Shon
DESIGNER:	Ken
JOB NO:	XXXXXXX

REVISIONS

NO.	DATE	DRAWN	COMMENTS
01	23/03/2026	MR	
02	15/05/2026	KS	
03	19/05/2026	KS	
04	20/05/2026	KS	
05	21/05/2026	KS	Chosen elevations option

AVAILABLE REFERENCE FILES

AutoCAD (*.dwg, *dxf)		Site Images	✔
Vector files (*.eps, *.ai)		Survey Form	
Photoshop Files (*.psd, *.tiff)		Customer Journey	
Quote		Site Survey	✔

DISCLAIMER

I have checked that the spelling & content of this proof is correct. I understand that my document will print exactly as it appears in this layout provided that I have correctly formatted any files I may have uploaded. I understand that I cannot make any changes or cancel my order once it is placed. I understand that monitors vary and the colours I see on my screen may not be an exact representation of the finished item. Signworld will only produce 3 sets of amended layouts after original artwork submission, any more amendments after the 3rd set will be chargeable. We ask that you collate various amends and submit all at once. ©Signworld. All rights reserved. The designs, artwork, layouts, and concepts contained herein are protected by copyright law. Any unauthorized reproduction, adaptation, or commercial use is prohibited and may result in legal action.

INTERNAL APPROVAL

CHECKED BY :
APPROVED BY :
COMMENTS :
SIGN & DATE :

CLIENT APPROVAL

Please check and confirm you are happy with your artwork layout by signing and dating.

APPROVED BY :
SIGN & DATE :
COMMENTS :

SIGNWORLD GROUP
NEWGATE HOUSE | BROUGHTON MILLS RD | BRETTON | CHESTER | CH4 0BY
info@signworldgroup.com
signworldgroup.com