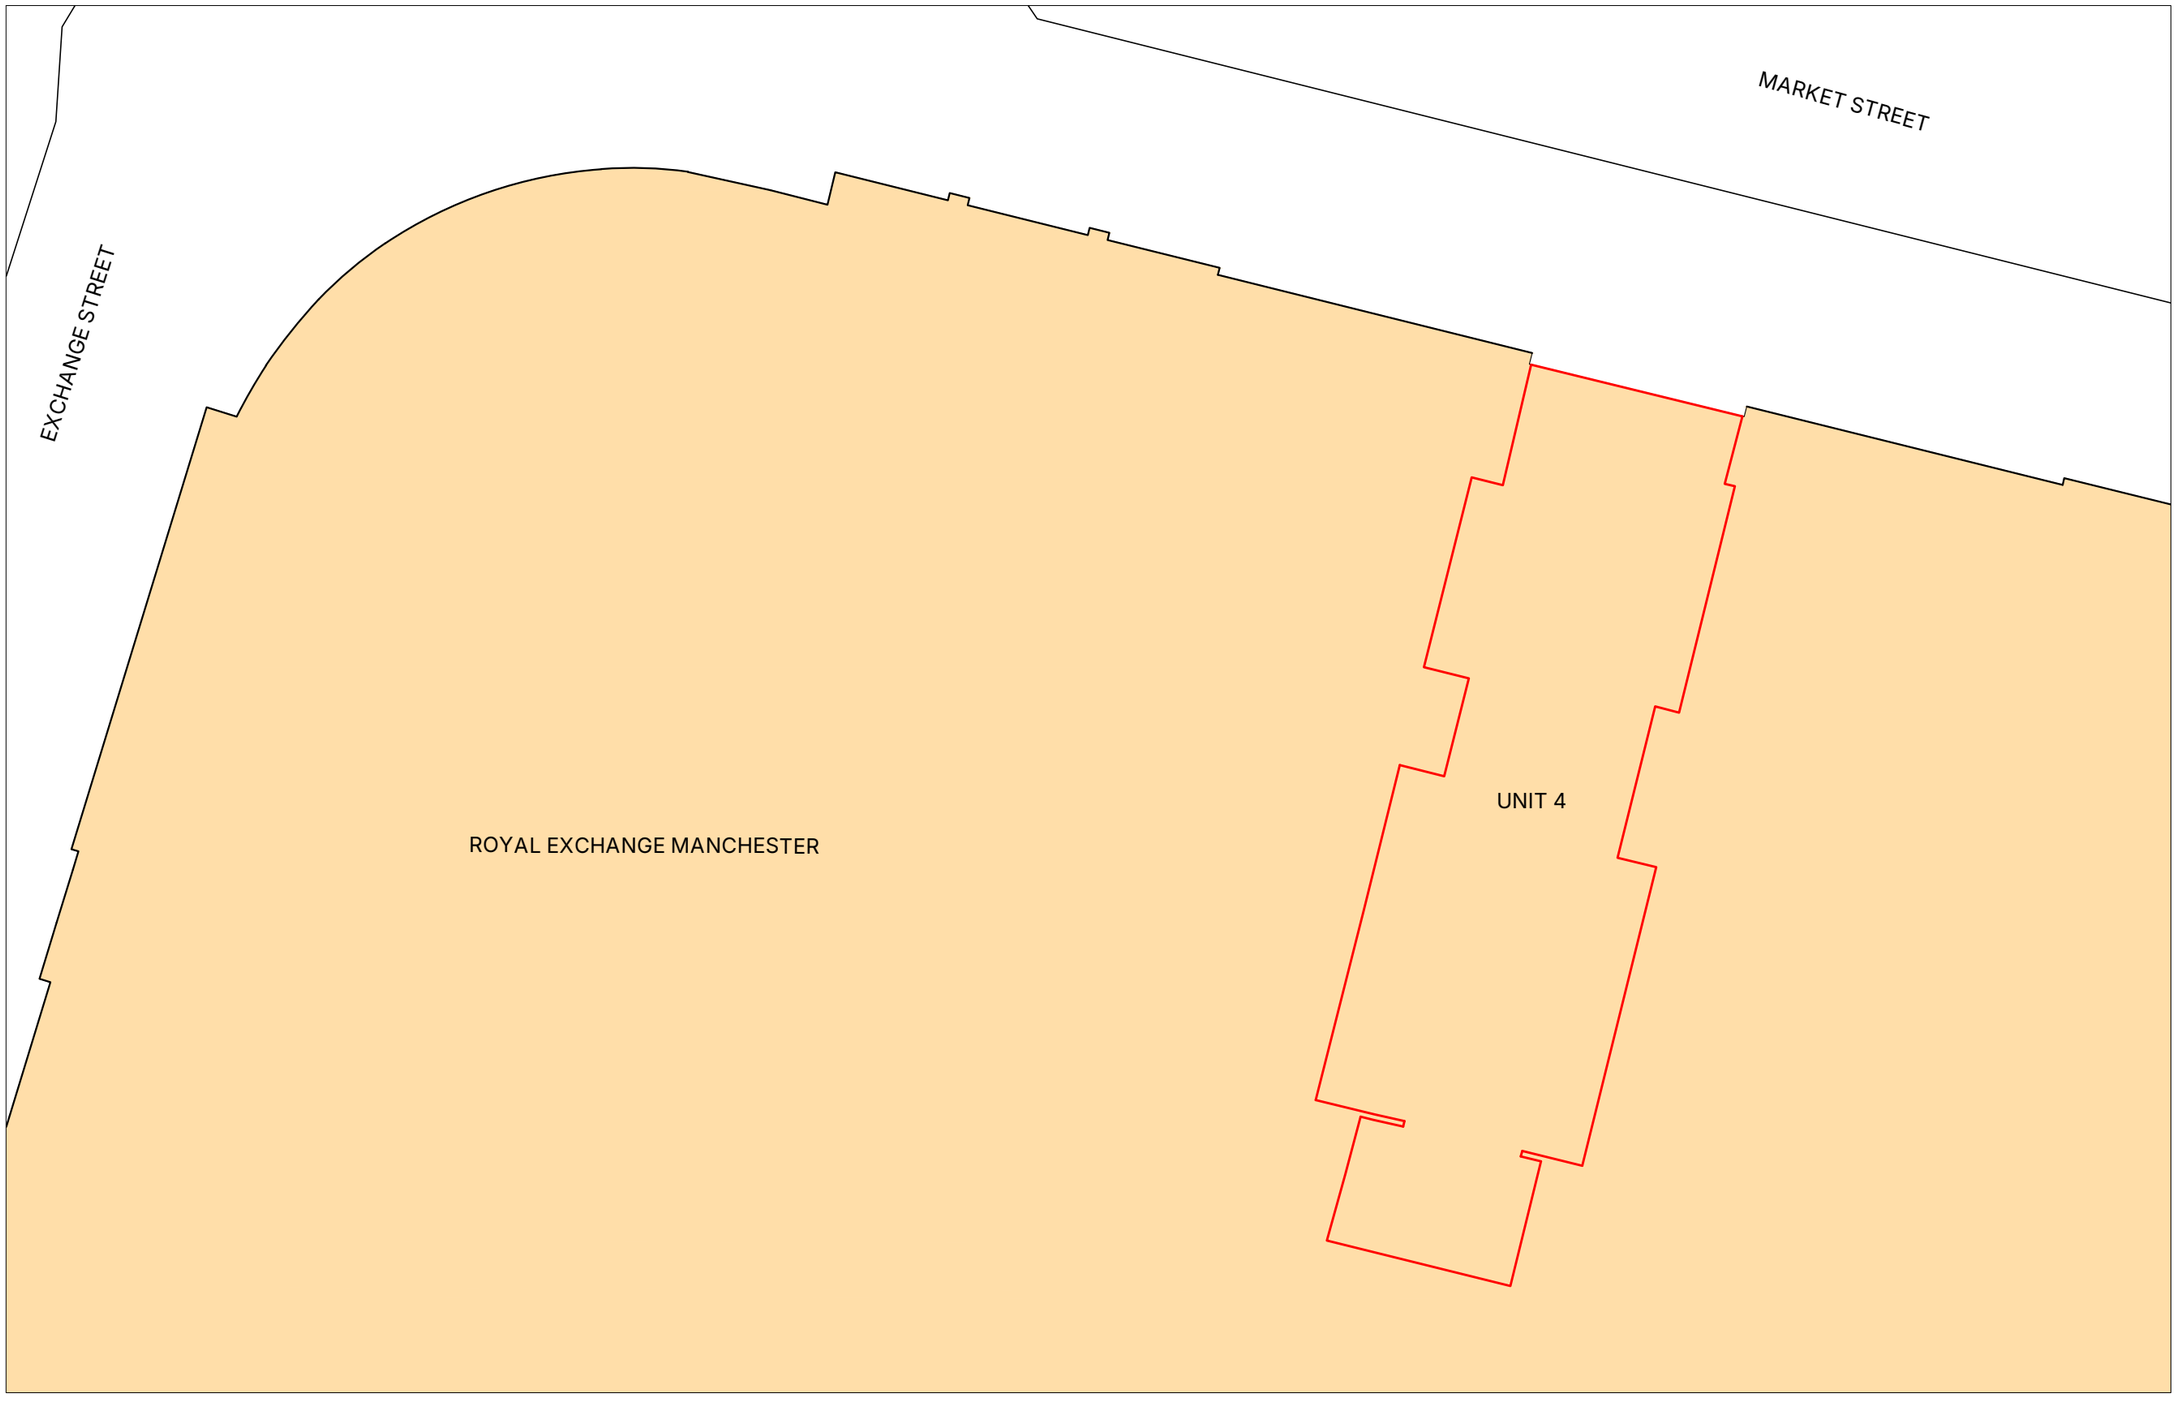


01 SITE PLAN
1:100 @ A3

© Crown copyright and database rights 2026 OS 100054135. Map area bounded by: 383795,398436 383937,398578. Produced on 12 May 2026 from the OS National Geographic Database. Supplied by UKPlanningMaps.com. Unique plan reference: p2f/uk/1418295/1899105

N

0m 5m 10m

SITE

CLIENT
KILTANE

PROJECT
4 MARKET STREET
MANCHESTER, M1 1PT

DRAWING TITLE
SITE PLAN

DRAWING NUMBER
2602(00)11

REVISION
/

DATE
13/05/2026

SCALE + SHEET SIZE
1:100 @ A3

This drawing is to be read in conjunction with standard details and specifications. All works to comply with current building regulations. This drawing is the property of the designer all copyright is reserved. This drawing is issued on condition that it is not copied, reproduced, retained or disclosed to any unauthorised person either whole or in part. Designer to be notified of any discrepancies which occur on site immediately. Any modifications which result from said discrepancies to be approved by designer.

DO NOT SCALE FROM THIS DRAWING. ALL DIMENSIONS TO BE CHECKED ON SITE PRIOR TO CONSTRUCTION OR MANUFACTURE

Mary Ng
MARY NG
INTERIOR DESIGNER
+44 (0)7901 930 007
maryngdesign@gmail.com