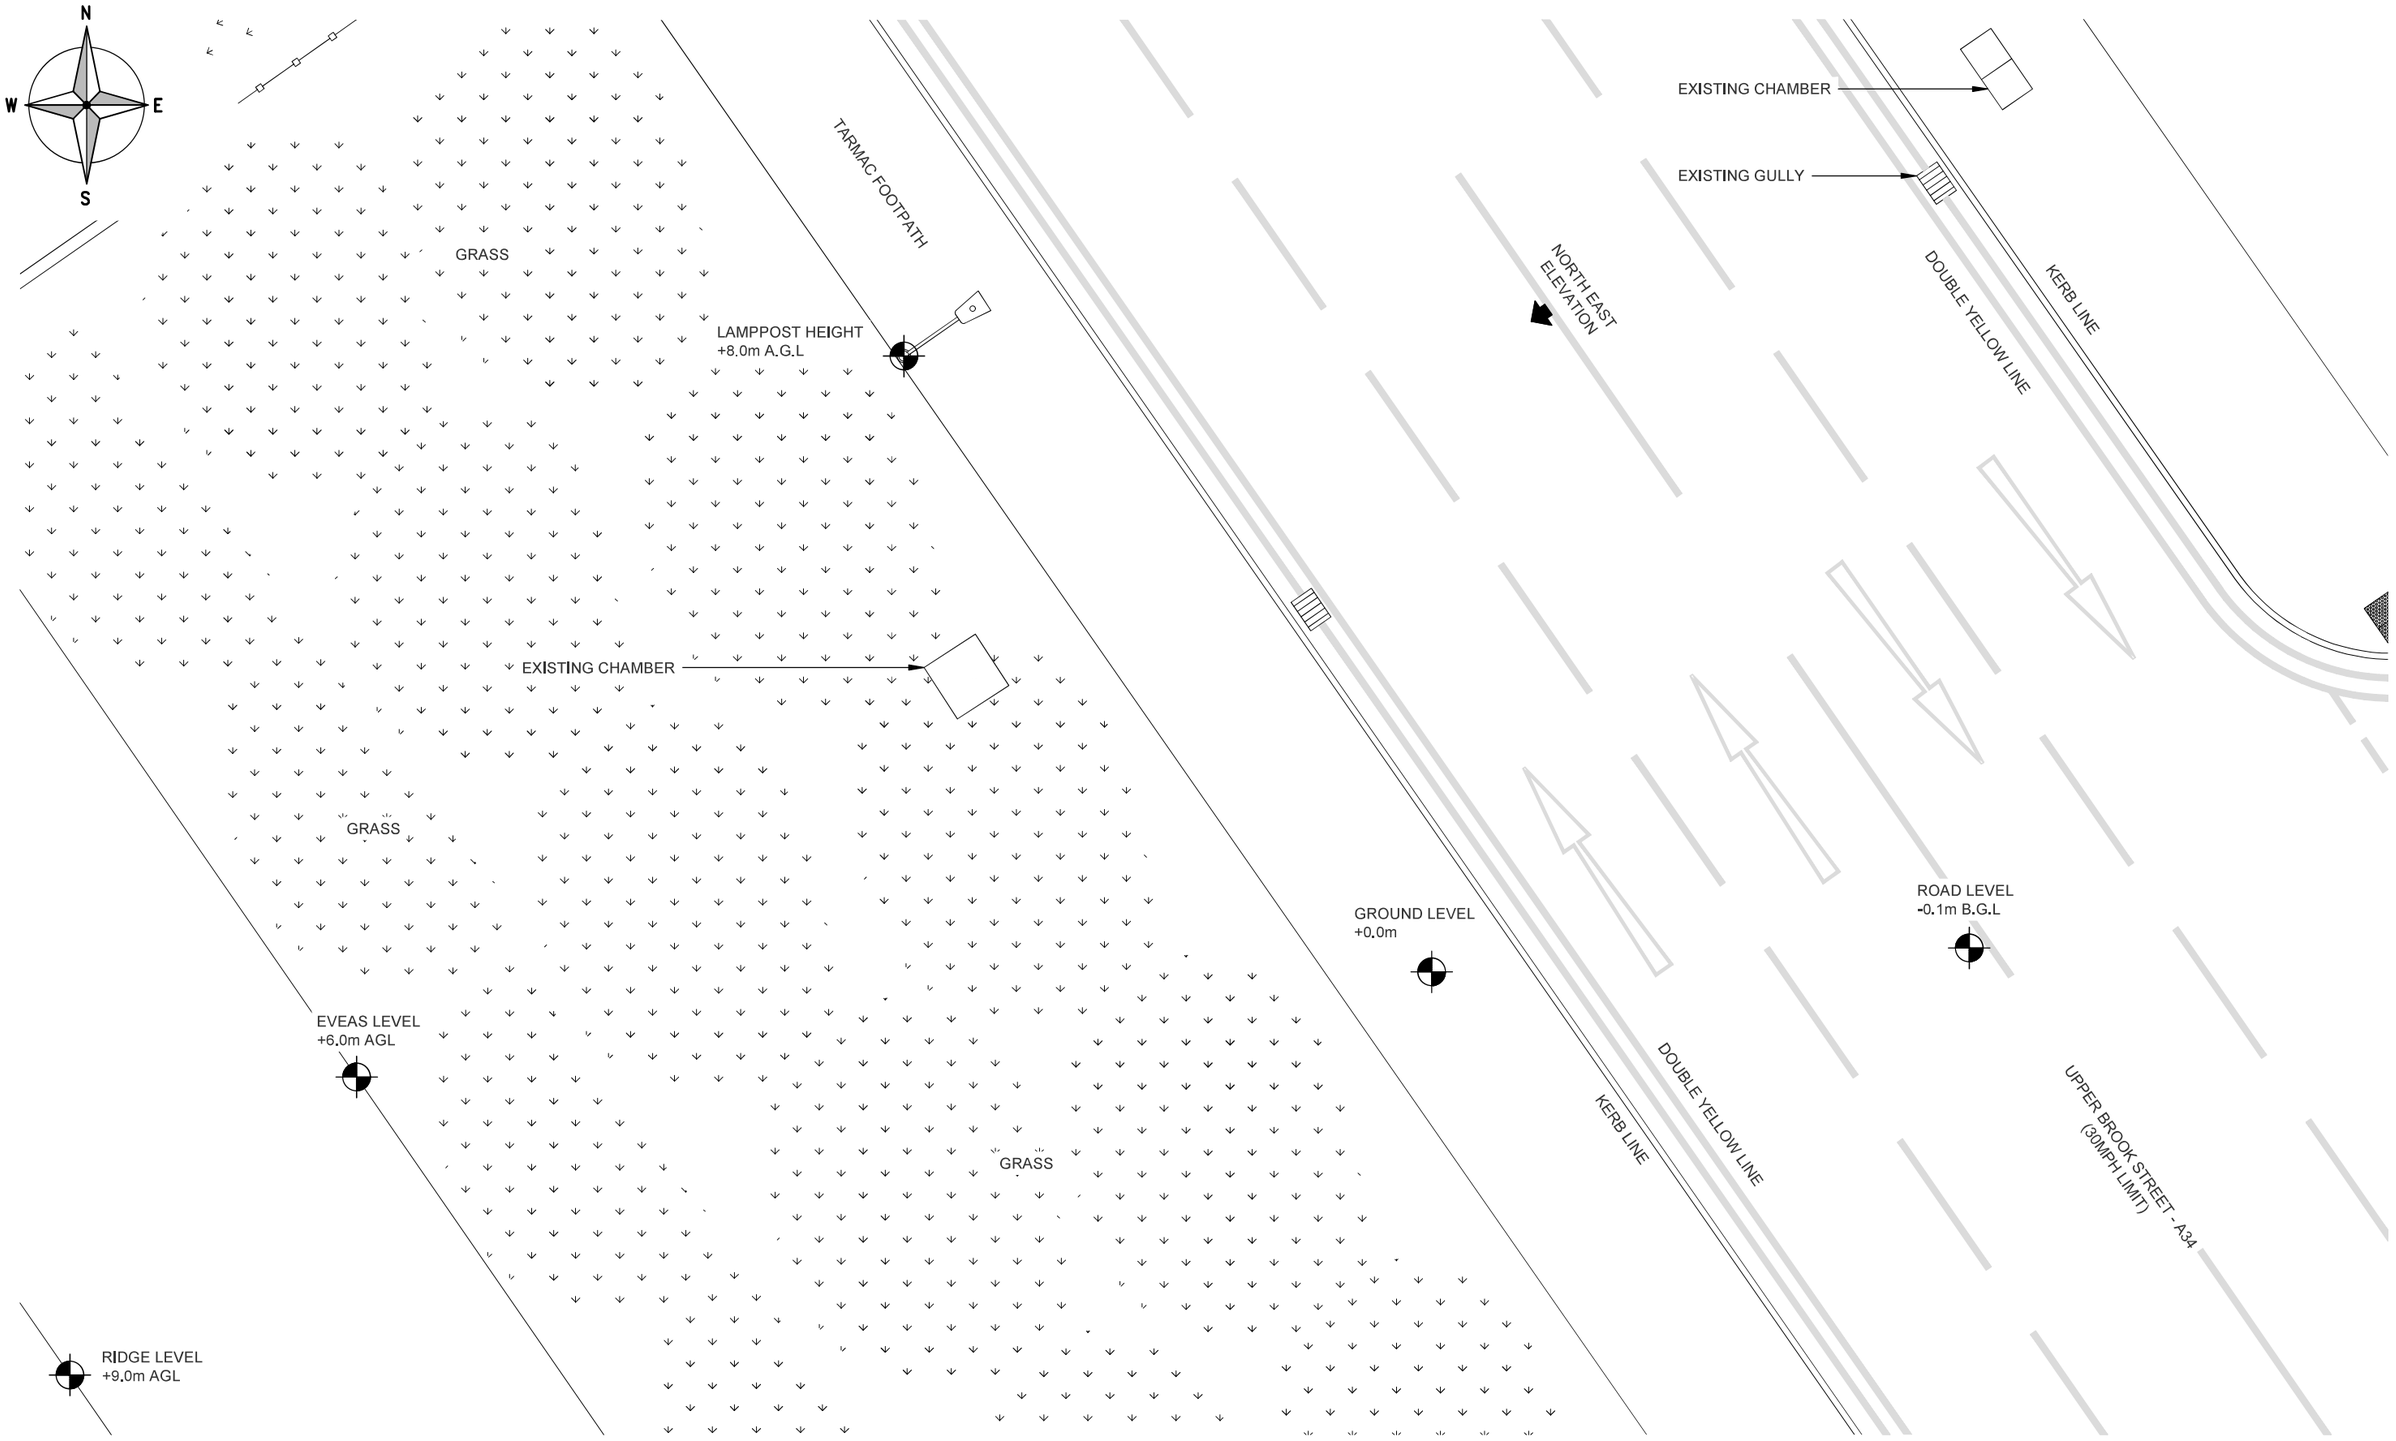


EXISTING SITE PLAN

(1:100)

Jet Infrastructure

Project: JET159		Site Address: 275 UPPER BROOK STREET MANCHESTER M13 0HR	
Sharer 1 Ref: 104280	Sharer 2 Ref: -		
Cell Name: UPPER BROOK STREET		National Grid Ref: E: 385358 N: 396014	


JET network solutions

ALL DIMENSIONS ARE IN mm UNLESS NOTED OTHERWISE

Rev	Modification	By	Ch	Date
A	Issued for Approval	RM	JE	20.05.26

Drawing Title: EXISTING SITE PLAN		Purpose of Issue: PLANNING	
Drawing No.: 200	Drawing Revision: A	Date of Issue: 20.05.26	Pack Revision: A
Drawn By: RM	Drawn On: 20.05.26	Principal Designer: JET NETWORK SOLUTIONS	
Checked By: JE	Checked On: 20.05.26	Designer: JE	Surveyed By: CMcG

Virgin media O2

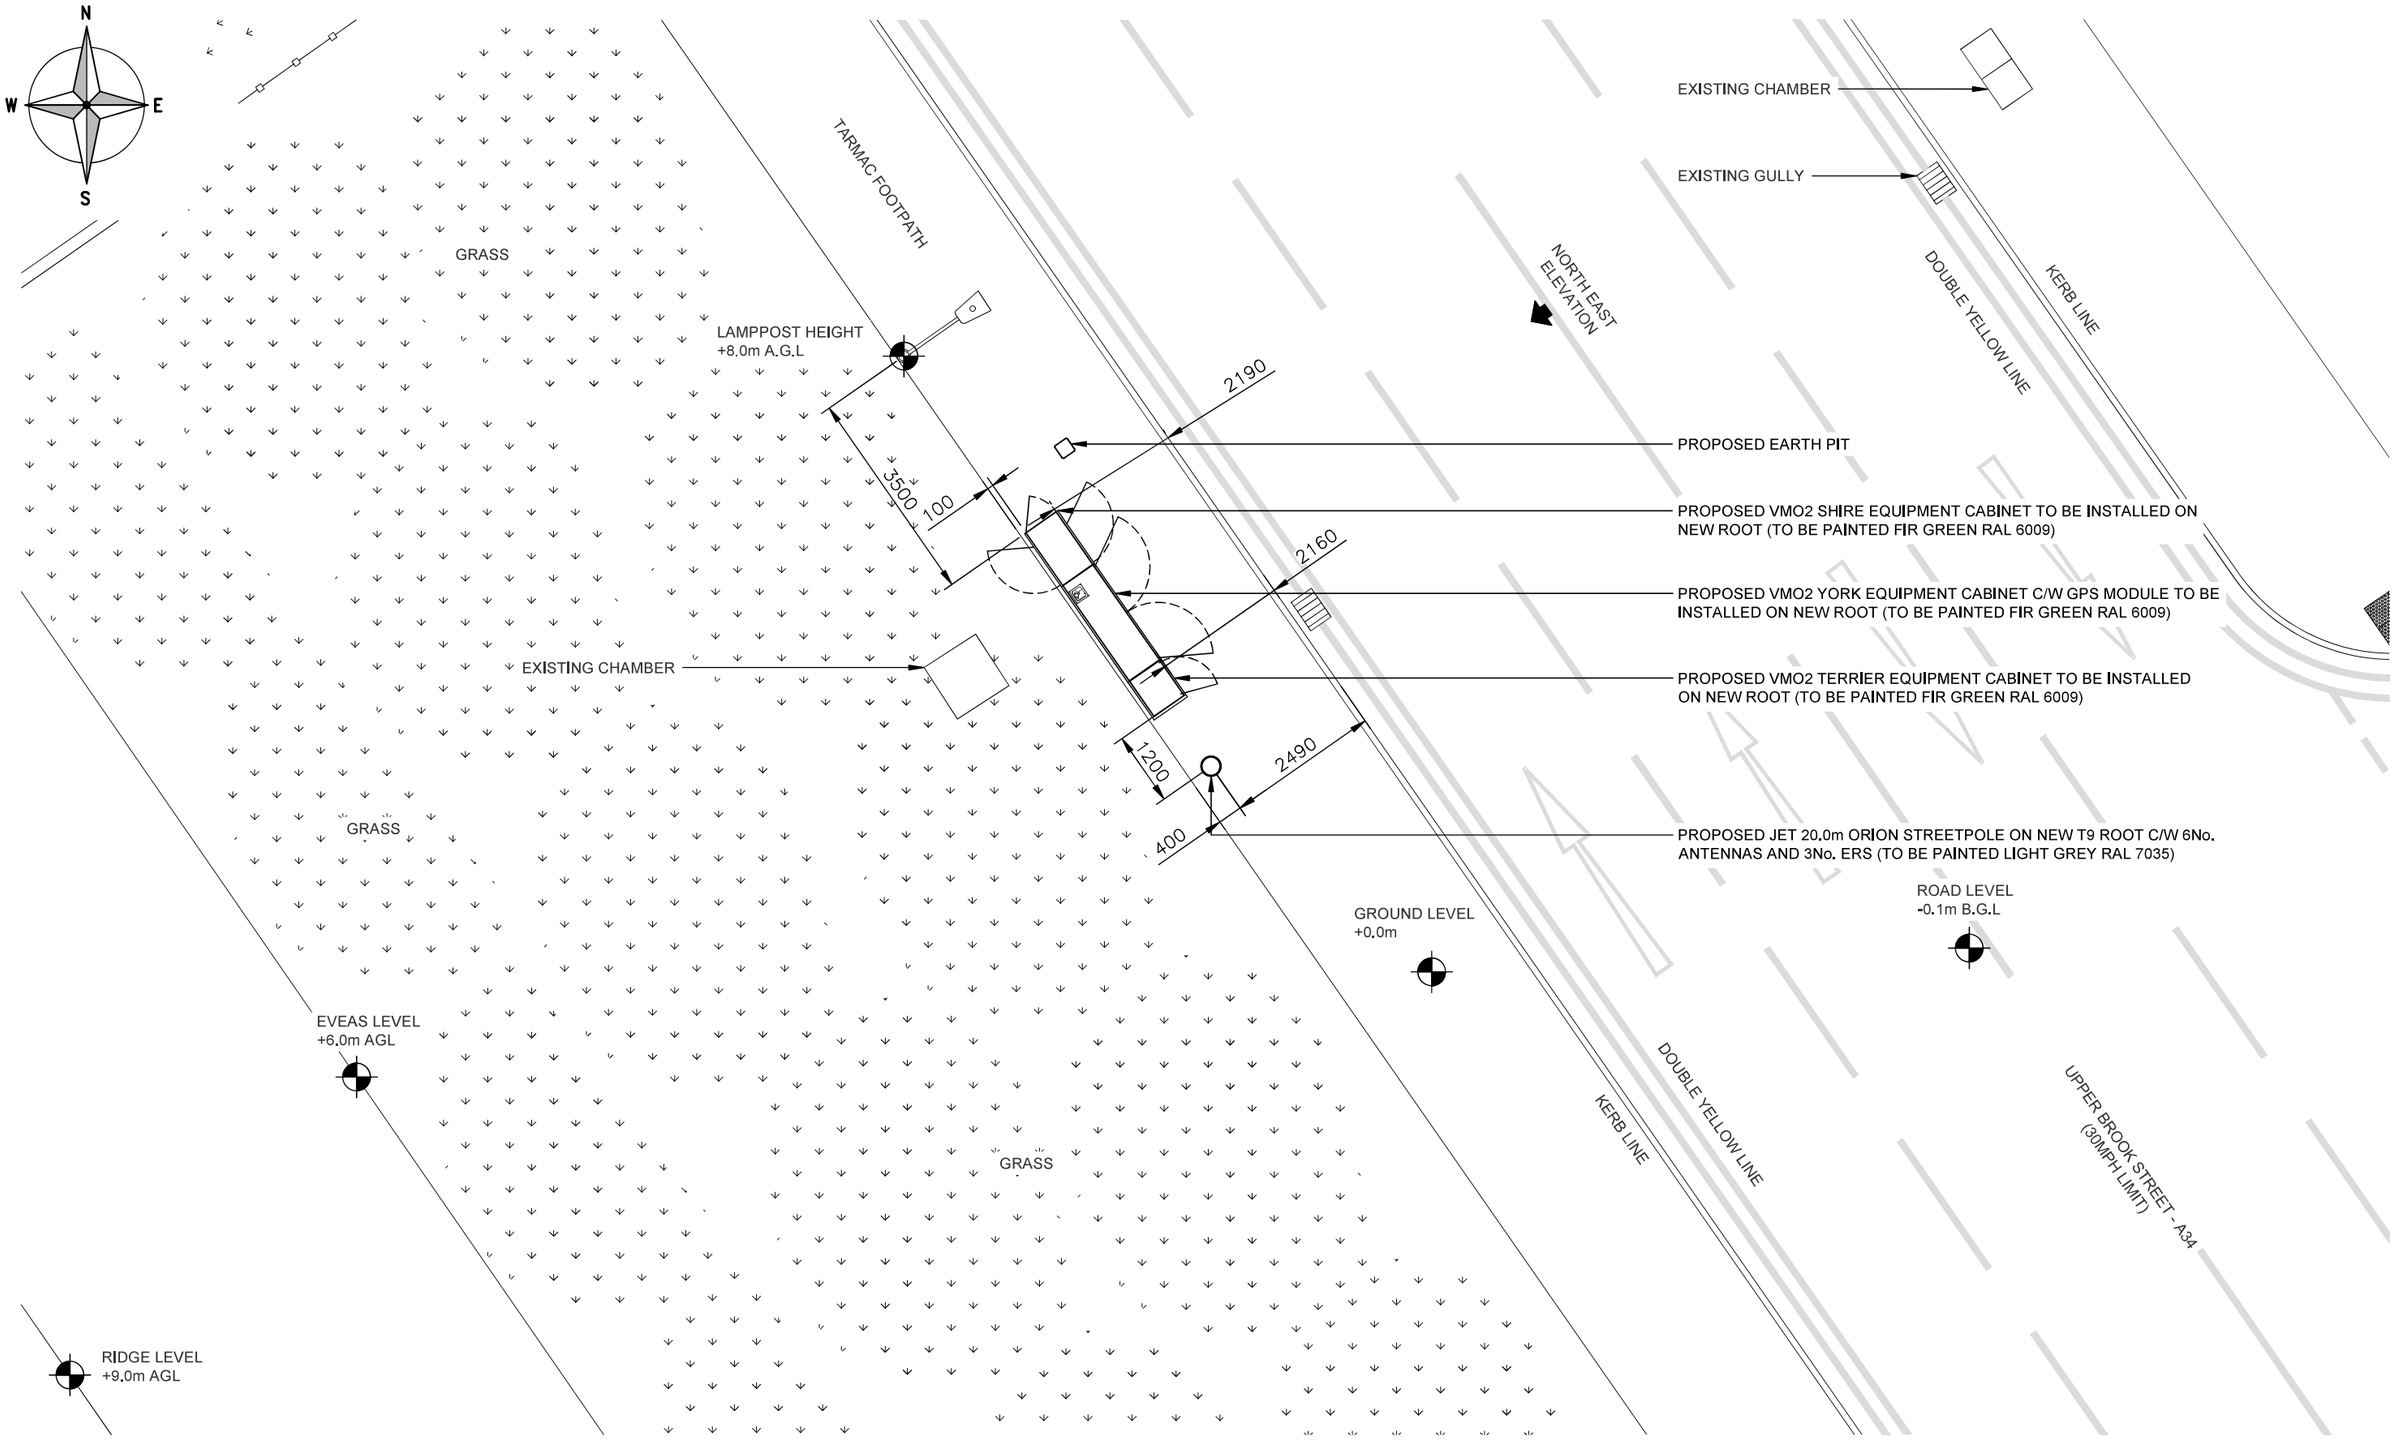

PROPOSED SITE PLAN

(1:100)

Jet Infrastructure

Project:	JET159
Sharer 1 Ref:	104280
Sharer 2 Ref:	-
Cell Name:	UPPER BROOK STREET
Site Address:	275 UPPER BROOK STREET MANCHESTER M13 0HR
National Grid Ref:	E: 385358 N: 396014


JET network solutions

ALL DIMENSIONS ARE IN mm UNLESS NOTED OTHERWISE

Rev	Modification	By	Ch	Date
A	Issued for Approval	RM	JE	20.05.26

Drawing Title:	PROPOSED SITE PLAN	Purpose of Issue:	PLANNING
Drawing No.: 201	Drawing Revision: A	Date of Issue: 20.05.26	Pack Revision: A
Drawn By: RM	Drawn On: 20.05.26	Principal Designer:	JET NETWORK SOLUTIONS
Checked By: JE	Checked On: 20.05.26	Designer: JE	Surveyed By: CMcG

Virgin media O2

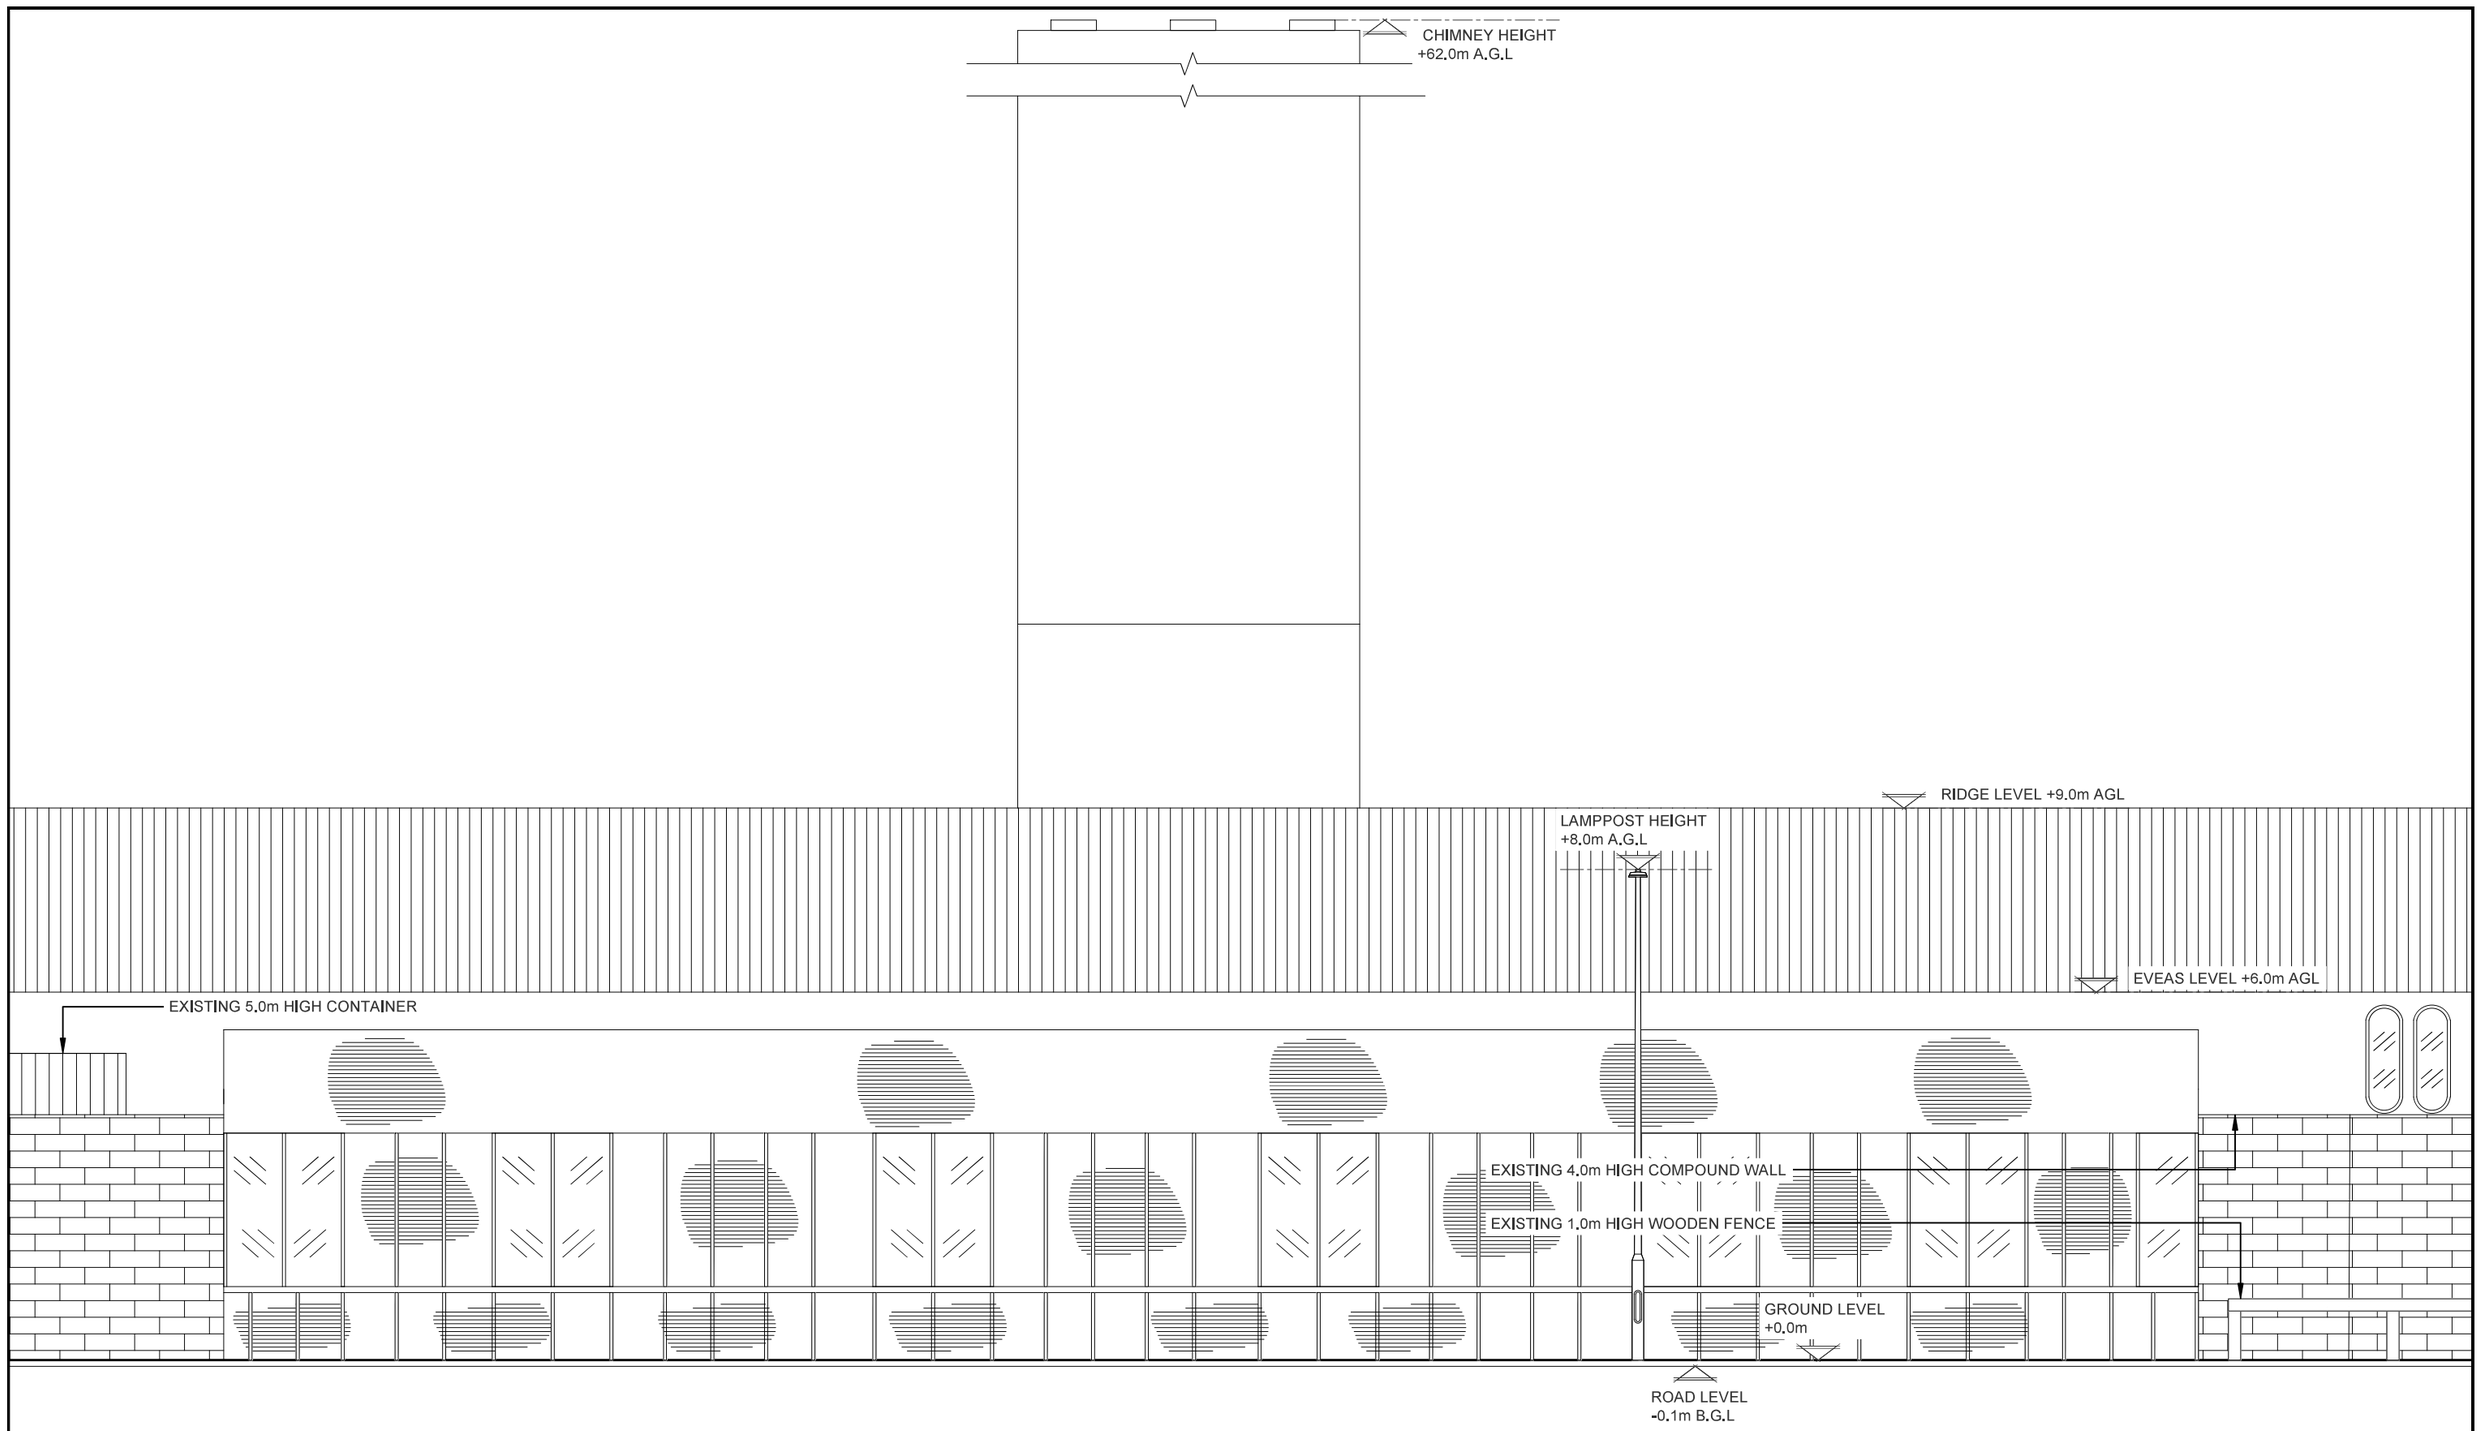

EXISTING NORTH EAST ELEVATION

(1:100)

2m 0 2m 4m 6m 8m 10m

1:100

Jet Infrastructure

Project: JET159		Site Address: 275 UPPER BROOK STREET MANCHESTER M13 0HR	
Sharer 1 Ref: 104280	Sharer 2 Ref: -		
Cell Name: UPPER BROOK STREET		National Grid Ref: E: 385358 N: 396014	


JET network solutions

ALL DIMENSIONS ARE IN mm UNLESS NOTED OTHERWISE

Rev	Modification	By	Ch	Date
A	Issued for Approval	RM	JE	20.05.26

Drawing Title: EXISTING SITE ELEVATION		Purpose of Issue: PLANNING	
Drawing No.: 300	Drawing Revision: A	Date of Issue: 20.05.26	Pack Revision: A
Drawn By: RM	Drawn On: 20.05.26	Principal Designer: JET NETWORK SOLUTIONS	
Checked By: JE	Checked On: 20.05.26	Designer: JE	Surveyed By: CMcG

Virgin media O2

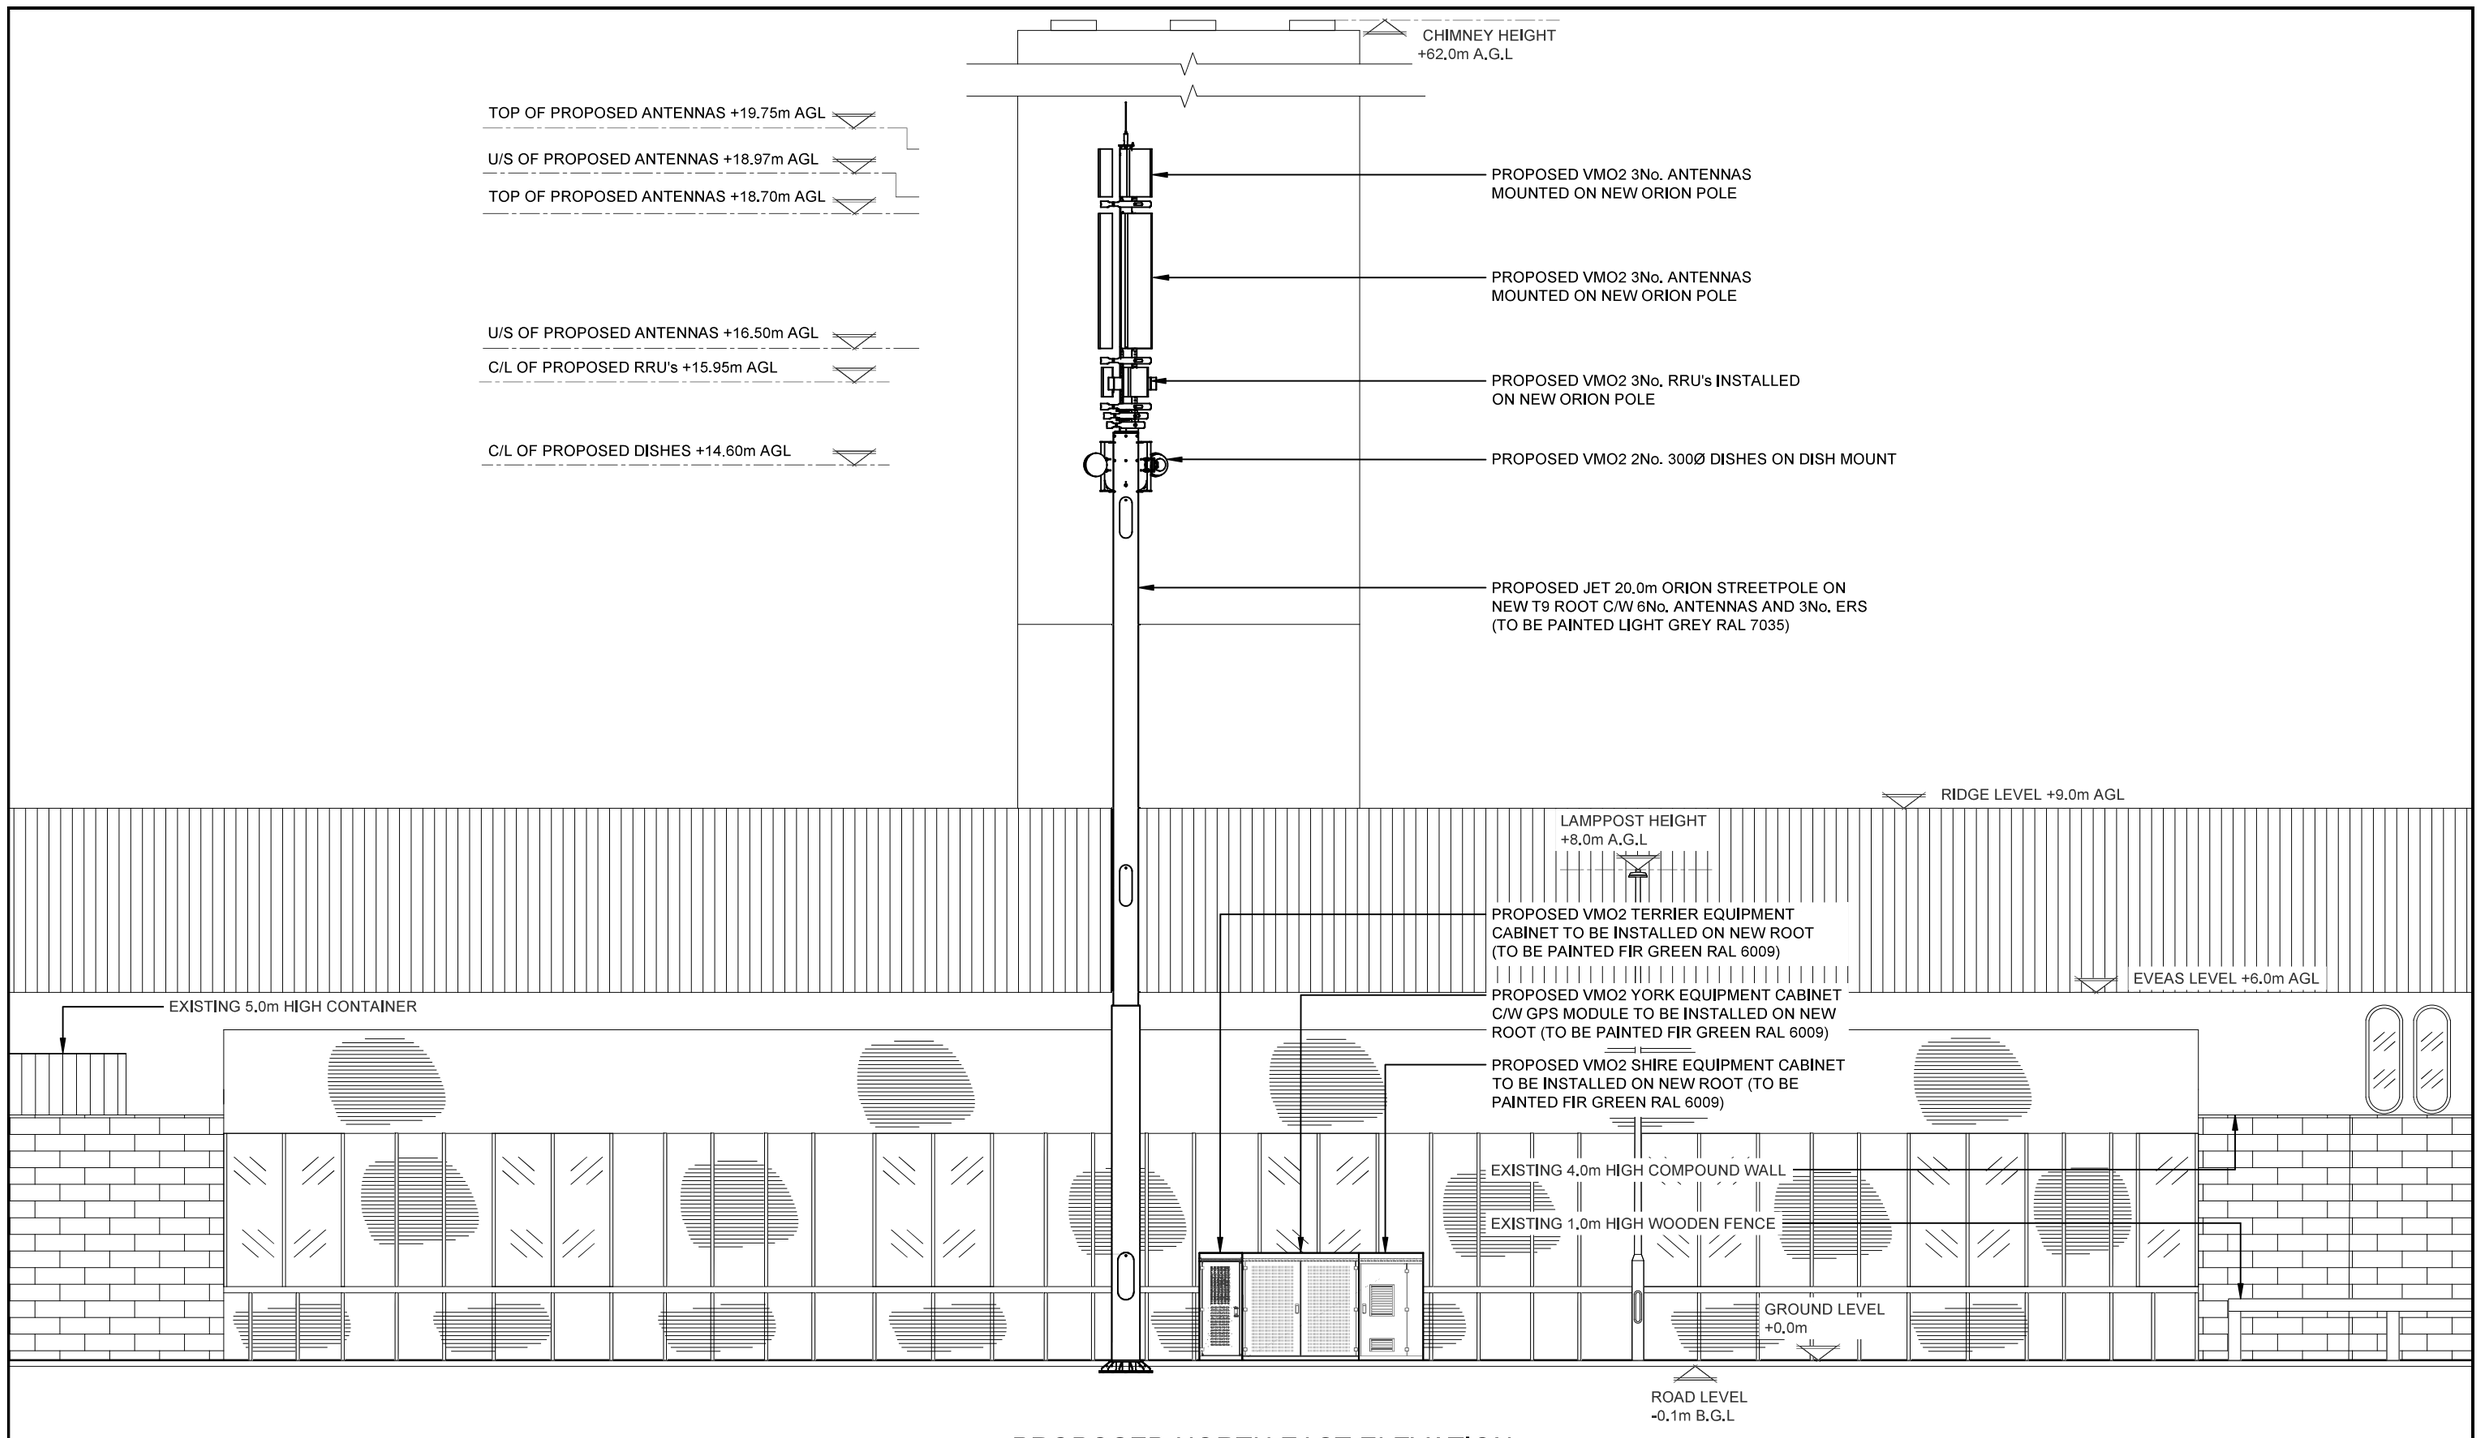

PROPOSED NORTH EAST ELEVATION

(1:100)

2m 0 2m 4m 6m 8m 10m

1:100

Jet Infrastructure

Project: JET159		Site Address: 275 UPPER BROOK STREET MANCHESTER M13 0HR	
Sharer 1 Ref: 104280	Sharer 2 Ref: -		
Cell Name: UPPER BROOK STREET		National Grid Ref: E: 385358 N: 396014	

JET network solutions

ALL DIMENSIONS ARE IN mm UNLESS NOTED OTHERWISE

Rev	Modification	By	Ch	Date
A	Issued for Approval	RM	JE	20.05.26

Drawing Title: PROPOSED SITE ELEVATION		Purpose of Issue: PLANNING	
Drawing No.: 301	Drawing Revision: A	Date of Issue: 20.05.26	Pack Revision: A
Drawn By: RM	Drawn On: 20.05.26	Principal Designer: JET NETWORK SOLUTIONS	
Checked By: JE	Checked On: 20.05.26	Designer: JE	Surveyed By: CMcG

Virgin media O2