

General Notes:
1.This drawing is to be read in conjunction with all relevant architectural information and other consultants drawings.
2.Discrepancies must be reported directly to the Architect.
3.All dimensions must be checked on site and not scaled from drawing.
4.This drawing is copyright.

REVISIONS

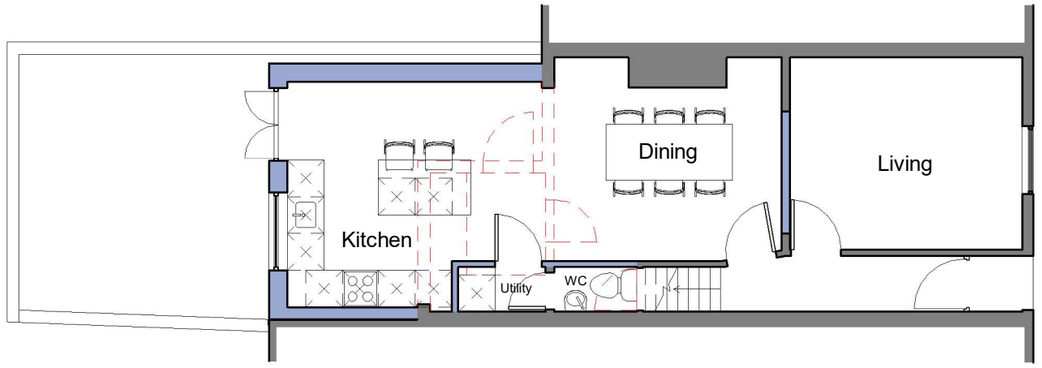


Proposed Ground Floor Plan
1 : 100

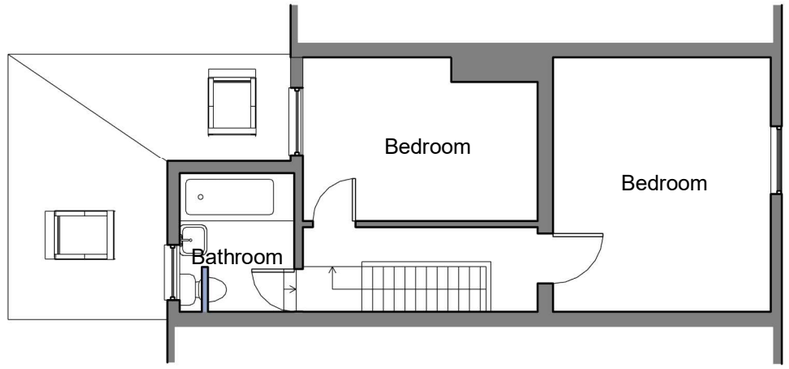


Proposed First Floor Plan
1 : 100




GRAPHIC SCALE: 1:100

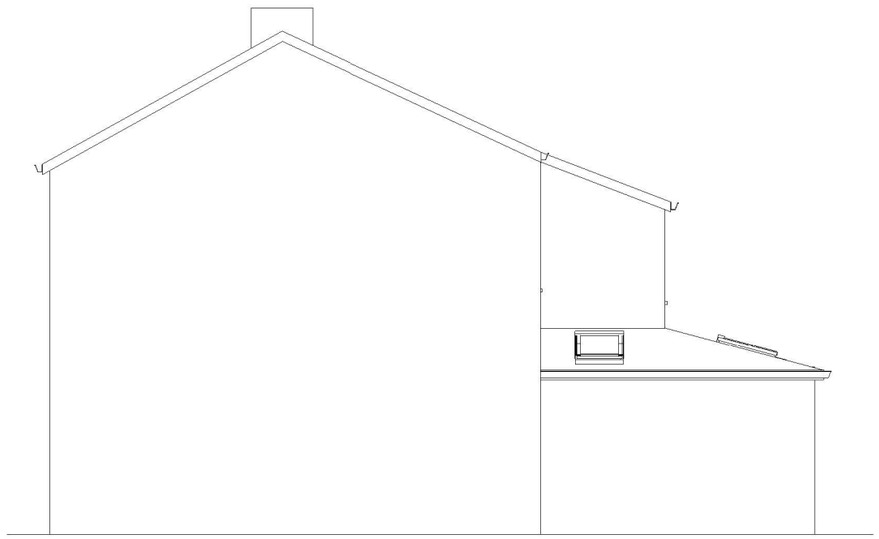

Proposed North Elevation
1 : 100

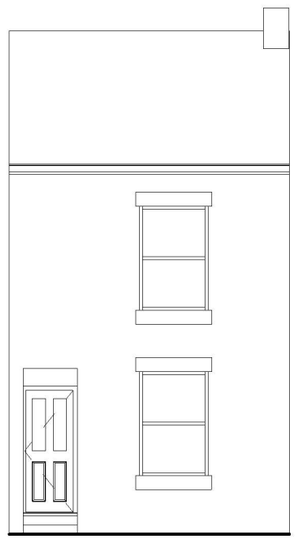

Proposed Front Elevation
1 : 100

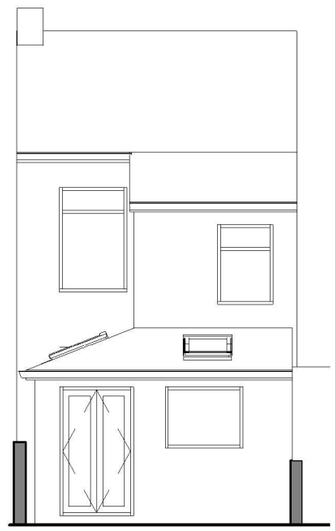

Proposed Rear Elevation
1 : 100

Scale (A3)	1 : 100
Issue	PLANNING

Jeffrey Jordan Architects
w: jeffreyjordanarchitects.co.uk
e: jsmith@jeffreyjordanarchitects.co.uk
t: +447706865487

Project Address	6 Bradshaw Avenue,Manchester	
Project Description	Single Storey Rear Extension	
Drawing Title	Proposed Plans & Elevations	
Drawing No.	PL03	REV.