

FRONT ELEVATION (elevation to rochdale road)
(scale 1:100)


NOTE :
all windows to be removed and either replaced or sprayed RAL 7016 anthracite and re-set into openings as per the detail below




REAR ELEVATION (elevation to car park)
(scale 1:100)




SIDE ELEVATION (elevation to blackley park road)
(scale 1:100)

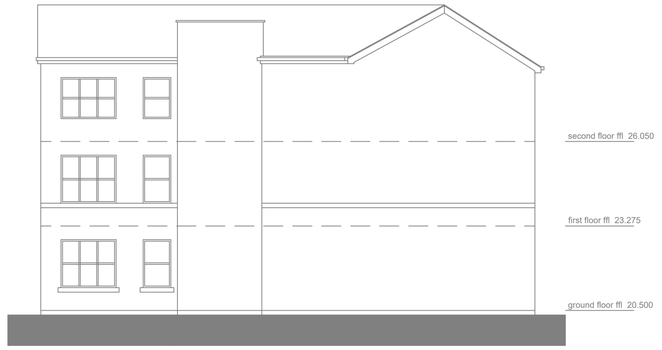

SIDE ELEVATION (elevation to 874 rochdale road)
(scale 1:100)

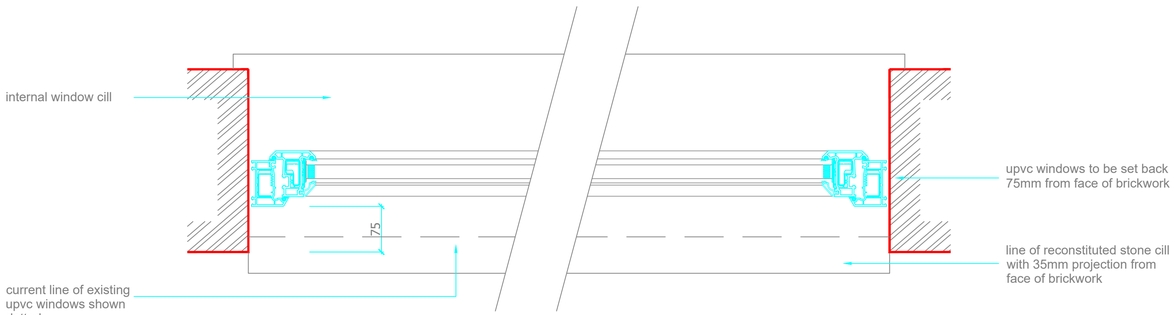

TYPICAL WINDOW REVEAL
(scale 1:5)

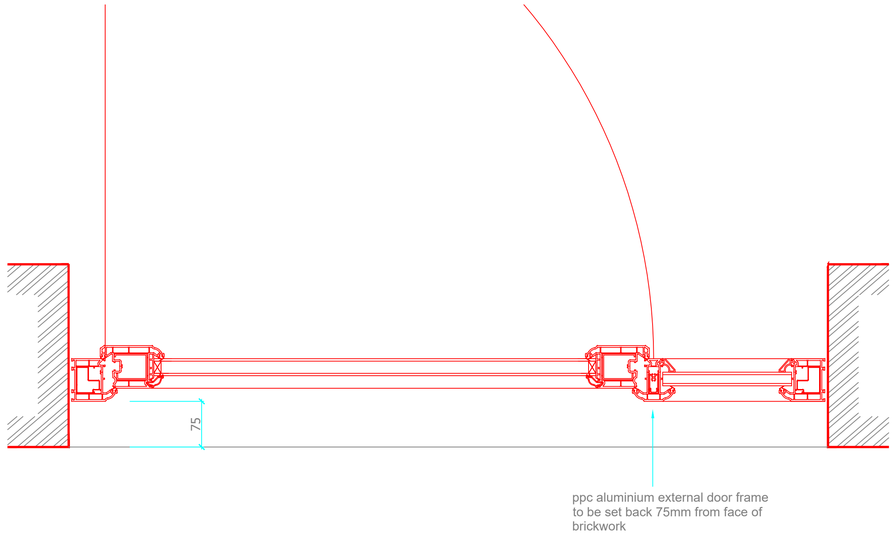

TYPICAL EXTERNAL DOOR REVEAL
(scale 1:5)

Rev A obscure glazing indicated, sparrow box added 30.05.26

Client
akps limited

Project
residential development at rochdale road, blackley

Drawing Title
proposed elevations

Scale
1:100@A1 / 1:200@A3 do not scale

Drawing Number RK103.02
Status planning
Revision A

RK Architectural Limited
Arrow Mill, Queensway, Rochdale. OL11 2YW.
tel. 07585 943280. email. onearchitectural@gmail.com