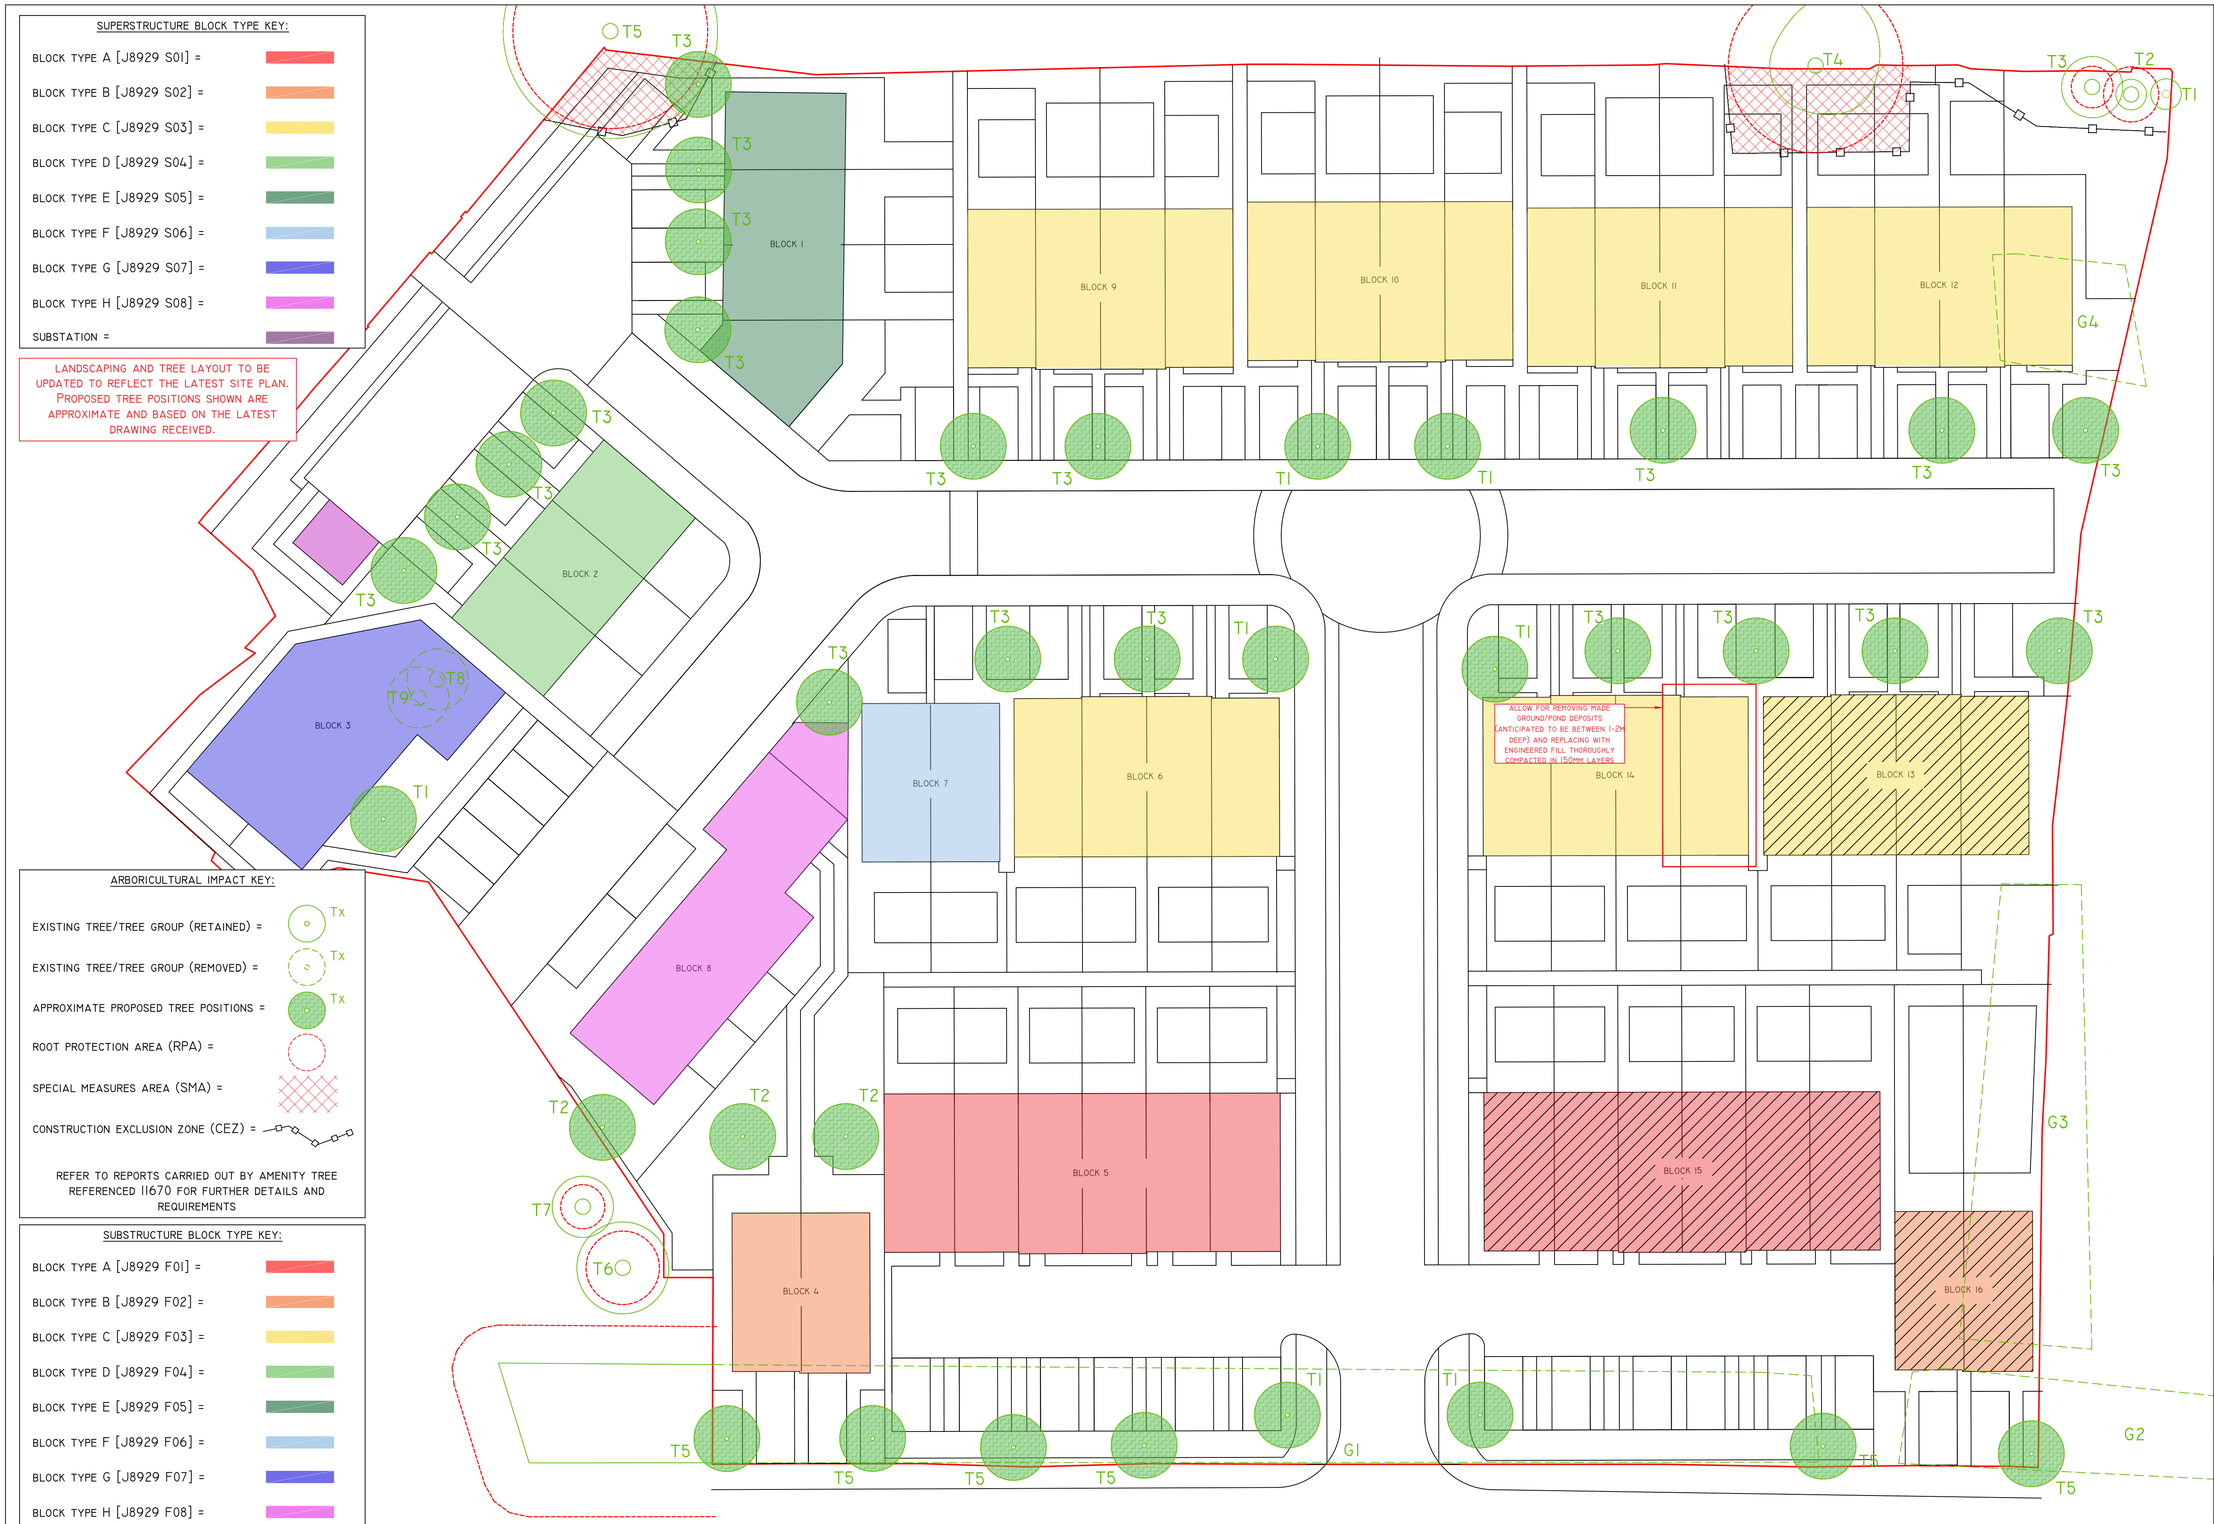


SUPERSTRUCTURE BLOCK TYPE KEY:

- BLOCK TYPE A [J8929 S01] =
- BLOCK TYPE B [J8929 S02] =
- BLOCK TYPE C [J8929 S03] =
- BLOCK TYPE D [J8929 S04] =
- BLOCK TYPE E [J8929 S05] =
- BLOCK TYPE F [J8929 S06] =
- BLOCK TYPE G [J8929 S07] =
- BLOCK TYPE H [J8929 S08] =
- SUBSTATION =

LANDSCAPING AND TREE LAYOUT TO BE UPDATED TO REFLECT THE LATEST SITE PLAN. PROPOSED TREE POSITIONS SHOWN ARE APPROXIMATE AND BASED ON THE LATEST DRAWING RECEIVED.

ARBORICULTURAL IMPACT KEY:

- EXISTING TREE/TREE GROUP (RETAINED) = Tx
- EXISTING TREE/TREE GROUP (REMOVED) = Tx
- APPROXIMATE PROPOSED TREE POSITIONS = Tx
- ROOT PROTECTION AREA (RPA) =
- SPECIAL MEASURES AREA (SMA) =
- CONSTRUCTION EXCLUSION ZONE (CEZ) =

REFER TO REPORTS CARRIED OUT BY AMENITY TREE REFERENCED 11670 FOR FURTHER DETAILS AND REQUIREMENTS

SUBSTRUCTURE BLOCK TYPE KEY:

- BLOCK TYPE A [J8929 F01] =
- BLOCK TYPE B [J8929 F02] =
- BLOCK TYPE C [J8929 F03] =
- BLOCK TYPE D [J8929 F04] =
- BLOCK TYPE E [J8929 F05] =
- BLOCK TYPE F [J8929 F06] =
- BLOCK TYPE G [J8929 F07] =
- BLOCK TYPE H [J8929 F08] =
- BLOCK TYPE A - PILED [J8929 F09] =
- BLOCK TYPE B - PILED [J8929 F10] =
- BLOCK TYPE C - PILED [J8929 F11] =
- SUBSTATION =

BLOCK REFERENCE PLAN
(WITH EXISTING AND PROPOSED TREES)
1:200 @ A1
1:400 @ A3

NOTES:

1. THIS DRAWING IS COPYRIGHT AND THE PROPERTY OF BELL MUNRO CONSULTING LTD. THE DRAWING MUST NOT BE REPRODUCED IN PART OR IN WHOLE WITHOUT PRIOR WRITTEN AUTHORITY.

2. THIS DRAWING MUST NOT BE SCALED BY EITHER CONTRACTORS OR OTHER CONSULTANTS
ANY DIMENSIONAL OR SETTING - OUT DISCREPANCIES ARE TO BE REPORTED TO BELL MUNRO CONSULTING PRIOR TO CONSTRUCTION / FABRICATION COMMENCING.

3. THIS DRAWING MUST BE READ IN CONJUNCTION WITH THE RELEVANT BMC SPECIFICATIONS TOGETHER WITH THE APPROPRIATE ARCHITECTS AND SERVICES CONSULTANTS DRAWINGS AND SPECIFICATIONS.

4. THIS DRAWING IS TO BE READ IN CONJUNCTION WITH ALL OTHER BMC LTD DRAWINGS.

5. ALL ROAD WORKS TO BE CARRIED OUT TO THE SATISFACTION OF THE LOCAL AUTHORITY BUILDING CONTROL

6. ALL TEMPORARY WORKS TO BE RESPONSIBILITY OF CONTRACTOR. BMC TO BE PROVIDED WITH ALL TEMPORARY WORKS DESIGN DRAWINGS AND CALCULATIONS FOR REVIEW PRIOR TO COMMENCING WORKS.

PRELIMINARY

REV	COMMENTS	DATE	BY
A	UPDATED TO SUIT CLIENT REQUEST	29/05/26	CR
-	INITIAL ISSUE	15/03/26	CR

BMC

BELL MUNRO CONSULTING LTD

CONSULTING CIVIL & STRUCTURAL ENGINEERS
TURING HOUSE
5, ARCHWAY
MANCHESTER
M15 5RL
TEL: 0161 2098032
FAX: 0161 2098033
EMAIL: CONSULTING@BELLMUNRO.CO.UK
WWW.BELLMUNRO.CO.UK

CLIENT: VIEWS

PROJECT: BURNAGE CRICKET CLUB

TITLE: BLOCK REFERENCE PLAN

DRAWN BY:	CHECKED BY:	SCALE:	DATE:
MP	AM	AS SHOWN	03/26

DRAWING NUMBER: J8929 F12

REVISION: A