© Bowker Sadler Partnership Limited


This drawing is the subject of copyright which vests in Bowker Sadler Partnership Limited. It is an infringement of copyright to reproduce this drawing, by whatever means, including electronic, without the express written consent of Bowker Sadler Partnership Limited which reserves all its rights.

Bowker Sadler Partnership Limited asserts its rights to be identified as the author of this design

- Drawing not to be scaled
- Report Errors and Omissions to the Architect.
- Check all dimensions on site
- Drawing to be read in conjunction with the Health and Safety Plan and all relevant Risk Assessments

1:5
1:50 1m 2 3

1:1
1:100 1m 2 3 4 5 6

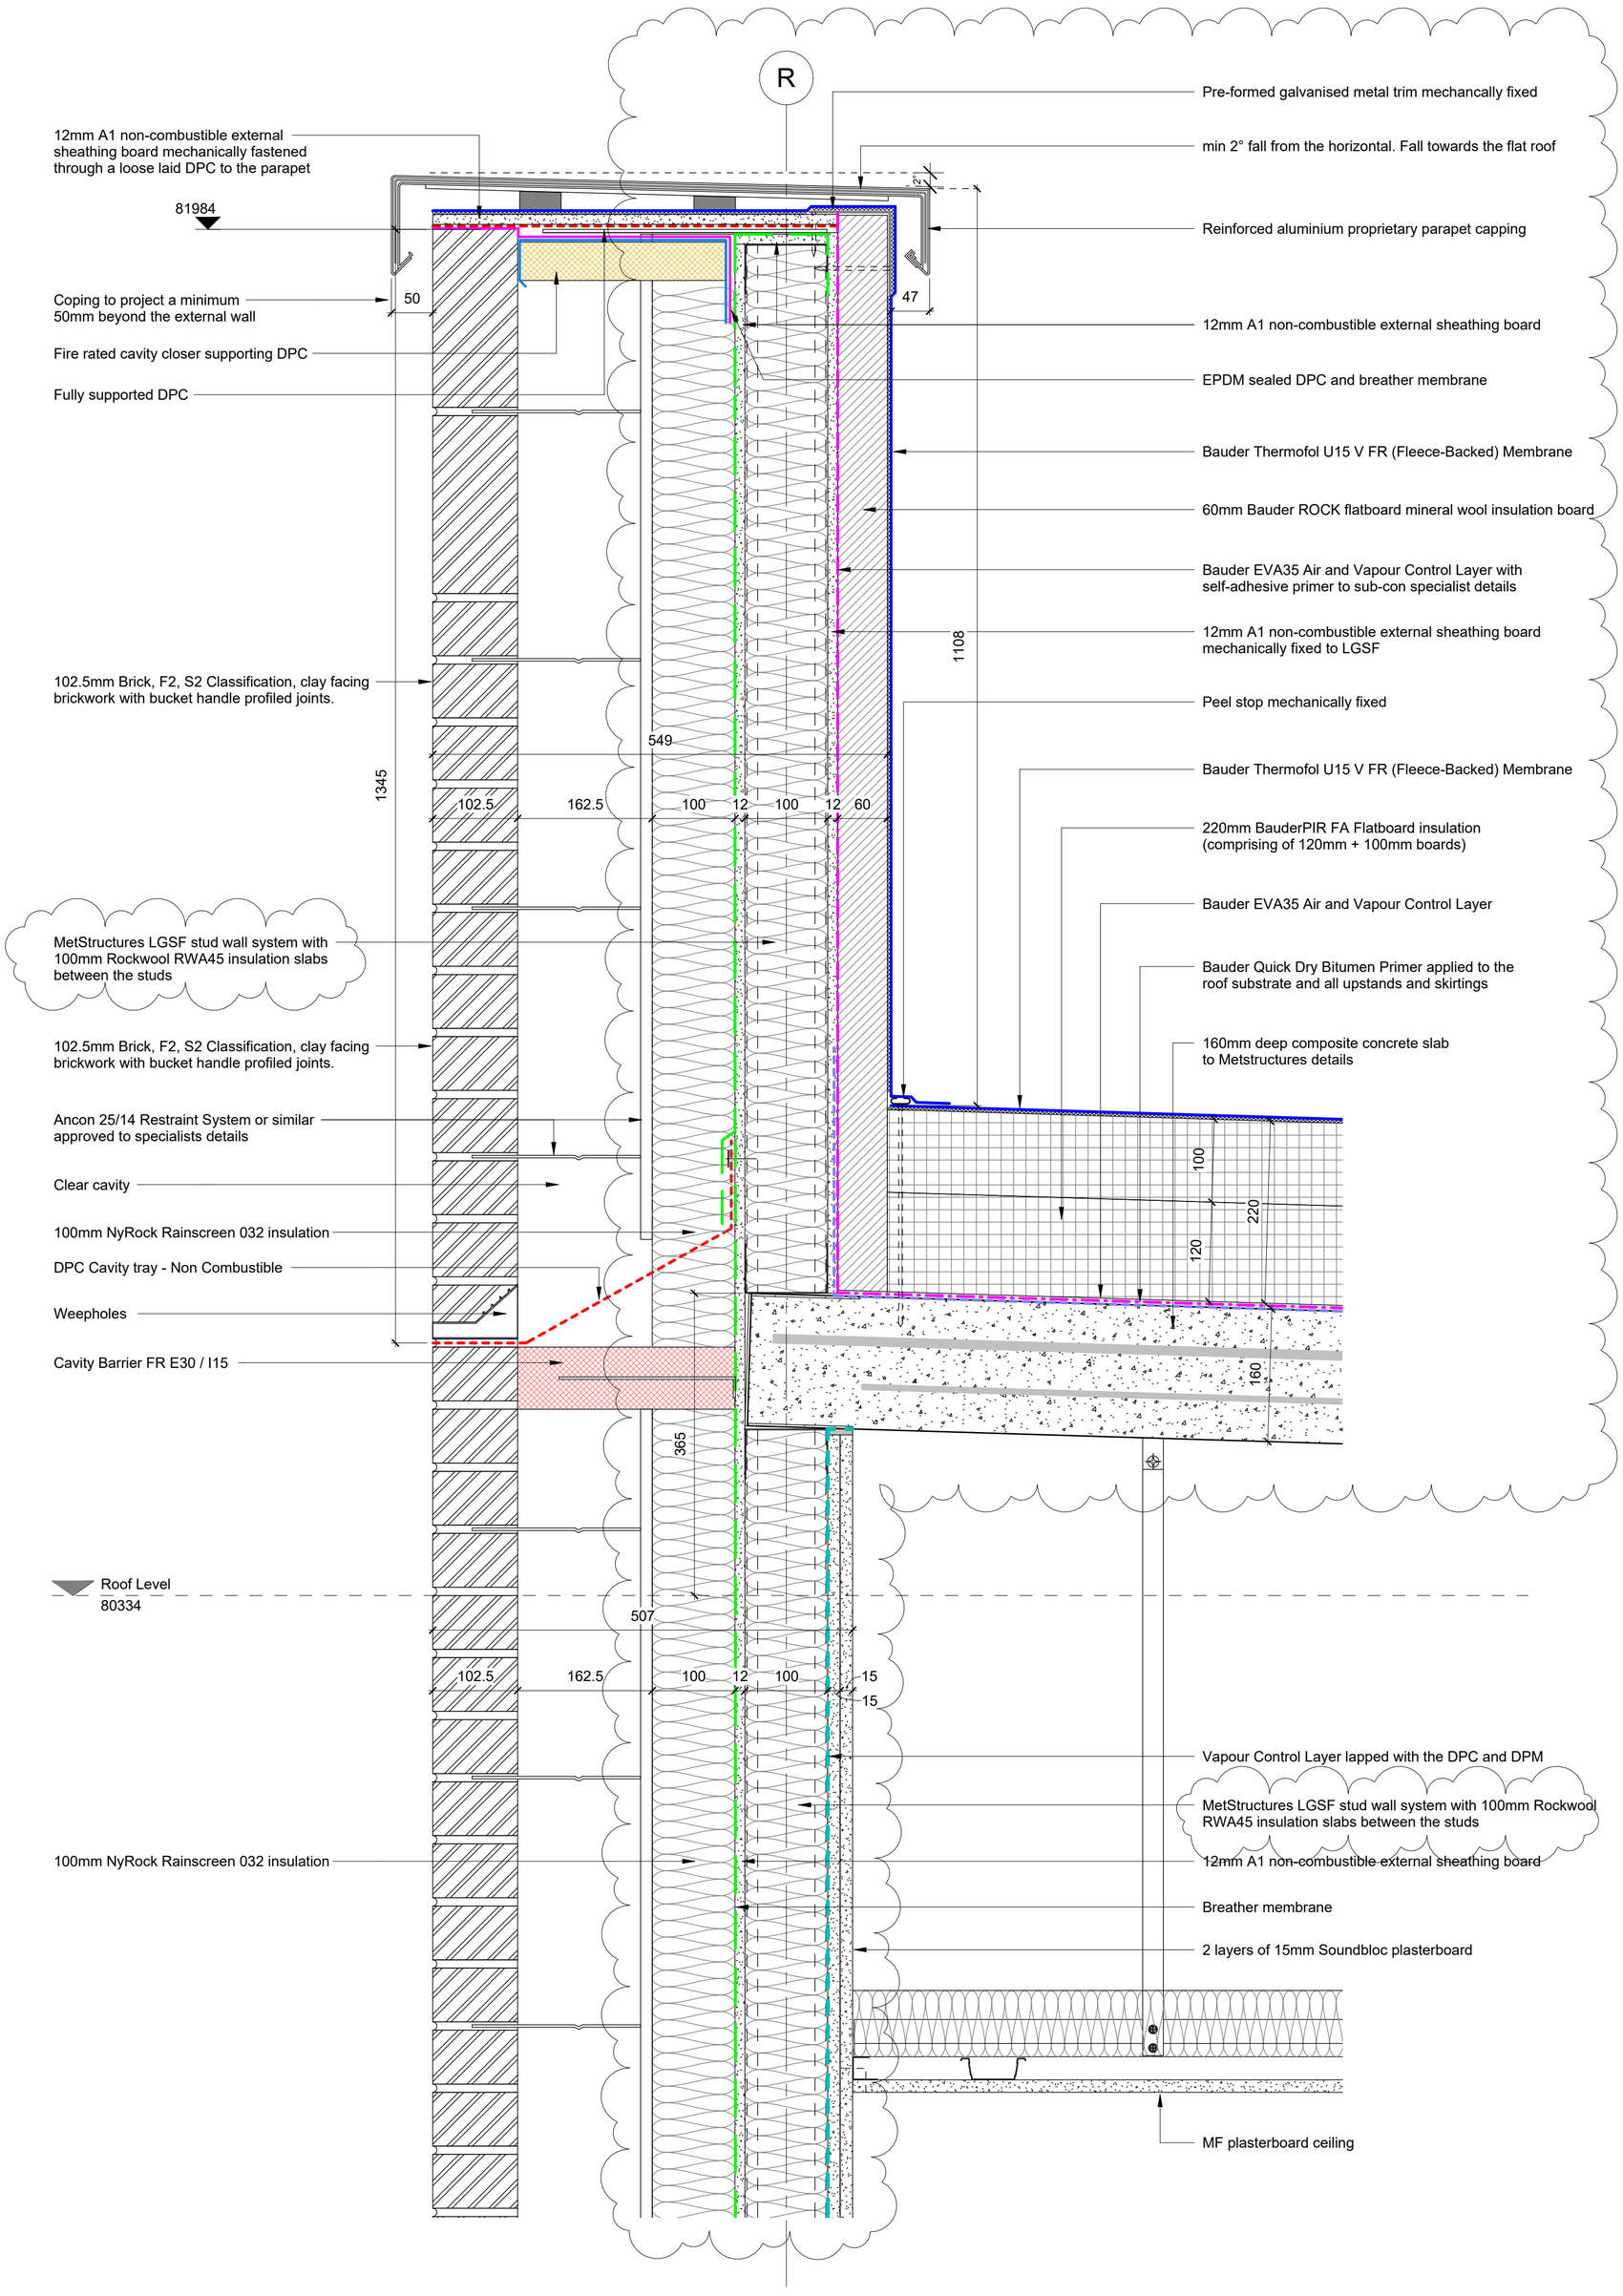

1 External Wall Parapet Detail to Fifth Floor Roof
1 : 5

Rev.	Date	Drn.		Chkd.
C01	01/06/26	WS	60mm Bauder ROCK flatboard to parapet, waterproofing updated to suit Bauder details, & Insulation within MetStructures external wall LGSF revised to Rockwool RWA45 insulation slab in line with Caddick instruction	ADS
P01	23/12/25	ADS	First Issue	KLM

BowkerSadler

Project
Grey Mare Lane, Beswick

Client
Great Places Housing Group

Drawing
External Wall Section Details - Sheet 6

Scale	Sheet Size	Drawn	Checked	Date
1 : 5	@ A1	ADS	KLM	01.10.25

Project No.	Originator	Zone	Level	Form	Discipline	Number	Revision
22-049 -	BSA -	XX -	XX -	D -	A -	**6506**	C01

Status
CONSTRUCTION

Hatherlow House, Hatherlow, Romiley, Stockport, SK6 3DY
0161 406 7333 office@bowker-sadler.co.uk www.bowker-sadler.co.uk