
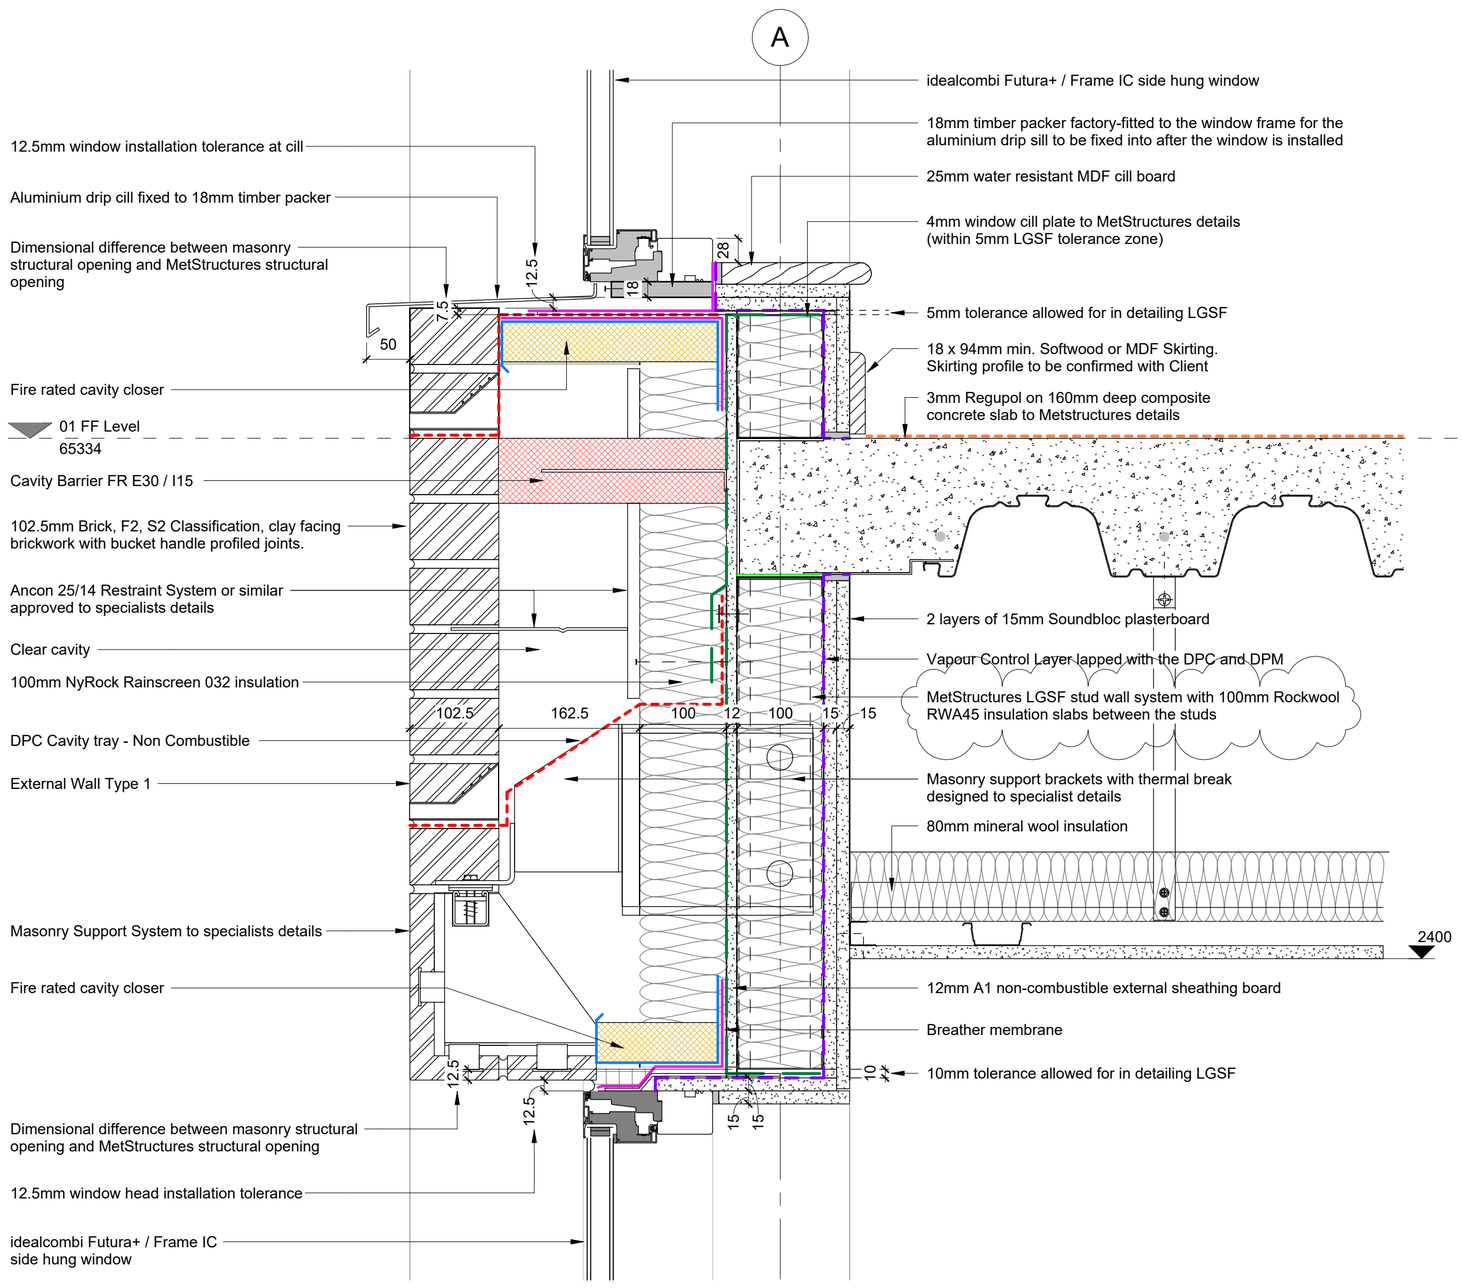


2 Window Cill & Head Details
1 : 5

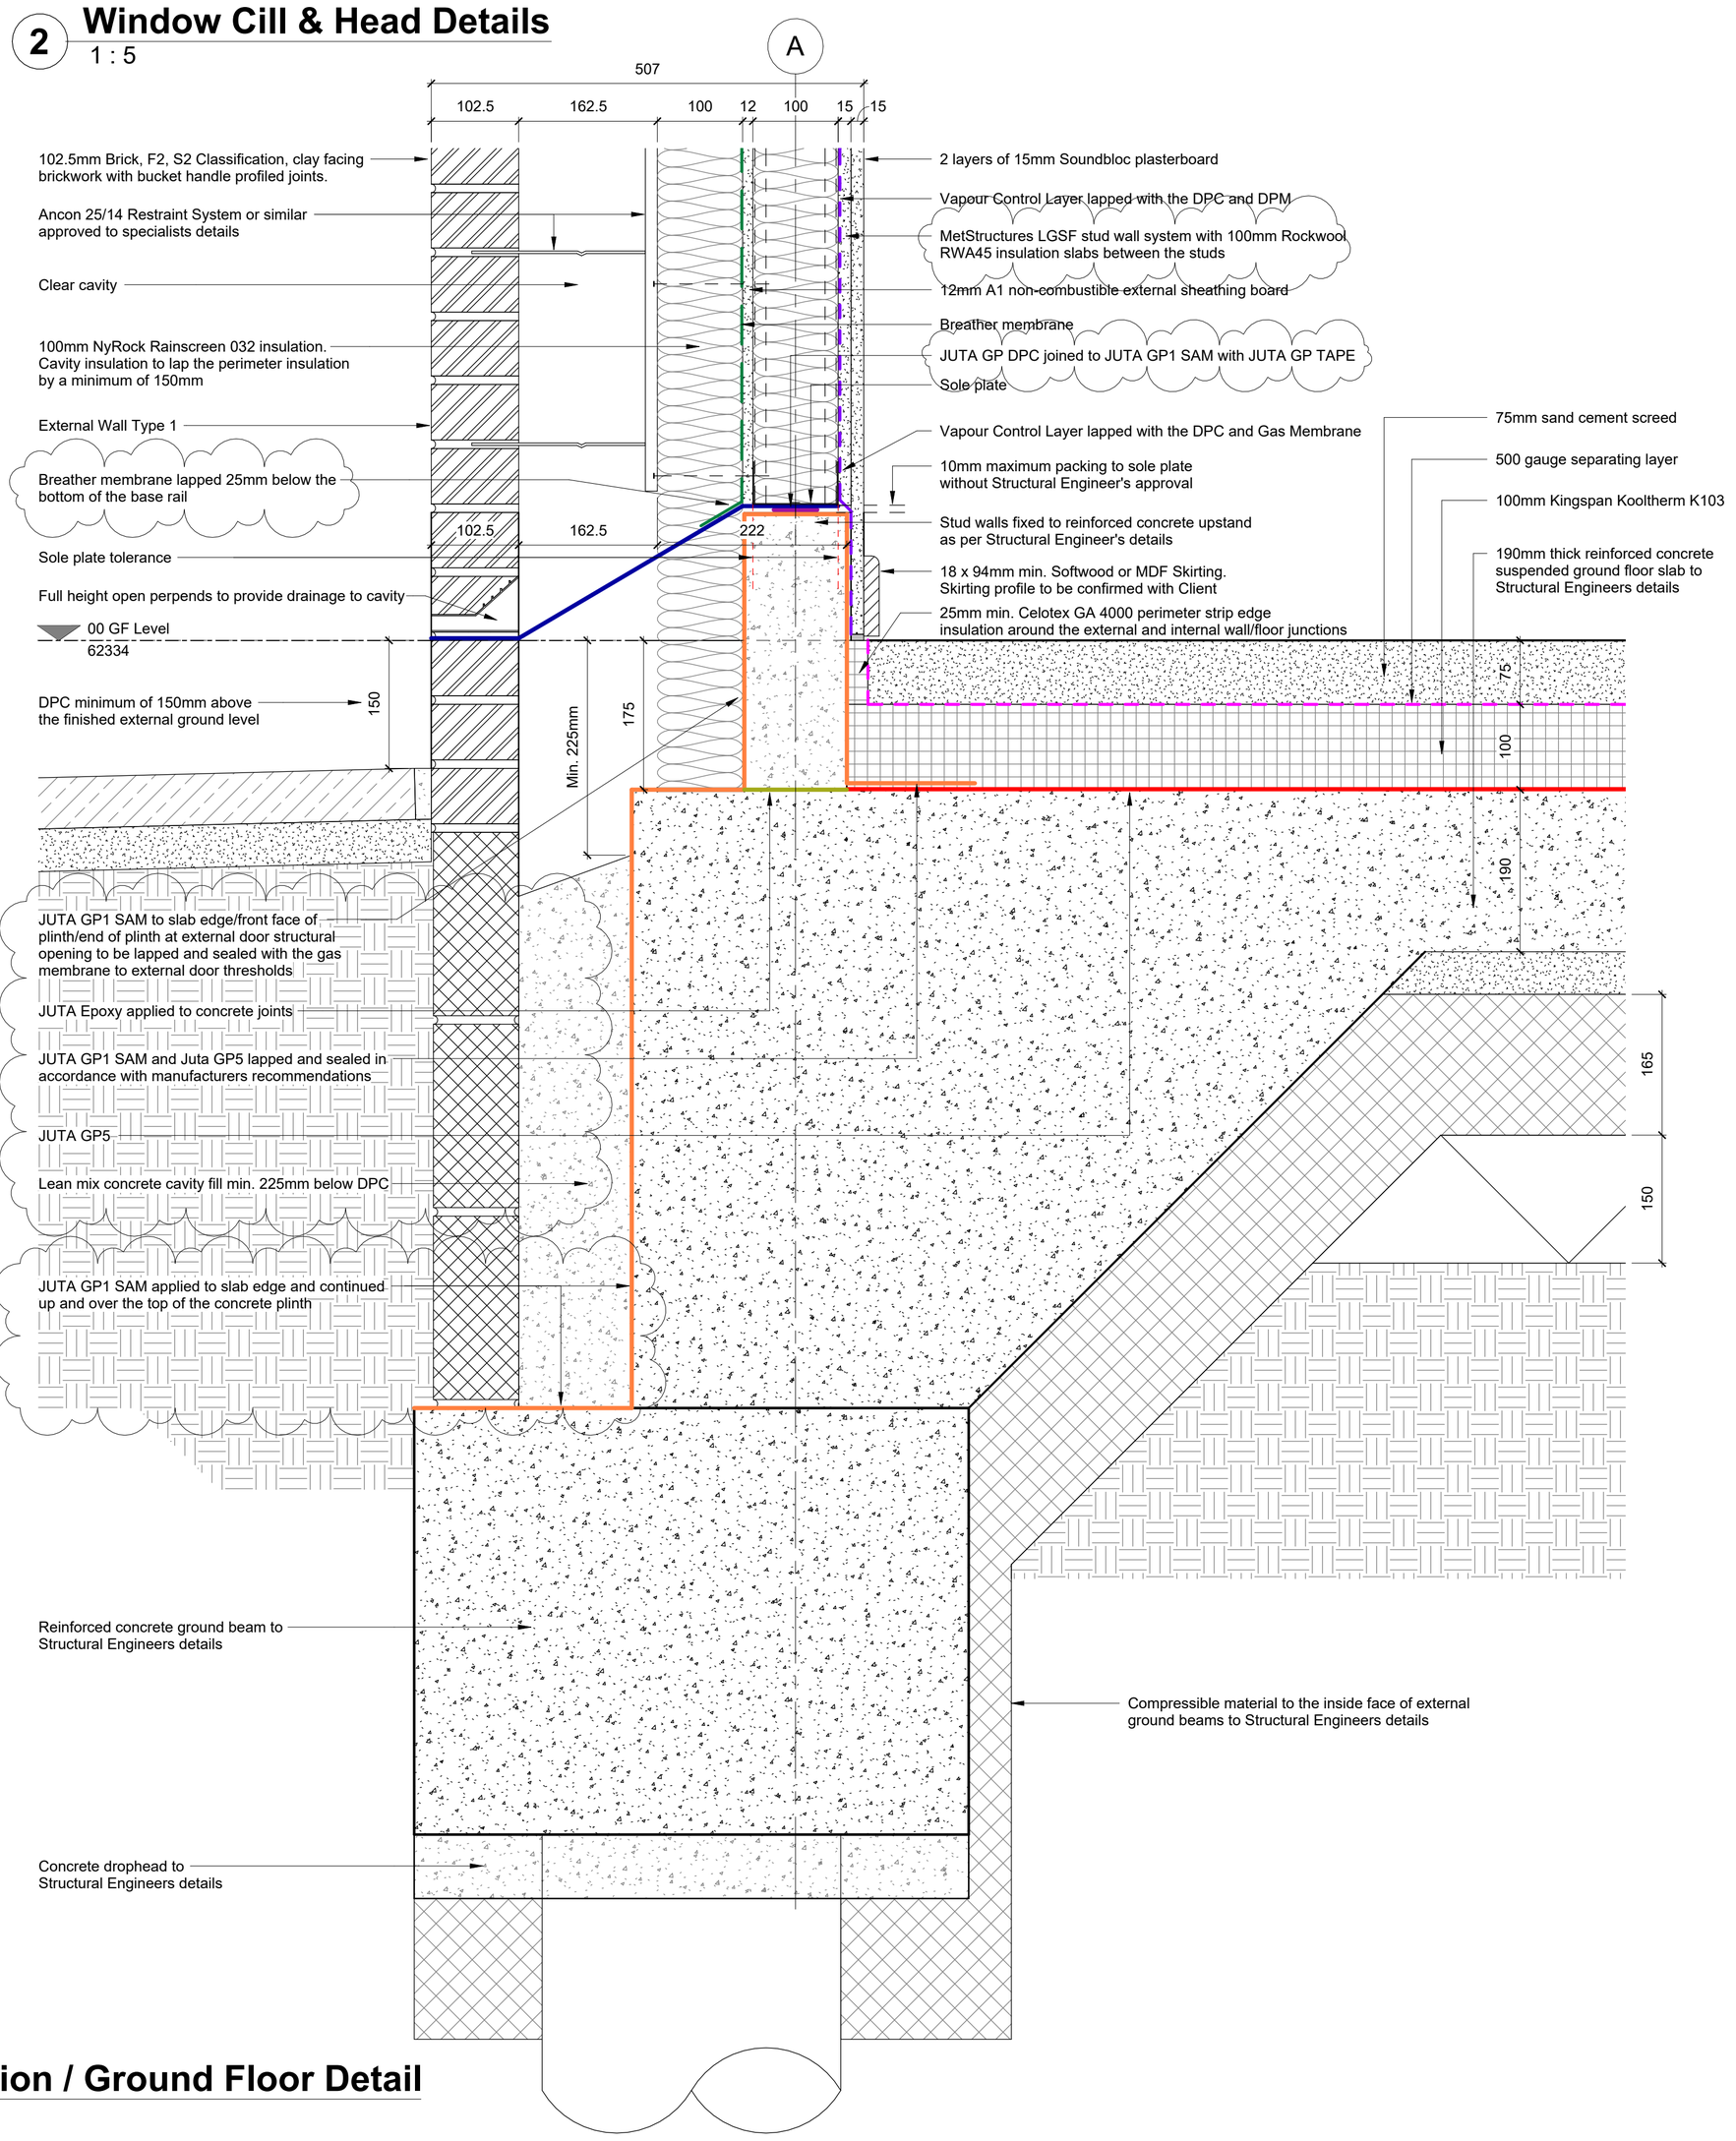

1 Foundation / Ground Floor Detail
1 : 5

© Bowker Sadler Partnership Limited

This drawing is the subject of copyright which vests in Bowker Sadler Partnership Limited. It is an infringement of copyright to reproduce this drawing, by whatever means, including electronic, without the express written consent of Bowker Sadler Partnership Limited which reserves all its rights.

Bowker Sadler Partnership Limited asserts its rights to be identified as the author of this design

- Drawing not to be scaled
- Report Errors and Omissions to the Architect.
- Check all dimensions on site
- Drawing to be read in conjunction with the Health and Safety Plan and all relevant Risk Assessments

1:5 1:50 1m 2 3

1:1 1:100 1m 2 3 4 5 6

Rev.	Date	Drn.		Chkd.
C02	16/04/26	ADS	Substructure gas membrane details updated in line with JUTA substructure gas protection detail drawings GPD-PSD.288-001 and GPD-PSD.288-002, insulation within MetStructures external wall LGSF revised to Rockwool RWA45 insulation slab in line with Caddick instruction	KLM
C01	17/11/25	ADS	Ground floor insulation revised to 100mm thick and detail updated in line with Structural Engineers details. Issued for Construction	KLM
P02	07/10/25	ADS	MF ceiling details added to Detail 2	KLM
P01	17/09/25	ADS	First Issue	KLM

BowkerSadler

Project
Grey Mare Lane, Beswick

Client
Great Places Housing Group

Drawing
External Wall Section Details - Sheet 1

Scale	Sheet Size	Drawn	Checked	Date
1 : 5	@ A1	ADS	KLM	05/09/25

Project No.	Originator	Zone	Level	Form	Discipline	Number	Revision
22-049 -	BSA -	XX -	XX -	D -	A -	**6500**	C02

Status
Construction

Hatherlow House, Hatherlow, Romiley, Stockport, SK6 3DY
0161 406 7333 office@bowker-sadler.co.uk www.bowker-sadler.co.uk