
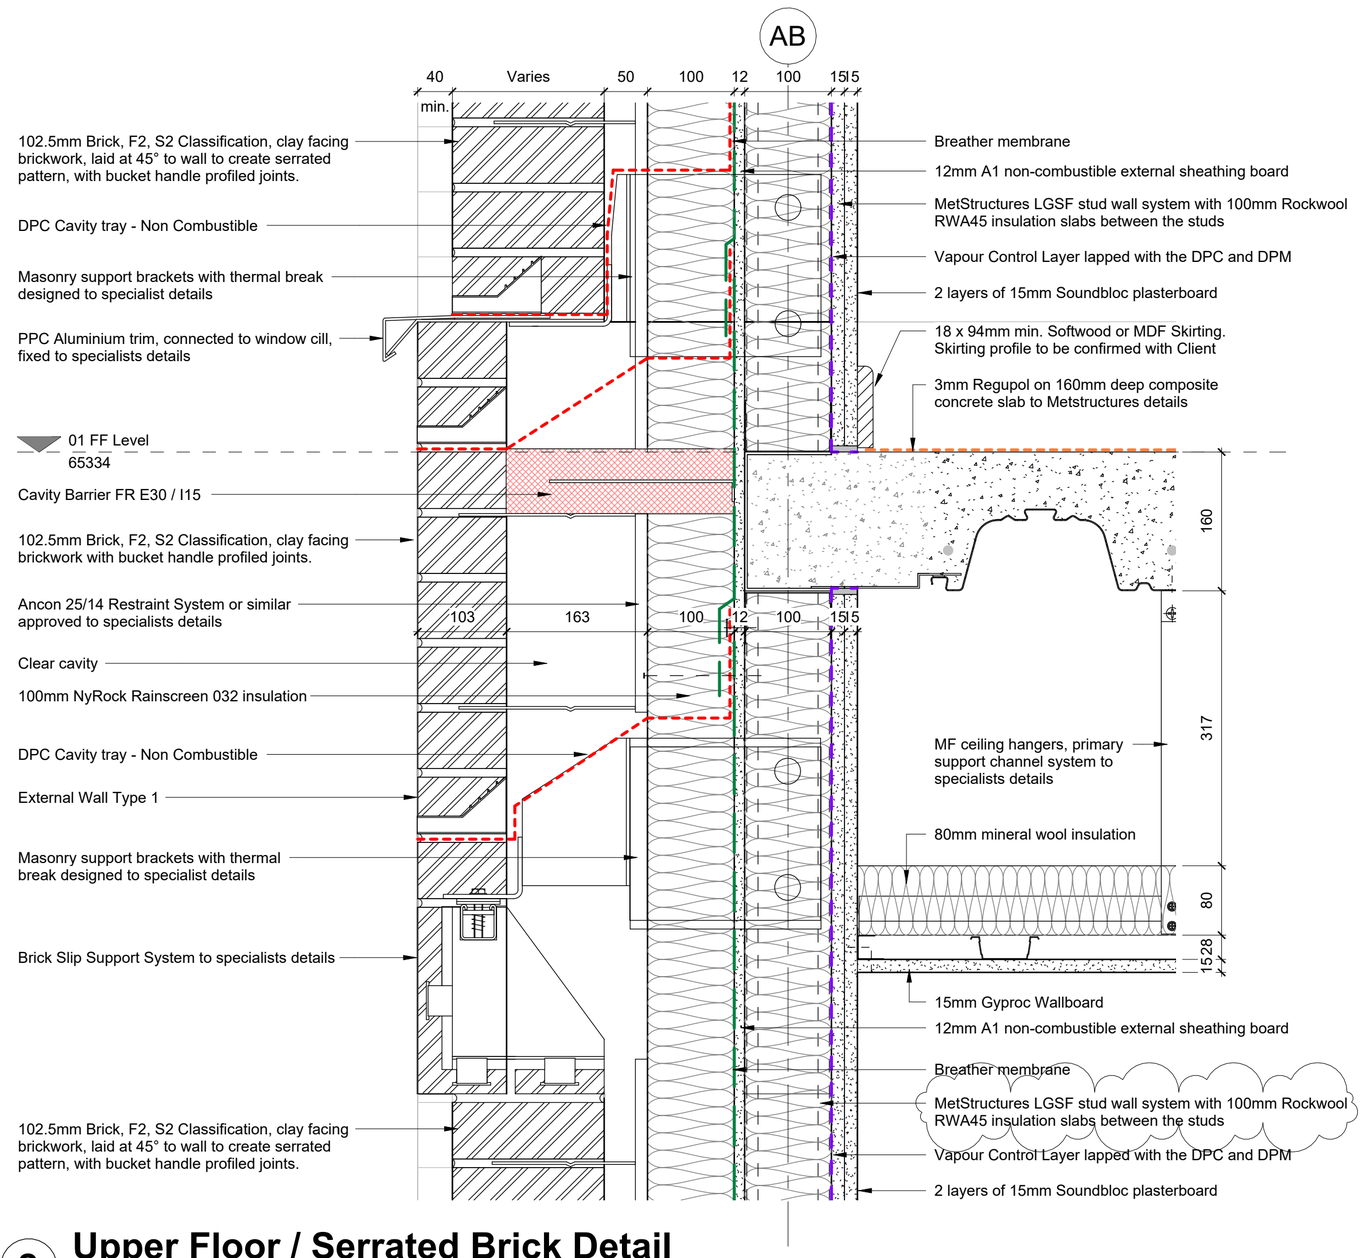


2 Upper Floor / Serrated Brick Detail
1 : 5

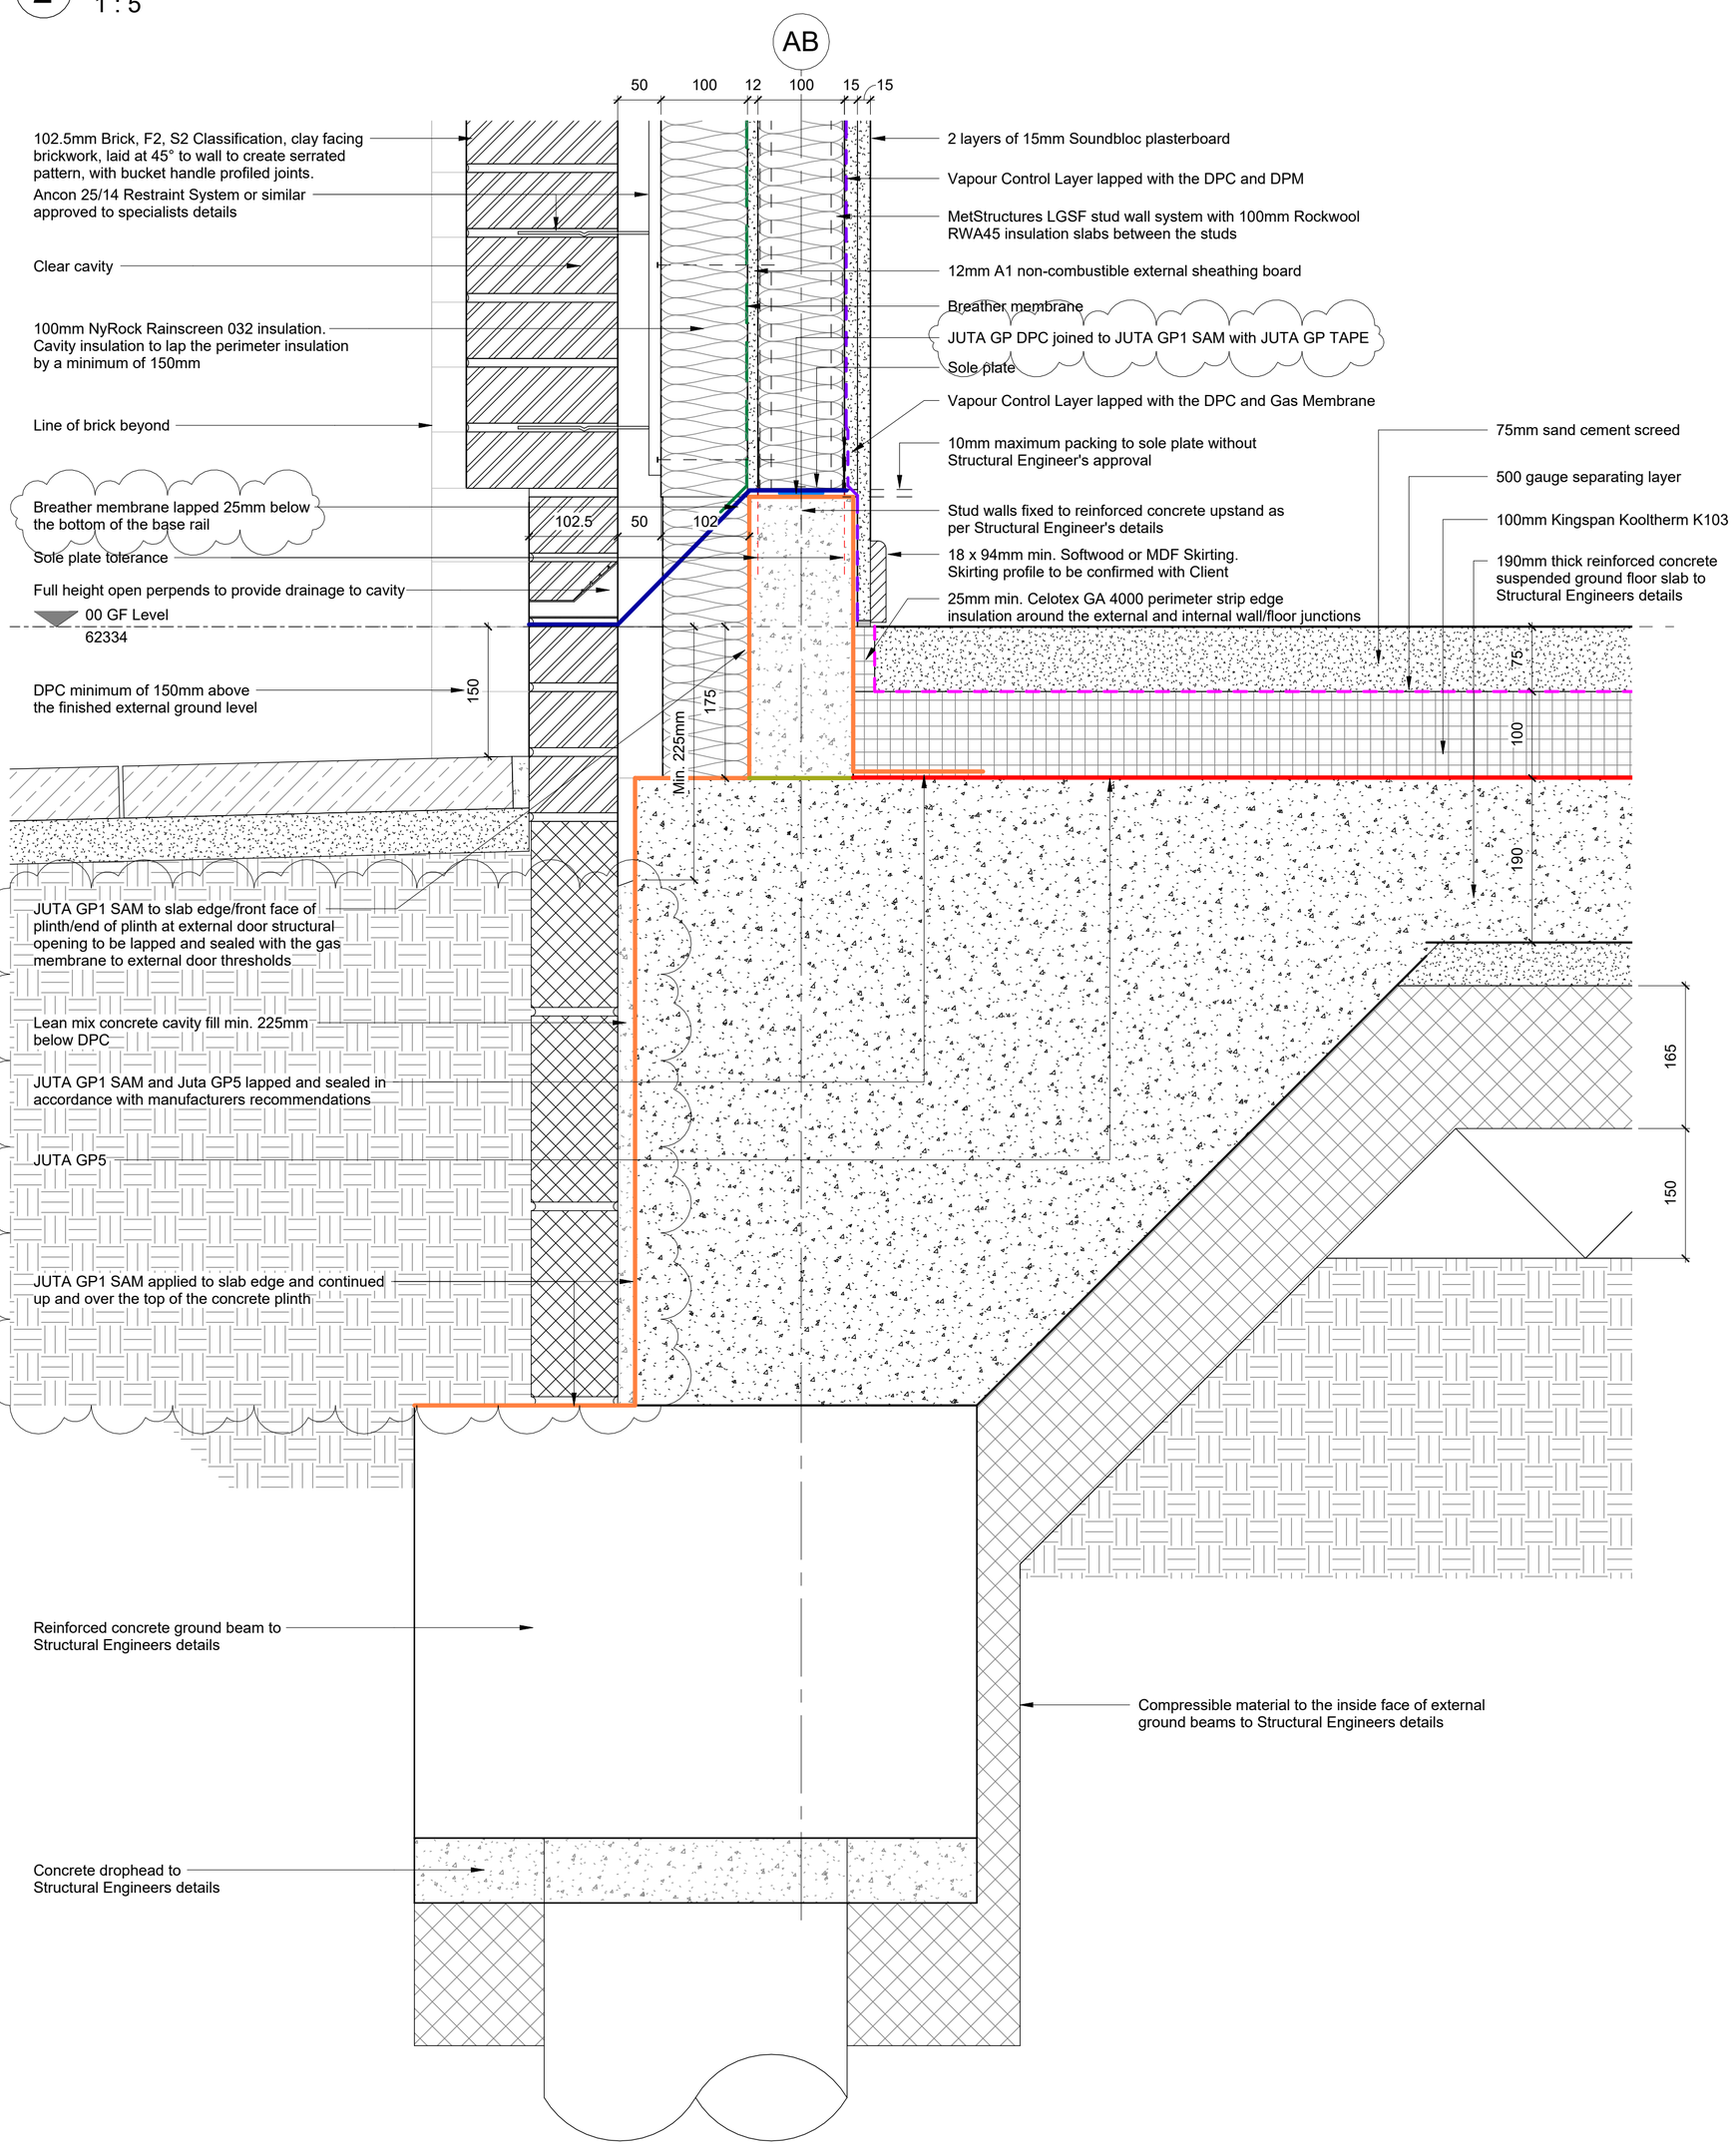

1 Typical Foundation / GF Detail to Serrated Brickwork
1 : 5

© Bowker Sadler Partnership Limited

This drawing is the subject of copyright which vests in Bowker Sadler Partnership Limited. It is an infringement of copyright to reproduce this drawing, by whatever means, including electronic, without the express written consent of Bowker Sadler Partnership Limited which reserves all its rights.

Bowker Sadler Partnership Limited asserts its rights to be identified as the author of this design

- Drawing not to be scaled
- Report Errors and Omissions to the Architect.
- Check all dimensions on site
- Drawing to be read in conjunction with the Health and Safety Plan and all relevant Risk Assessments

1:5
1:50 1m 2 3
1:1
1:100 1m 2 3 4 5 6

Rev.	Date	Drn.		Chkd.
C03	16/04/26	ADS	Substructure gas membrane details updated in line with JUTA substructure gas protection detail drawings GPD-PSD.288-001 and GPD-PSD.288-002, insulation within MetStructures external wall LGSF revised to Rockwool RWA45 insulation slab in line with Caddick instruction	KLM
C02	15/12/25	KLM	Detail 2 added.	ADS
C01	04/12/25	KLM	Construction issue.	ADS
P01	17/11/25	KLM	First Issue	ADS

BowkerSadler

Project
Grey Mare Lane, Beswick

Client
Great Places Housing Group

Drawing
External Wall Section Details - Sheet 3

Scale	Sheet Size	Drawn	Checked	Date
1 : 5	@ A1	ADS	KLM	22/09/25

Project No.	Originator	Zone	Level	Form	Discipline	Number	Revision
22-049 -	BSA -	XX -	XX -	D -	A -	6502	C03

Status
Construction

Hatherlow House, Hatherlow, Romiley, Stockport, SK6 3DY
0161 406 7333 office@bowker-sadler.co.uk www.bowker-sadler.co.uk