

SITE PLAN
Scale 1:200

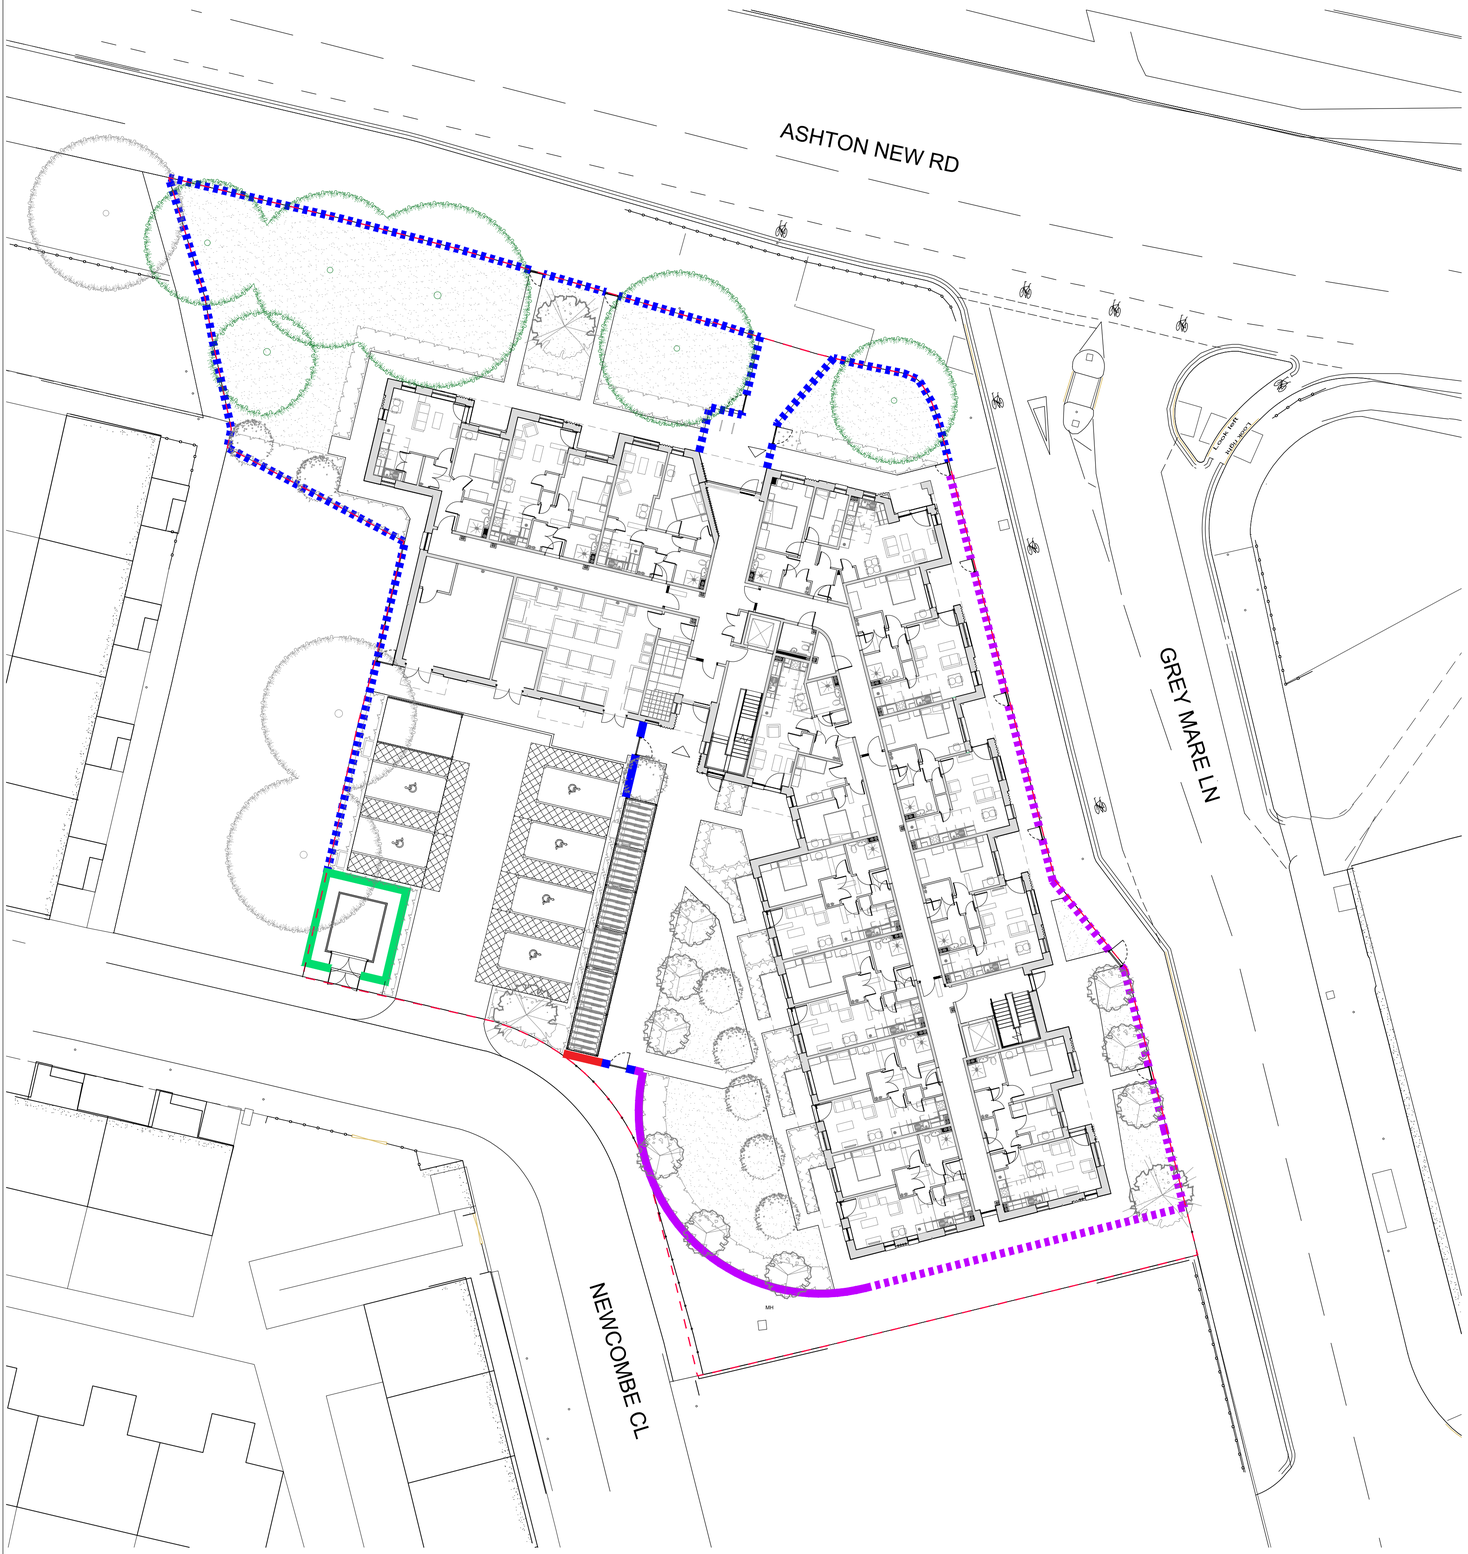


TYPICAL BOUNDARY DETAIL ELEVATIONS Scale 1:50


1500mm high metal railings

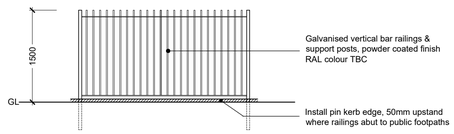


1800mm high metal railings

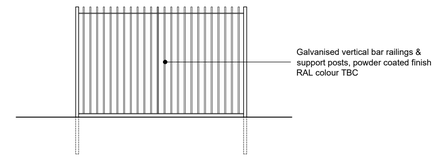


1500mm high wall & railings

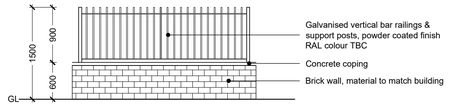


1800mm high wall & railings

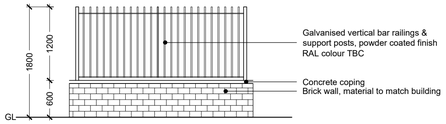

2000mm high welded mesh fence

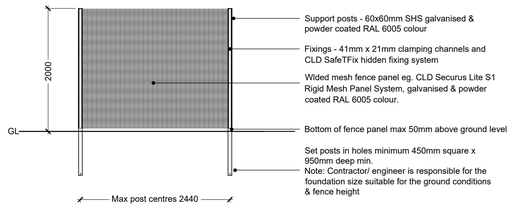

1800mm high brick wall

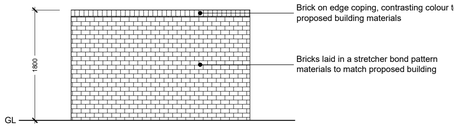

NOTES :

1. Drawing scaled & issued for planning purposes only.
2. All setting out, levels & dimensions to be checked on site by the Contractor (s) prior to the relevant orders being placed & installation of materials, any discrepancies are to be brought to the attention of the client & contract administrator.
3. This drawing is to be read in conjunction with all others relating to the project & all information derived accordingly; any anomolies to be reported to the client & contract administrator.
4. Work shown on this drawing to be carried out in accordance with current British Standards & Codes of Practice.
5. © This drawing is the Copyright of Saville Landscape Design Ltd & may not be reproduced in any form without prior written consent from Saville Landscape Design Ltd

Rev	Description	Initial	Date

SLD
Hatherlow House
Romiley Stockport
Cheshire
SK6 3DY
T : 0161 406 7333
M : 07502 269193
E : info@savillelandscape.co.uk
W : www.savillelandscape.co.uk

CLIENT
Great Places Housing Group

PROJECT TITLE
Grey Mare Lane

DRAWING TITLE
Boundary Treatments

STATUS
PLANNING

SCALE	SHEET SIZE	DRAWN	CHECKED	DATE
VARIES	A1	KAS	-	May26

PROJECT NO.	DRAWING NO.	REV.
423	03	-