




Proposed North Elevation

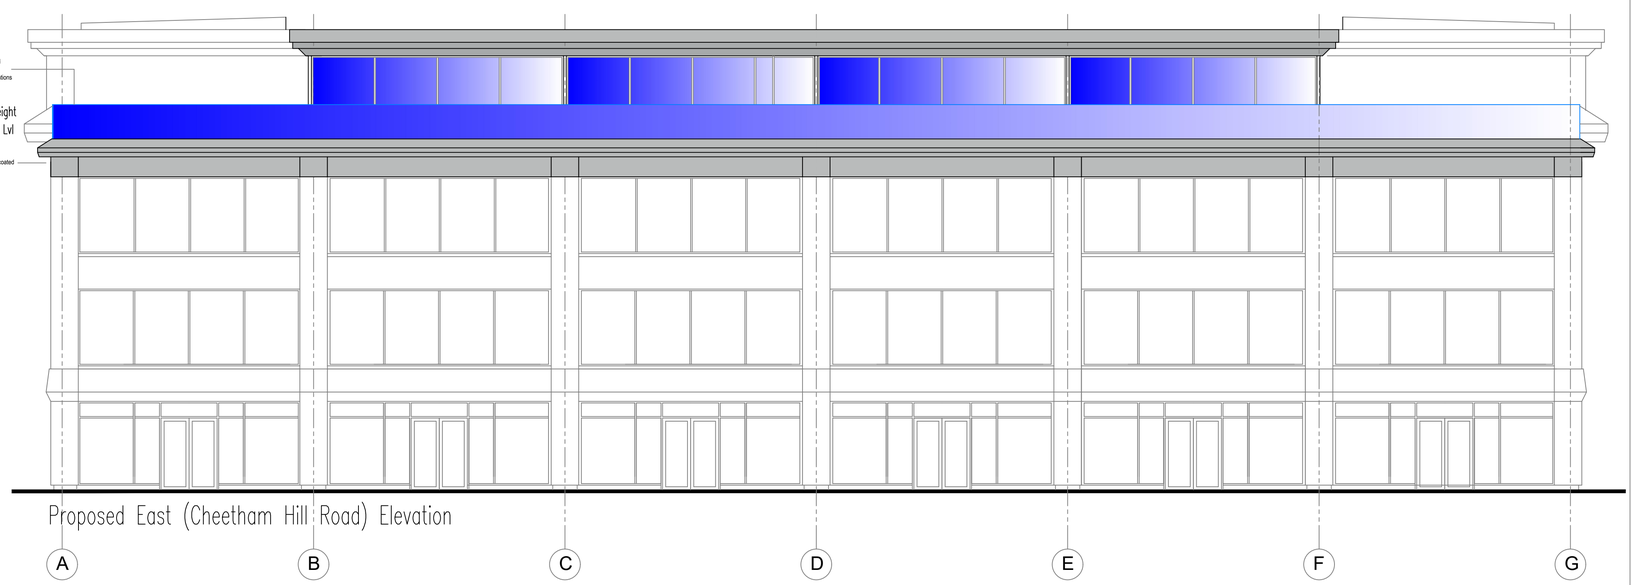

Proposed East (Cheetham Hill Road) Elevation

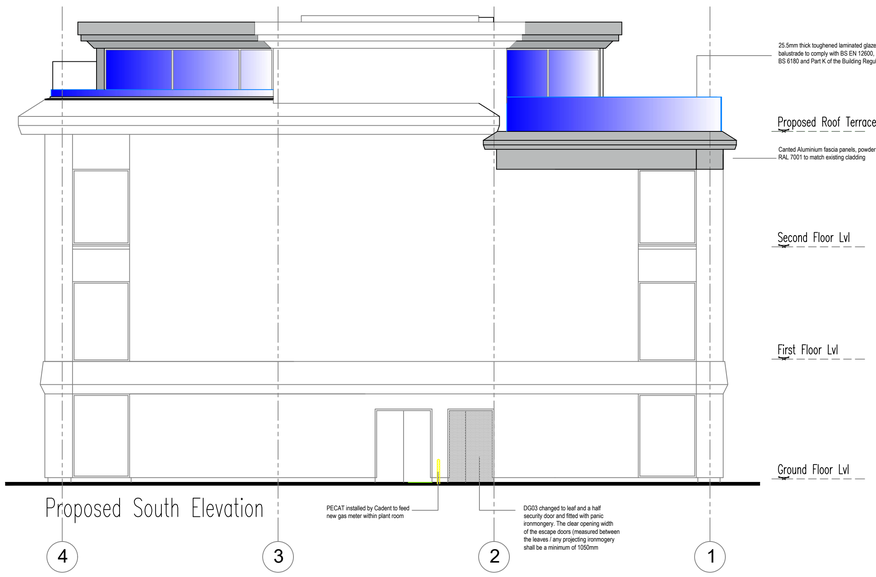

Proposed South Elevation

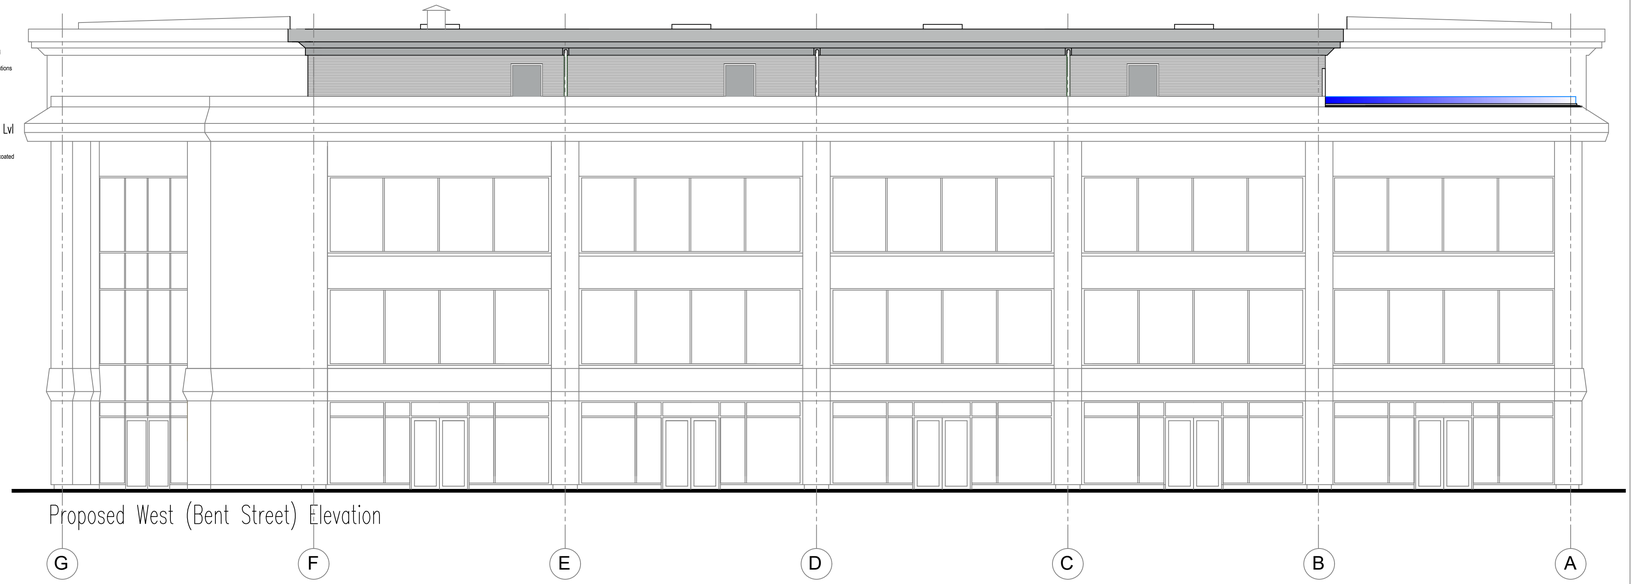

Proposed West (Bent Street) Elevation

Rev.	Mod. Notes	Date	By
F	Issued for variation application	May 26	DAP

Client
Sky 175 Ltd

Location
The Point
173–175 Cheetham Hill Rd M8 8LG

Job Title
Proposed roof top restaurant and bar

Drawing Title
Proposed Elevations

Scale 1:100	Sheet A1
Date July 24	Drawn by DAP

Dwg. No. 18-24/05 | Rev. F

Scale Bar 0 1 2 3 4 5m

Scale for 1:50 on a A1 drawing sheet