
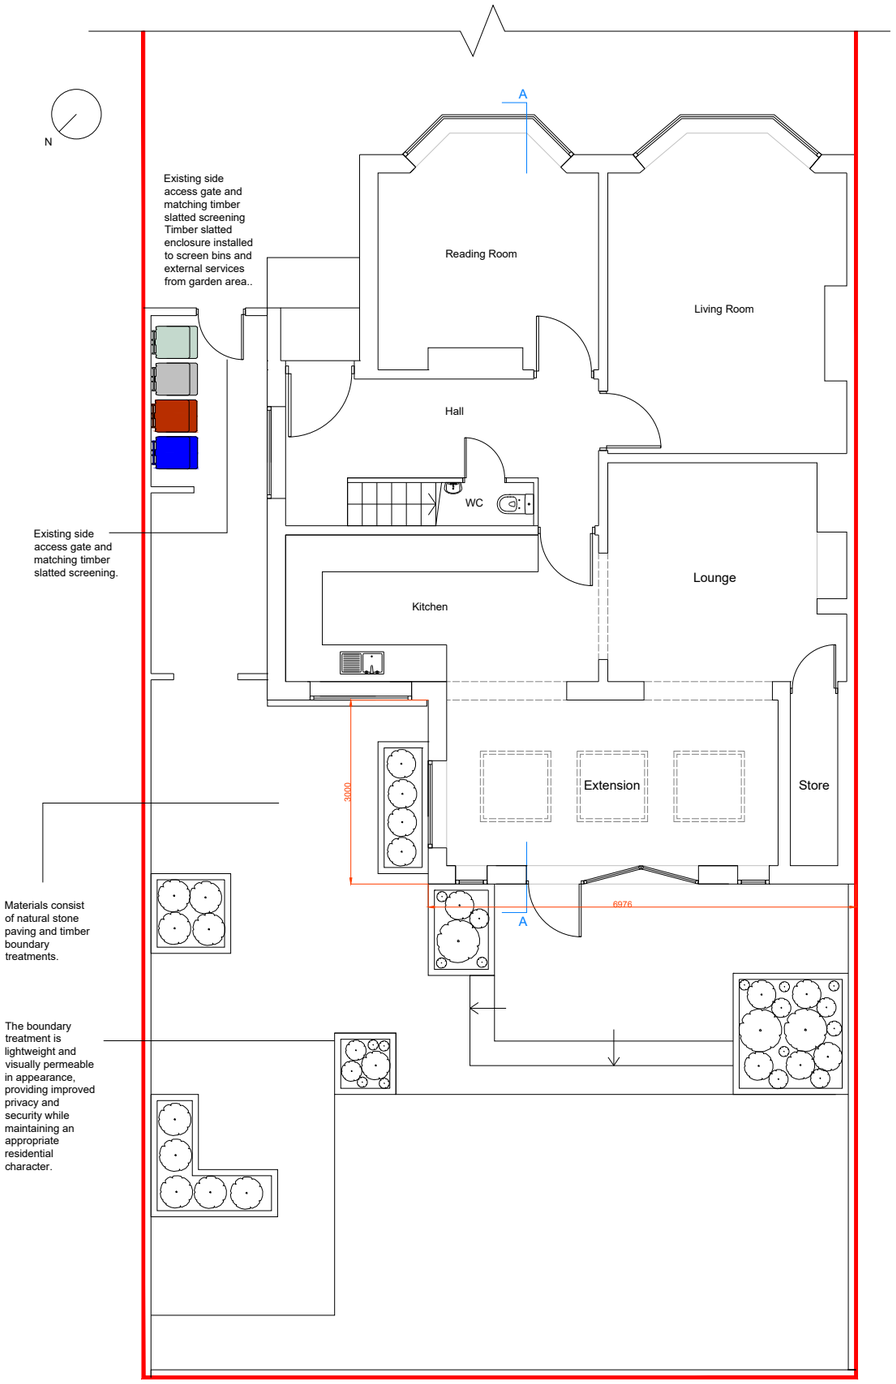


Ground Floor Plan

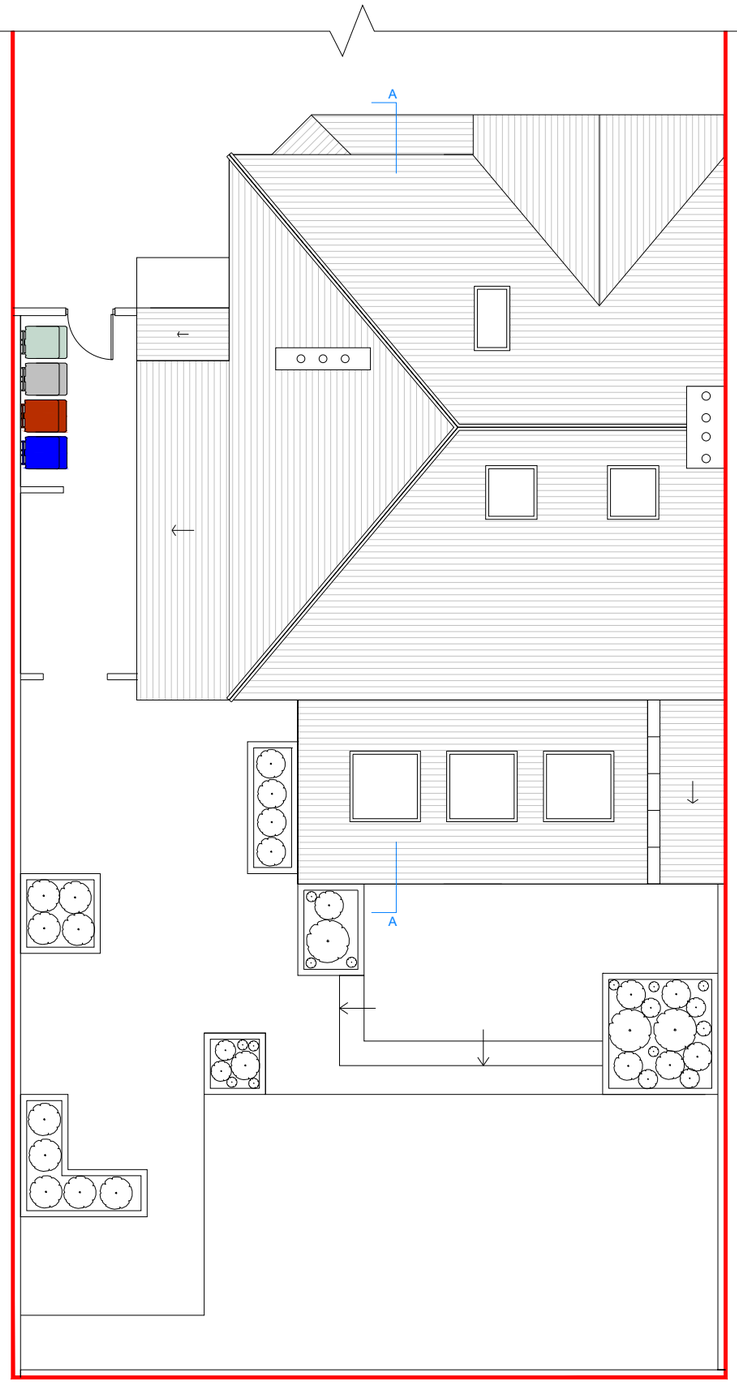

Roof Plan

1:100

2m 0 2m 4m 6m 8m 10m

DRAWING NOTES

Written dimensions to be taken in preferences to scaled dimensions. The Contractor is responsible for checking all dimensions before work starts.

All work is to be carried out to the requirements, and to the satisfaction of the Local Authority.
These drawings are for planning purposes only

Any discrepancies to be brought to the attention of 4D Planning Consultants immediately.

REVISIONS

REV	DATE	DESCRIPTION	BY	CH

PROJECT TITLE

27 Meadow Bank, Chorlton-cum-Hardy, Manchester M21 8EF
Retrospective application for the erection of a single storey rear extension, side boundary fence, and access gate.

DRAWING TITLE

Existing Plans

CLIENT

Yvonne Luckin

DRAWING No	REV
4D08	/
Scale 1:100 @ A3	

DATE	DRAWING STATUS
May 2026	Planning

4D PLANNING™
Architecture I Town Planning
T: 0161 408 4680 www.GetMePlanning.com
www.GetMePlanning.com