
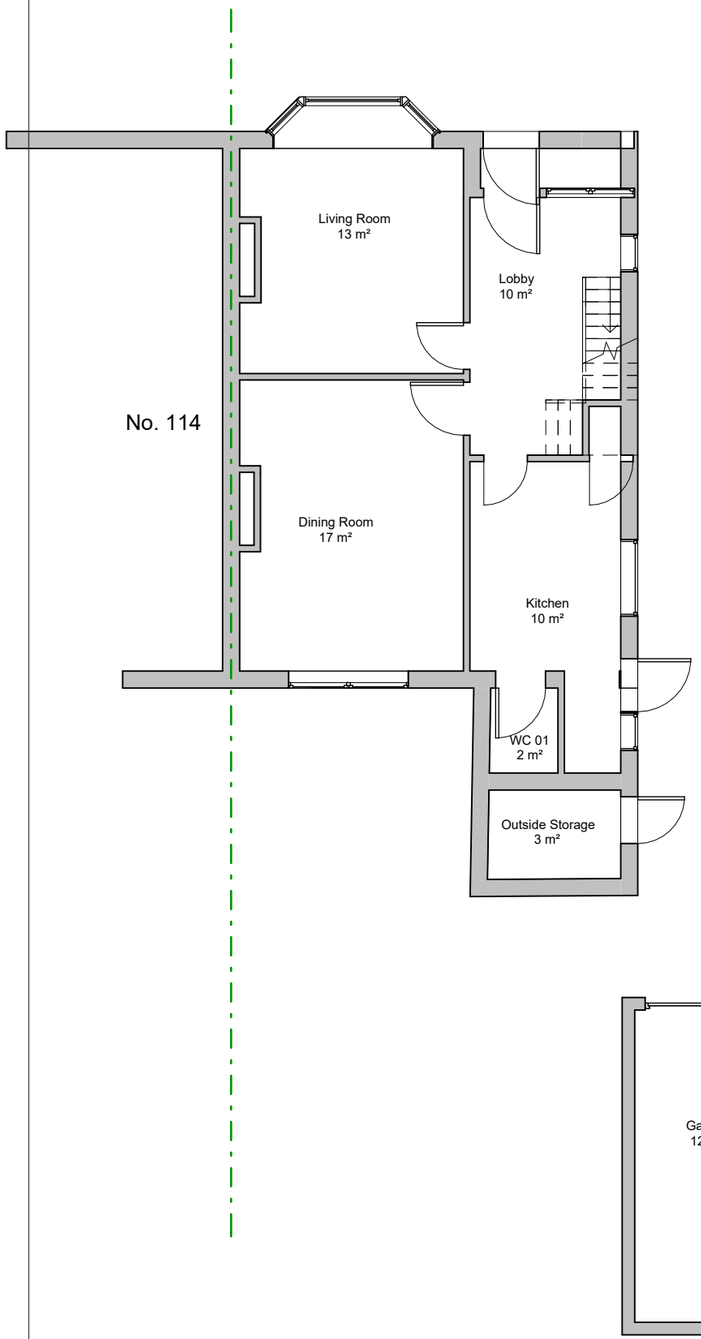



Ground Floor as Existing

1 : 100

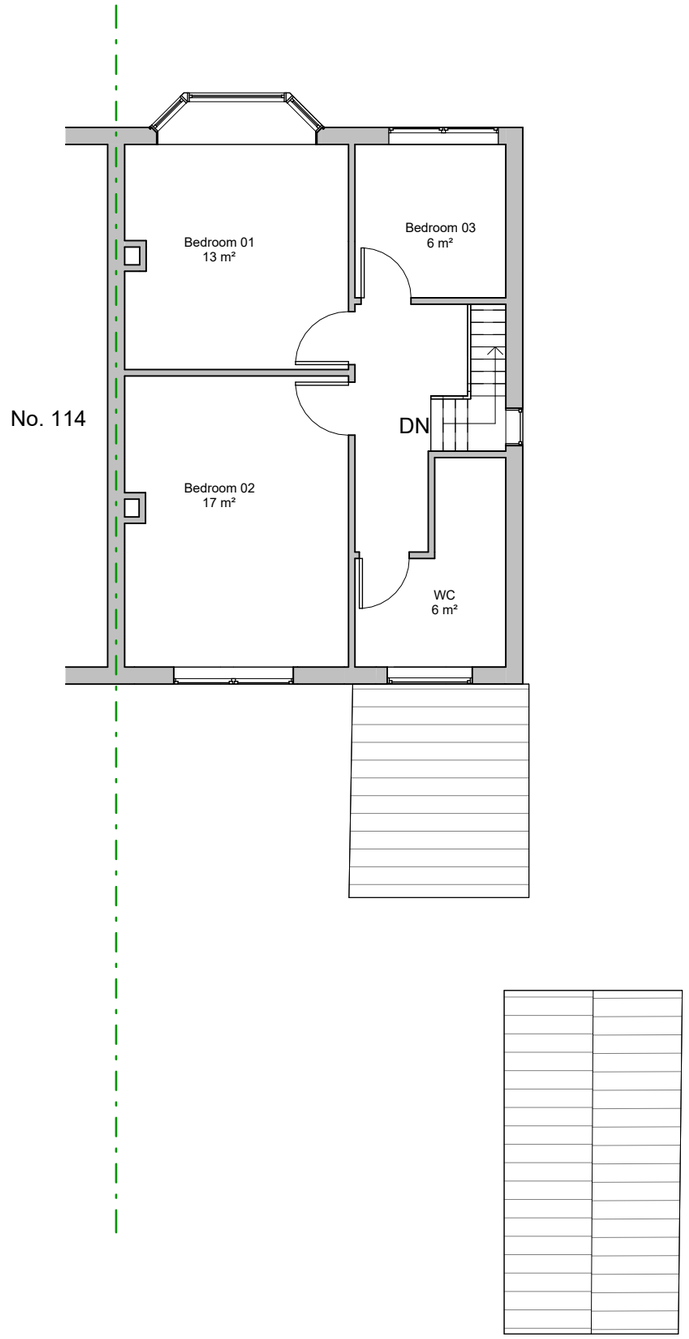

First Floor as Existing

1 : 100

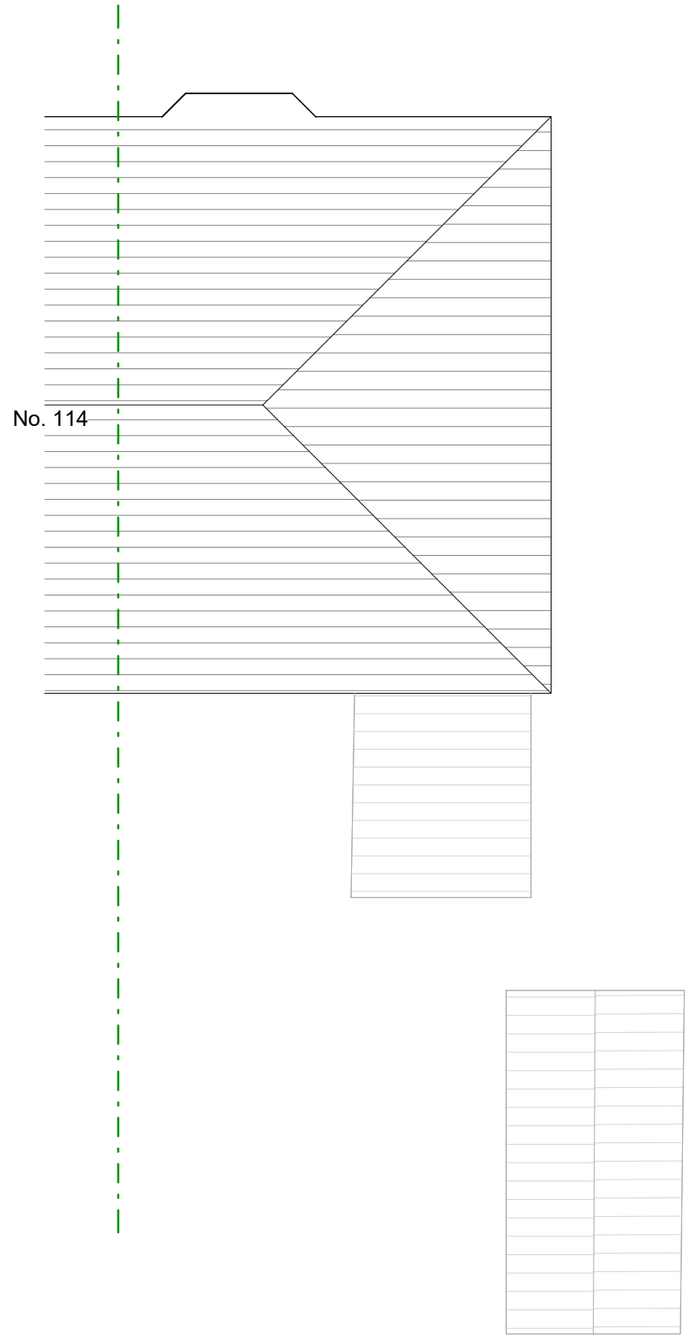

Roof Plan as Existing

1 : 100

1 0 1 2 3 4 5

SCALE 1:100 m

SAFETY, HEALTH & ENVIROMENTAL INFORMATION

IN ADDITION TO HAZARDS/RISKS NORMALLY ASSOCIATED WITH THE TYPES OF WORK INDICATED ON THIS DRAWING, NOTE THE FOLLOWING:

CONSTRUCTION:

TBC.

MAINTENANCE & CLEANING:

TBC.

DECOMMISSIONING/DEMOLITION:

TBC.

NOTE: IT IS ASSUMED THAT ALL WORKS WILL BE CARRIED OUT BY A CONTRACTOR THAT IS COMPETENT IN THE WORKS IDENTIFIED AND (WHERE APPROPRIATE) THE CONTRACTOR WORKS TO AN APPROVED METHOD STATEMENT.

N

Rev	Date	Description	Drawn	Chk'd
A	08/05/26	Planning Application	AU	AU

Revision Schedule

Client:
Kiyum Mohammed

Project:
116 Brantingham Rd, M21 0TU

Drawing Title:
Floor Plans as Existing

Drawing Status:
PLANNING

Drawn By:	Date:
AU	08/05/26
Checked By: AU	Scale @ A3: 1 : 100
Approved By: AU	Revision: A

Drawing No:
2064-EX 01

AU Archi+

General Notes:

- AU Architects Ltd shall have no responsibility for any use made of this document other than for that which it was prepared and issued.
- All dimensions should be site checked on site.
- Do not scale from this drawing.
- Any drawing errors or divergencies should be brought to the attention of AU Architects Ltd.