

All levels and dimensions must be checked on site by contractor prior to commencement of works. Any variations must be reported to JSA Design.
All information hereon in is the copyright of JSA Design. Copying in full or in part is forbidden without the written permission from JSA Design.

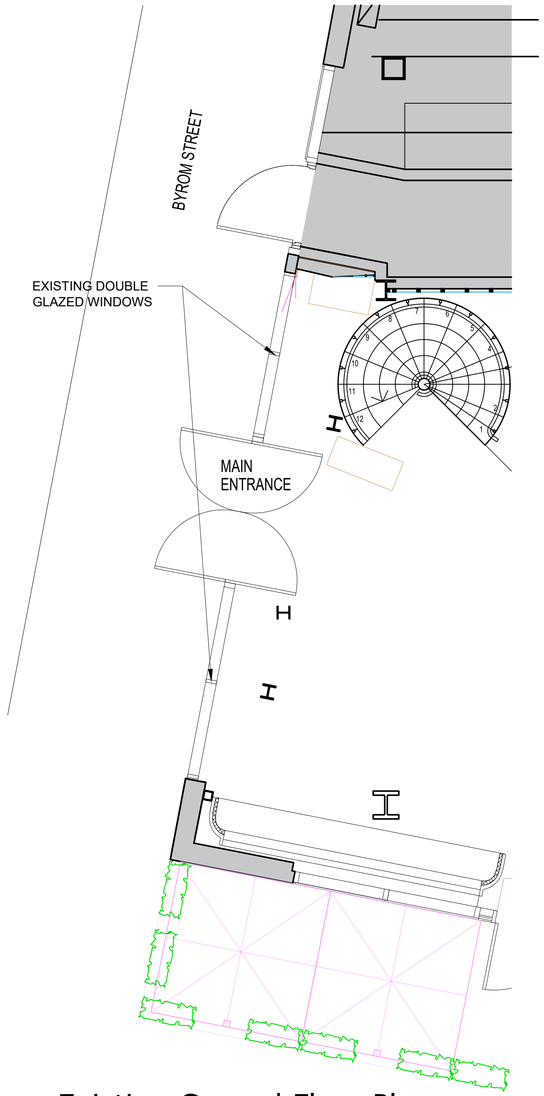


Existing Ground Floor Plan

Scale 1:50 @ A1

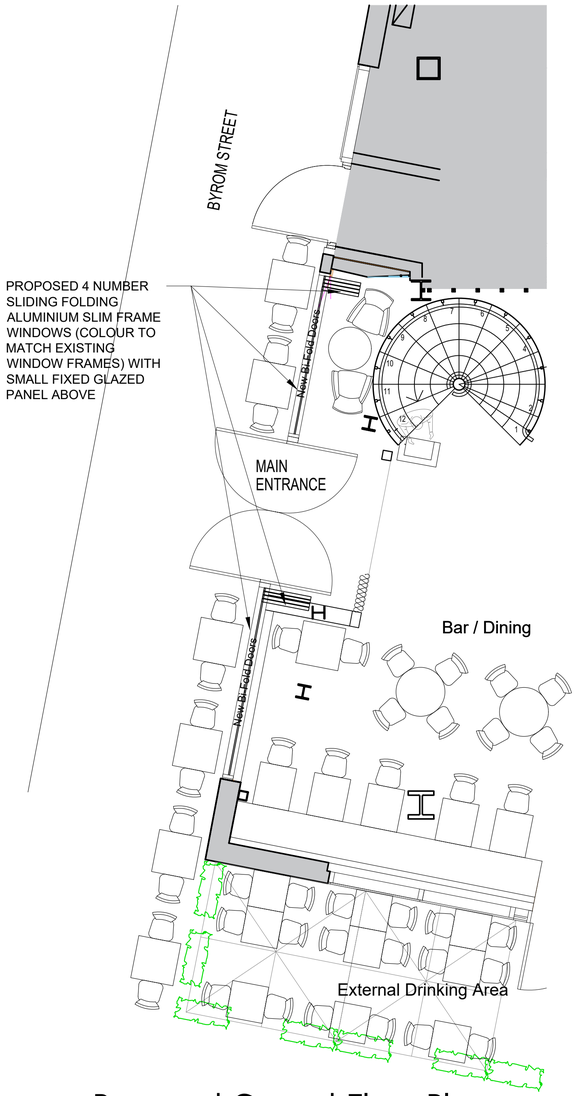


Proposed Ground Floor Plan

Scale 1:50 @ A1

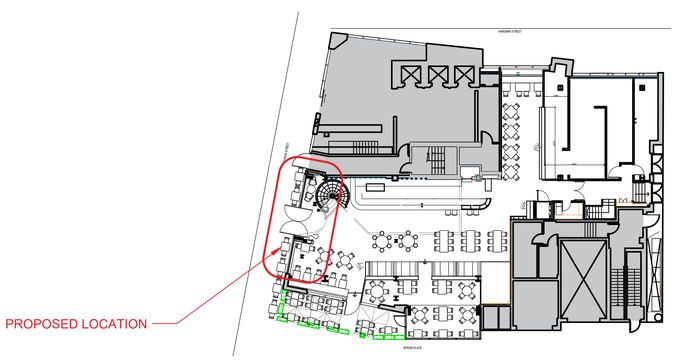


SITE REFERENCE

NTS @ A1

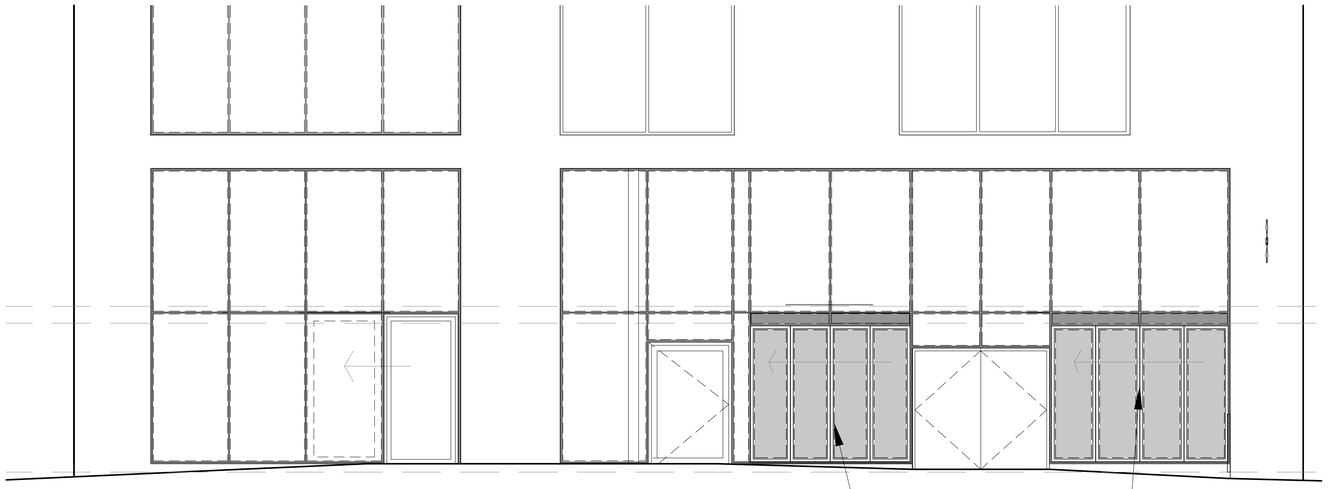

Proposed Front Elevation

Scale 1:50 @ A1

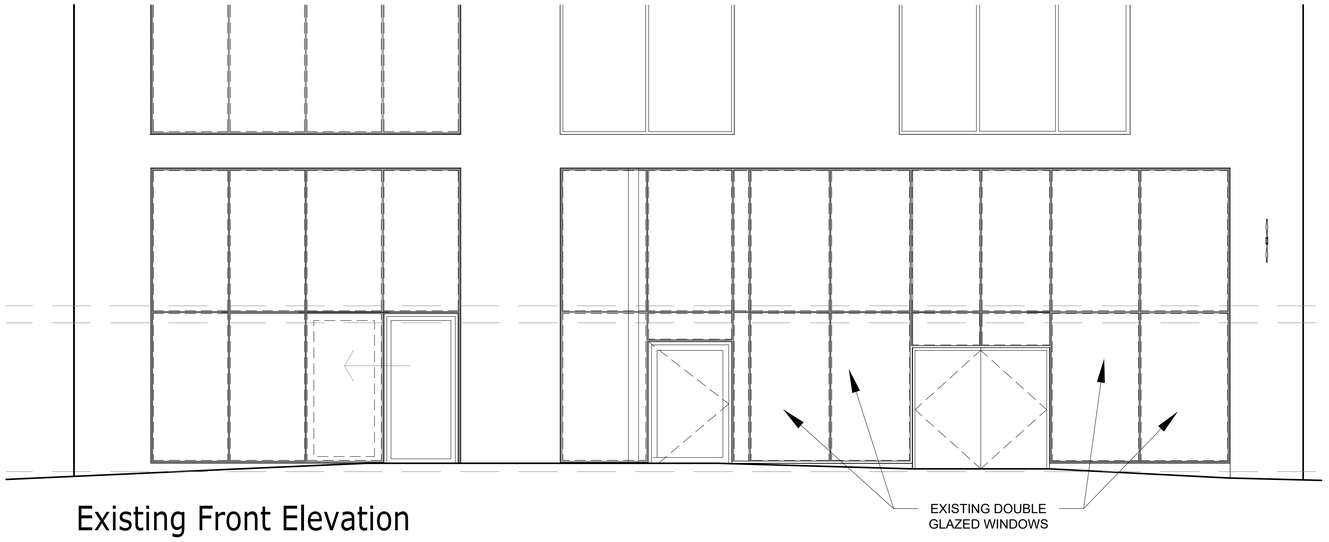

Existing Front Elevation

Scale 1:50 @ A1

SCALE m 0 0.5 1.0 1.5 2.0 2.5 3.0 3.5 4.0 4.5 5.0
1:50

Client	Big Easy Restaurants
Date	April 2026
Status	STAT
Drawn	LEB
Checked	
Scale	1:50
Size	A1
Rev.	#
Drawing No.	725 - 402
Drawing Title	Proposed Front Elevation Details
Project Title	Big Easy MCR Vantage Point Spinningfields, Manchester

JSA DESIGN