

All levels and dimensions must be checked on site by contractor prior to commencement of works. Any variations must be reported to JSA Design.
All information hereon in is the copyright of JSA Design. Copying in full or in part is forbidden without the written permission from JSA Design.

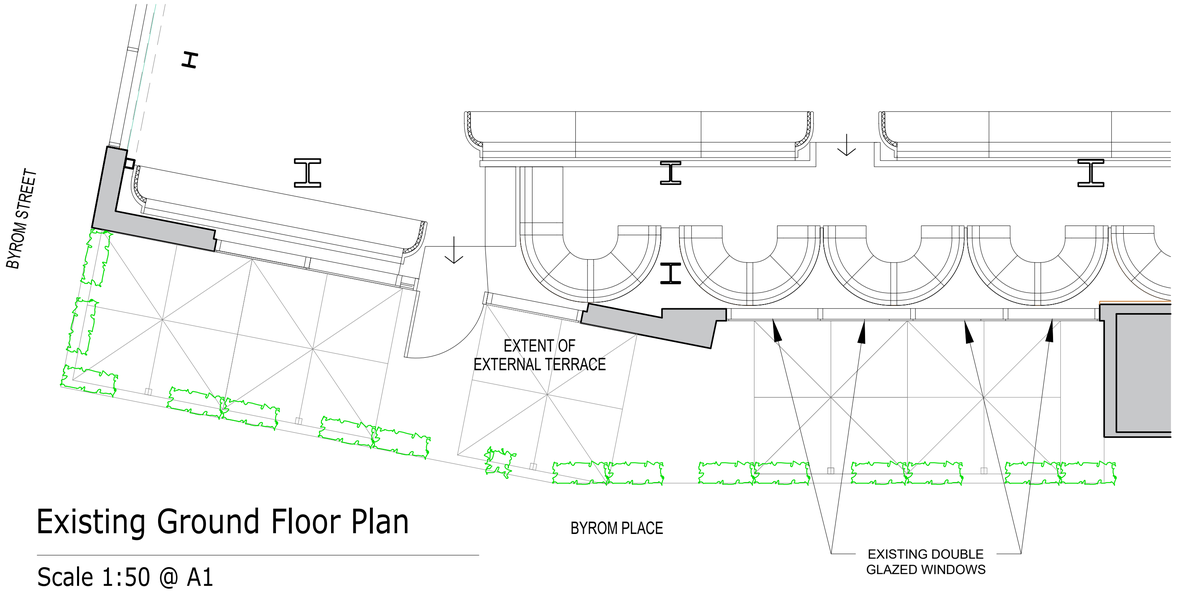


Existing Ground Floor Plan

Scale 1:50 @ A1

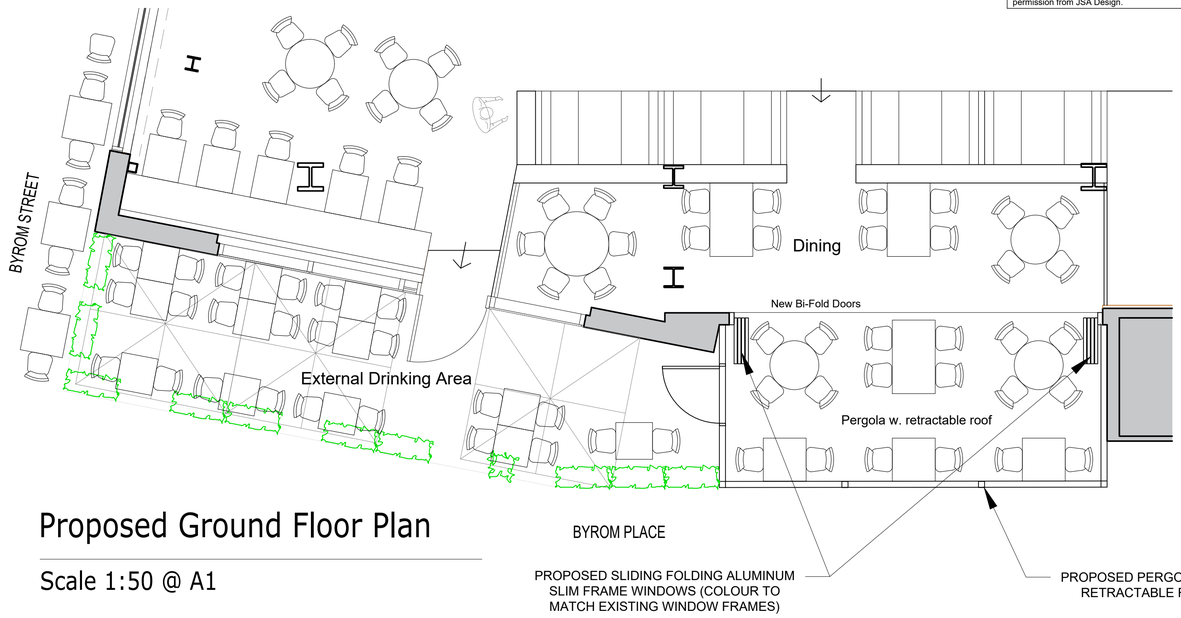


Proposed Ground Floor Plan

Scale 1:50 @ A1

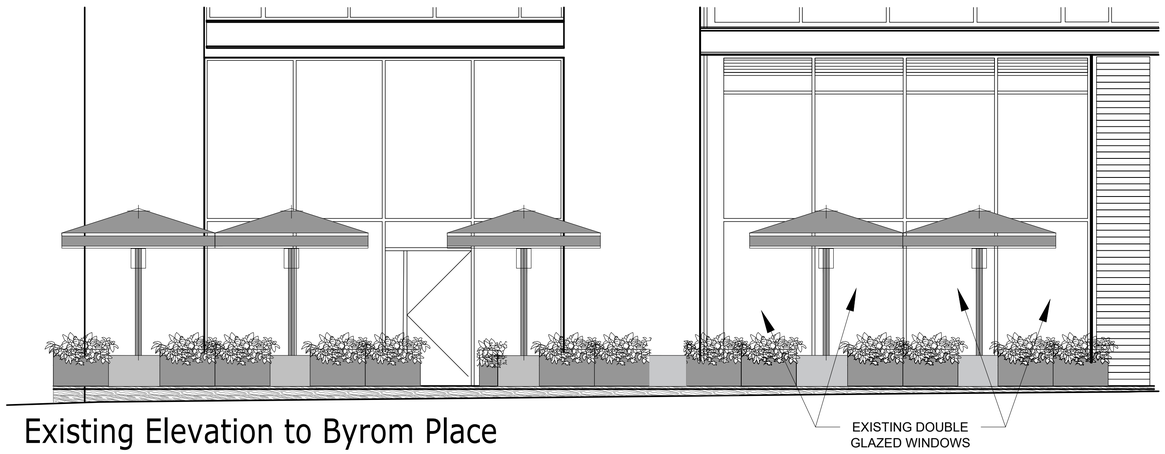


Existing Elevation to Byrom Place

Scale 1:50 @ A1

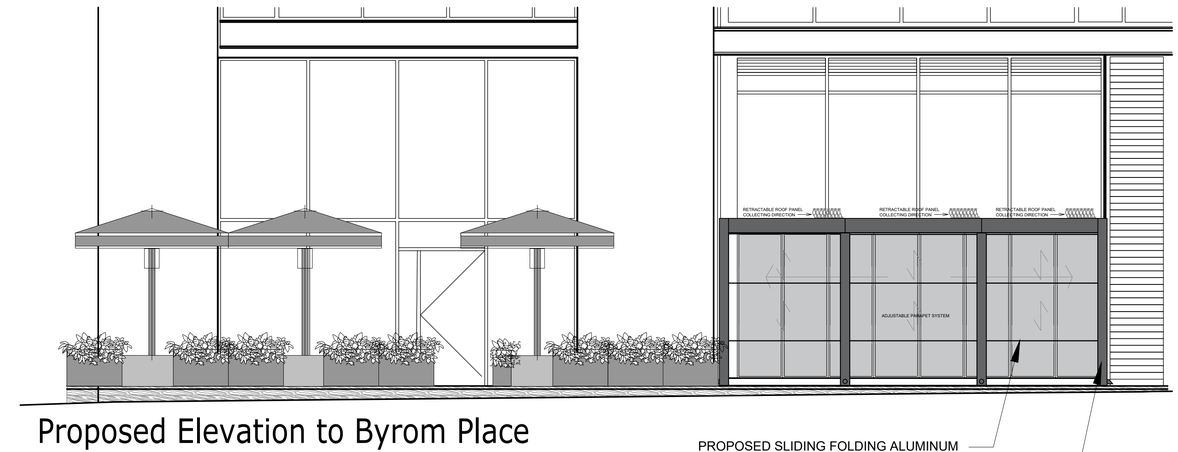


Proposed Elevation to Byrom Place

Scale 1:50 @ A1

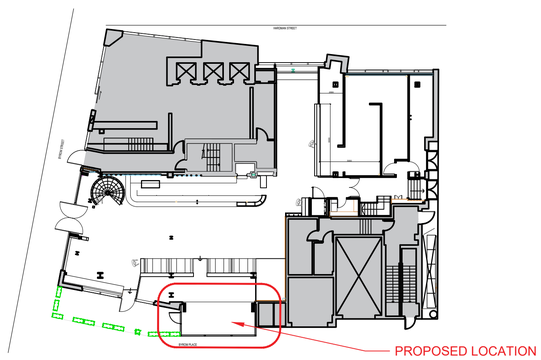


SITE REFERENCE

NTS @ A1

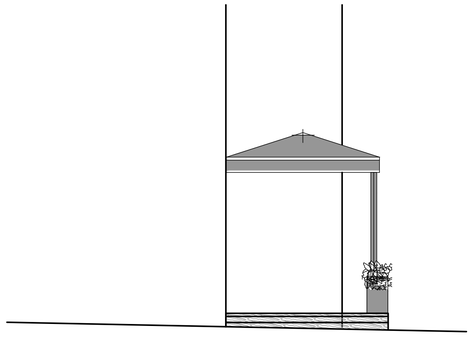

Existing Elevation to Byrom Street

Scale 1:50 @ A1

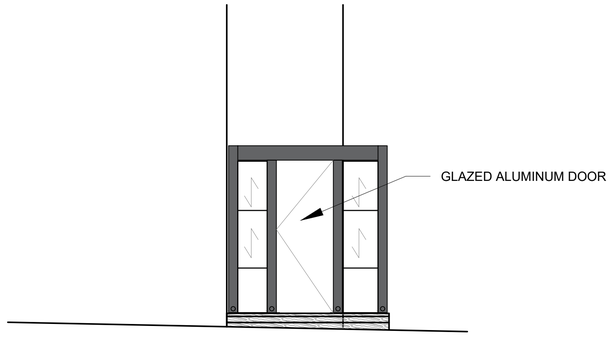

Proposed Elevation to Byrom Street

Scale 1:50 @ A1

m 0 0.5 1.0 1.5 2.0 2.5 3.0 3.5 4.0 4.5 5.0
SCALE
1:50

Client
Big Easy Restaurants

Date April 2026 | Status STAT
Drawn LEB | Checked
Scale 1:50 | Size A1
Rev. # | Drawing No. 725 - 403

Drawing Title
Proposed Side Elevation Details

Project Title
Big Easy MCR
Vantage Point
Spinningfields, Manchester

JSA DESIGN