
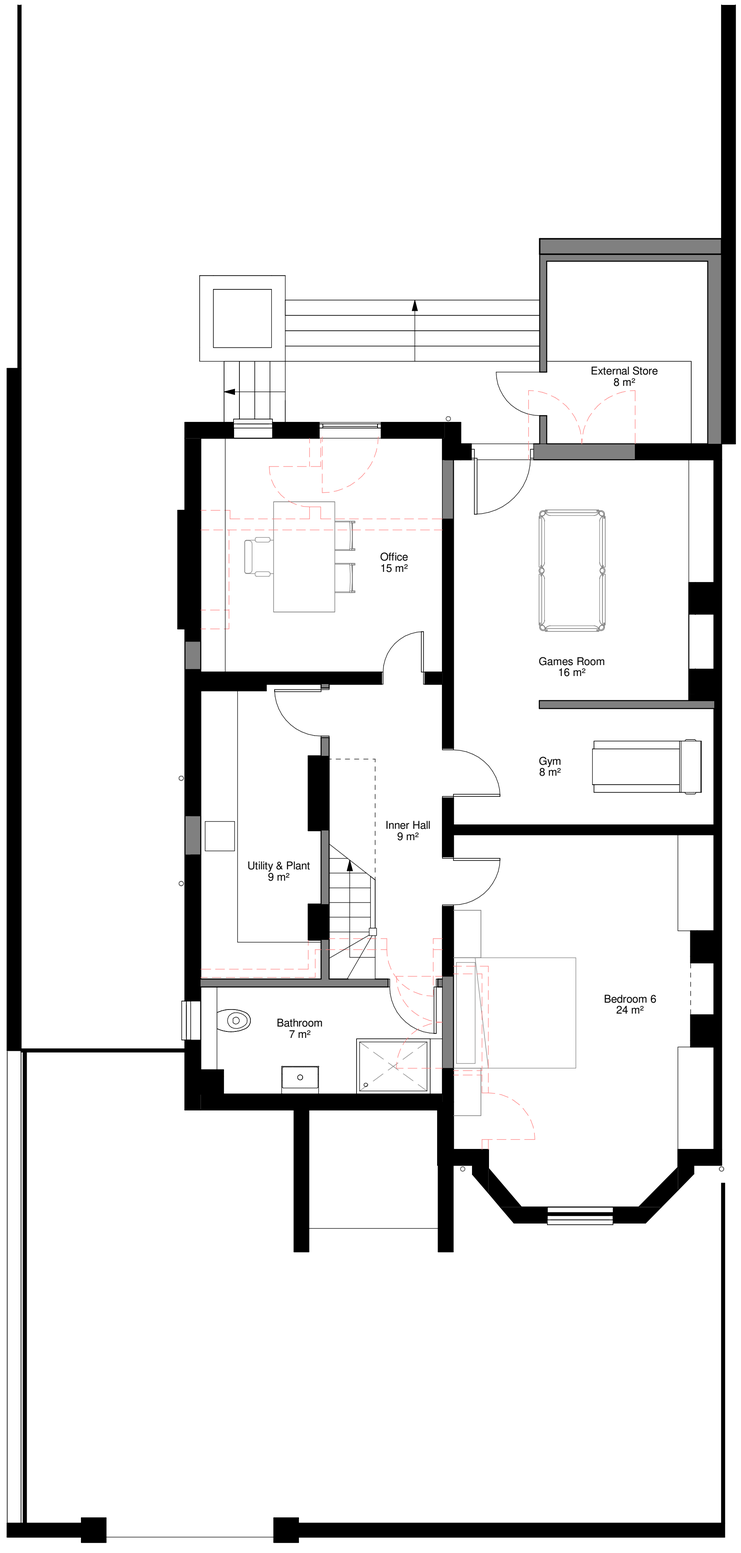


Basement
1 : 50

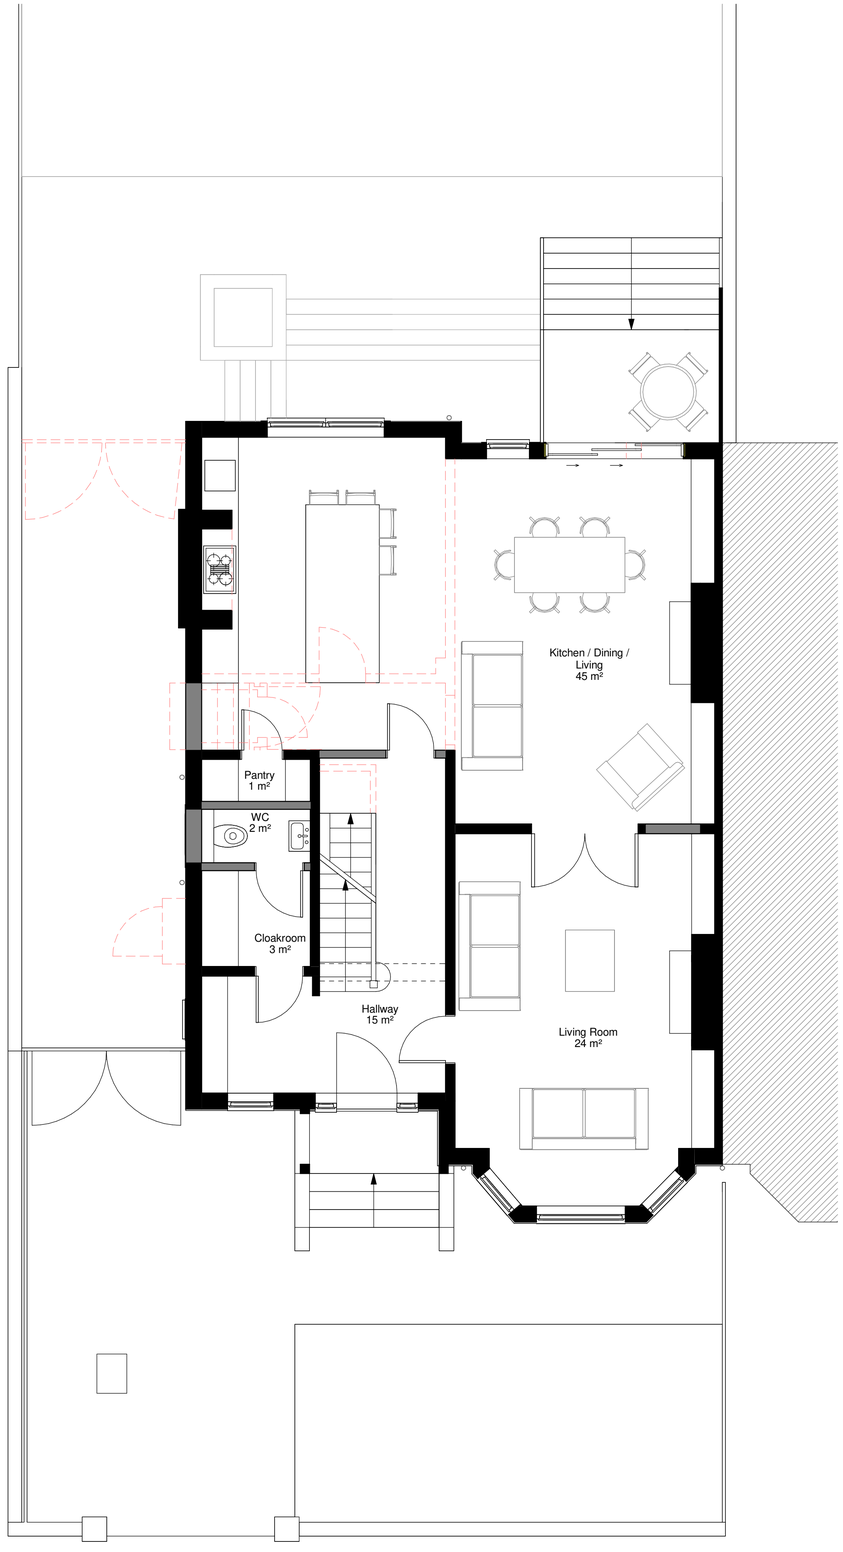

Ground Floor
1 : 50

Proposed Lower Floor Plans

Tom
Attewell
Architects

Bridgeway House, Mellor Road, Cheadle Hulme, Stockport, SK8 5AU
07739 908324 www.tomattewellarchitects.co.uk

TRAFFORD BUILDERS
traffordbuilders@gmail.com

Existing
Proposed
Demolish

0 1 2 3 4m
1:50

General Notes:

- Do not scale from drawings.
- Errors to be reported immediately to the architect.
- To be read in conjunction with all relevant architect, services and structural engineer, and other consultant information.
- All existing site, tree and building information has been compiled from different sources.
- All dimensions to be checked on site prior to construction, manufacture or installation.
- All information copyright of Tom Attewell Architects.

Rev.	Description	Date

Status:
Planning

Client:
Jonathan & Lizzie

Site:
7 Hastings Avenue, Chorlton, M21 9JS

Scale at A1:	Scale at A3:	Date:
As indicated	1 : 100	15.05.26
Project No:	Drawing No:	Revision:
2521	200-3	

N