

PURPOSE OF ISSUE	PLANNING


All information should be checked by the contractor on site before commencing work. Any discrepancies should be reported to the designer immediately. All rights are reserved and are not transferable. Unauthorised reproductions of this drawing are not permitted.

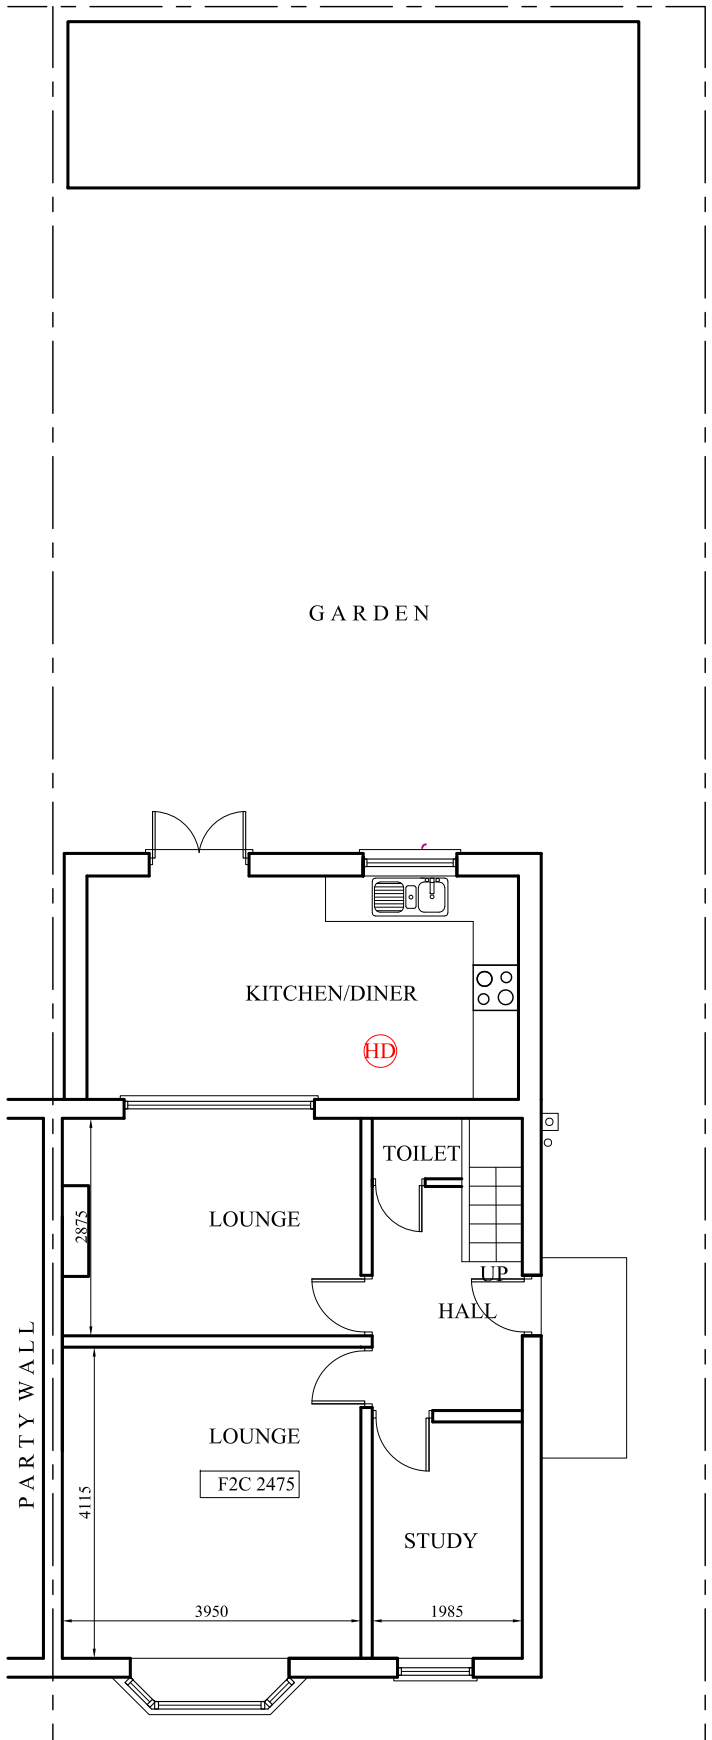

EXISTING GROUND FLOOR PLAN

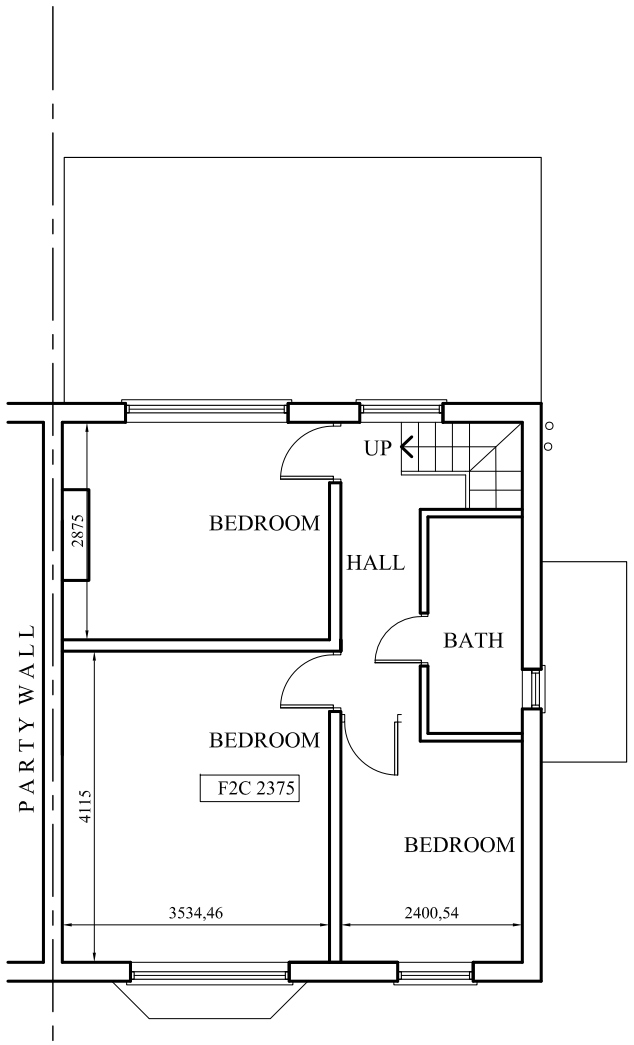

EXISTING FIRST FLOOR PLAN

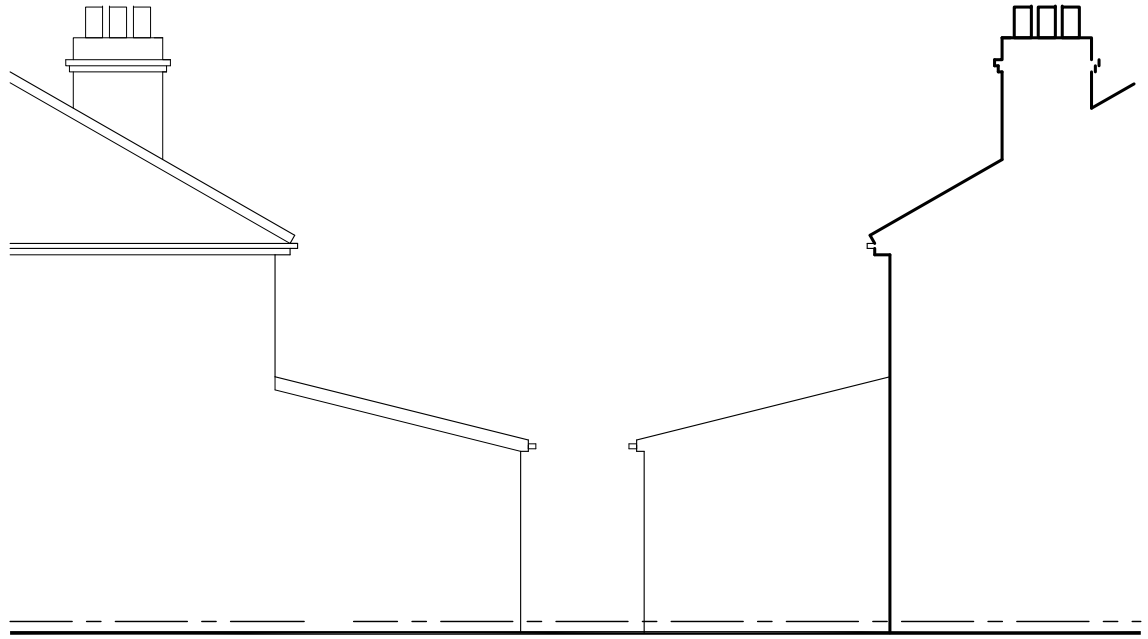

EXISTING SIDE ELEVATION

EXISTING SIDE ELEVATION



EXISTING REAR ELEVATION

PROJECT
68 Wilbraham Road, Fallowfield

CLIENT
-

DRAWING TITLE
Existing Plan

JOB No
-

DRAWING No
NA-P01

SCALE
1:100@A3

DATE
May 2026

REVISION
-

DRAWN
NA

CHECKED BY
-

t: 0782 895 3405
e: nadesignandbuilds@gmail.com

na design