
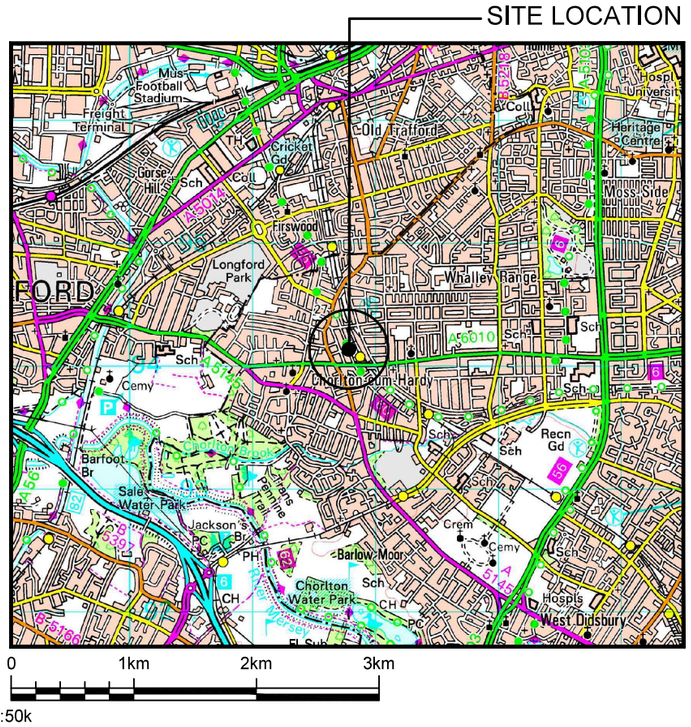


SITE LOCATION
(Scale 1:50000)

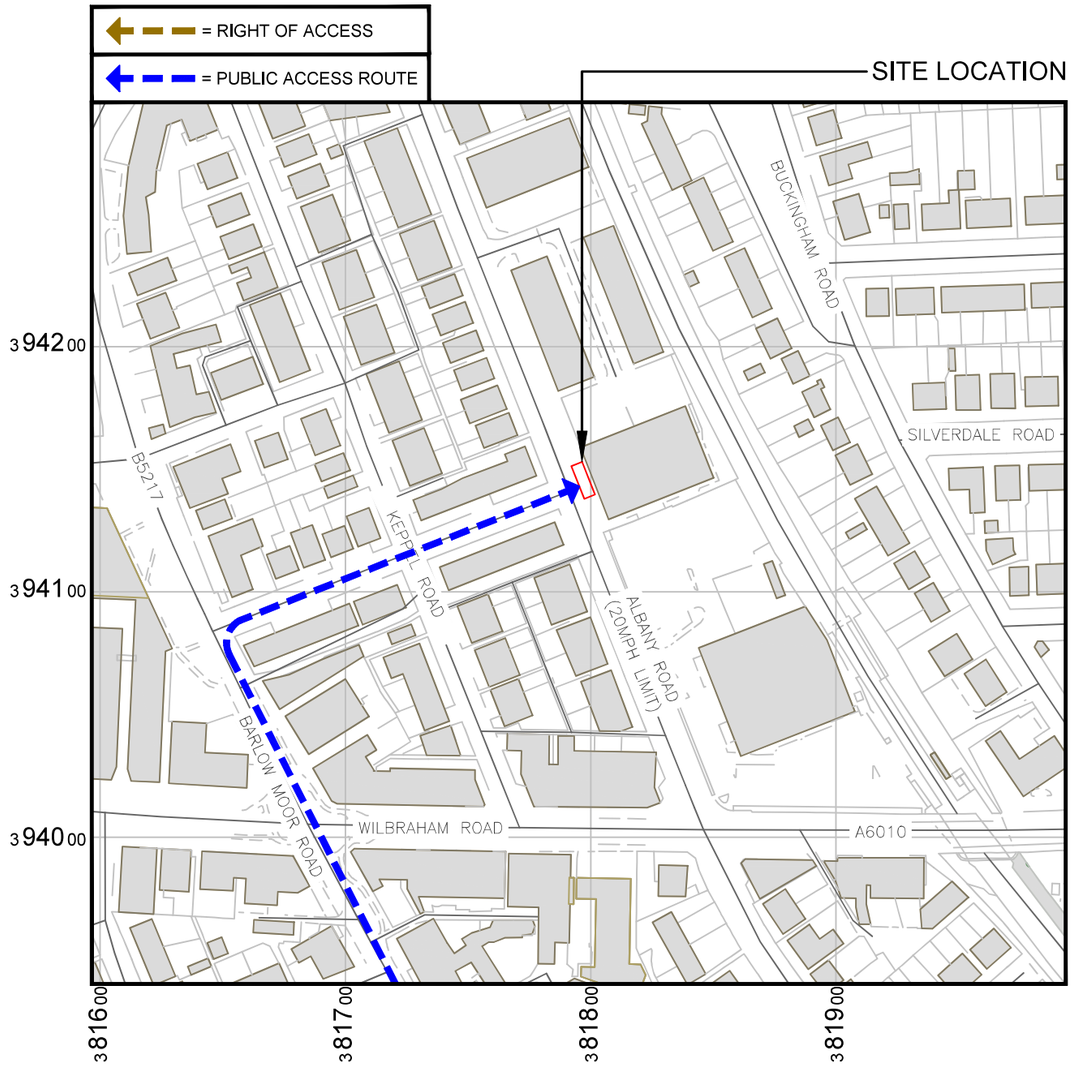

DETAILED SITE LOCATION
(Scale 1:1250)

0 25m 50m 75m
1:1250

DIRECTIONS TO SITE:

HEAD SOUTHEAST ON M60, AT JUNCTION 5, EXIT ONTO PRINCESS PKWY/A5103 TOWARD M56/CHESTER/MANCHESTER AIRPORT/BIRMINGHAM/M6, TAKE THE B5166 EXIT TOWARD NORTHENDEN/SALE MOOR, USE THE RIGHT LANE TO TAKE THE RAMP TO PALATINE RD/B5167, TURN RIGHT ONTO PALATINE RD/B5167, TURN RIGHT TO MERGE WITH PRINCESS PKWY/A5103, USE THE LEFT 2 LANES TO TURN SLIGHTLY LEFT, JOIN WITH BARLOW MOOR RD/A5145, CONTINUE STRAIGHT ONTO BARLOW MOOR RD/B5217, TURN RIGHT ONTO BRANTINGHAM RD, DESTINATION WILL BE ON THE STRAIGHT.

what3words:

///text.farmer.amber



SITE PHOTOGRAPH

Jet Infrastructure

Project: JET71		Site Address: ALBANY ROAD, CHORLTON-CUM-HARDY, MANCHESTER, GREATER MANCHESTER, M21 0BH	
Sharer 1 Ref: 104562	Sharer 2 Ref: -		
Cell Name: STREET WORK ALBANY ROAD		National Grid Ref: E: 381799 N: 394146	


JET network solutions

ALL DIMENSIONS ARE IN mm UNLESS NOTED OTHERWISE

Rev	Modification	By	Ch	Date
A	Issued for Approval	RM	JE	27.04.26

Drawing Title: SITE LOCATION MAPS		Purpose of Issue: PLANNING	
Drawing No.: 100	Drawing Revision: A	Date of Issue: 27.04.26	Pack Revision: A
Drawn By: RM	Drawn On: 27.04.26	Principal Designer: JET NETWORK SOLUTIONS	
Checked By: JE	Checked On: 27.04.26	Designer: JE	Surveyed By: CMcG

Virgin media O2

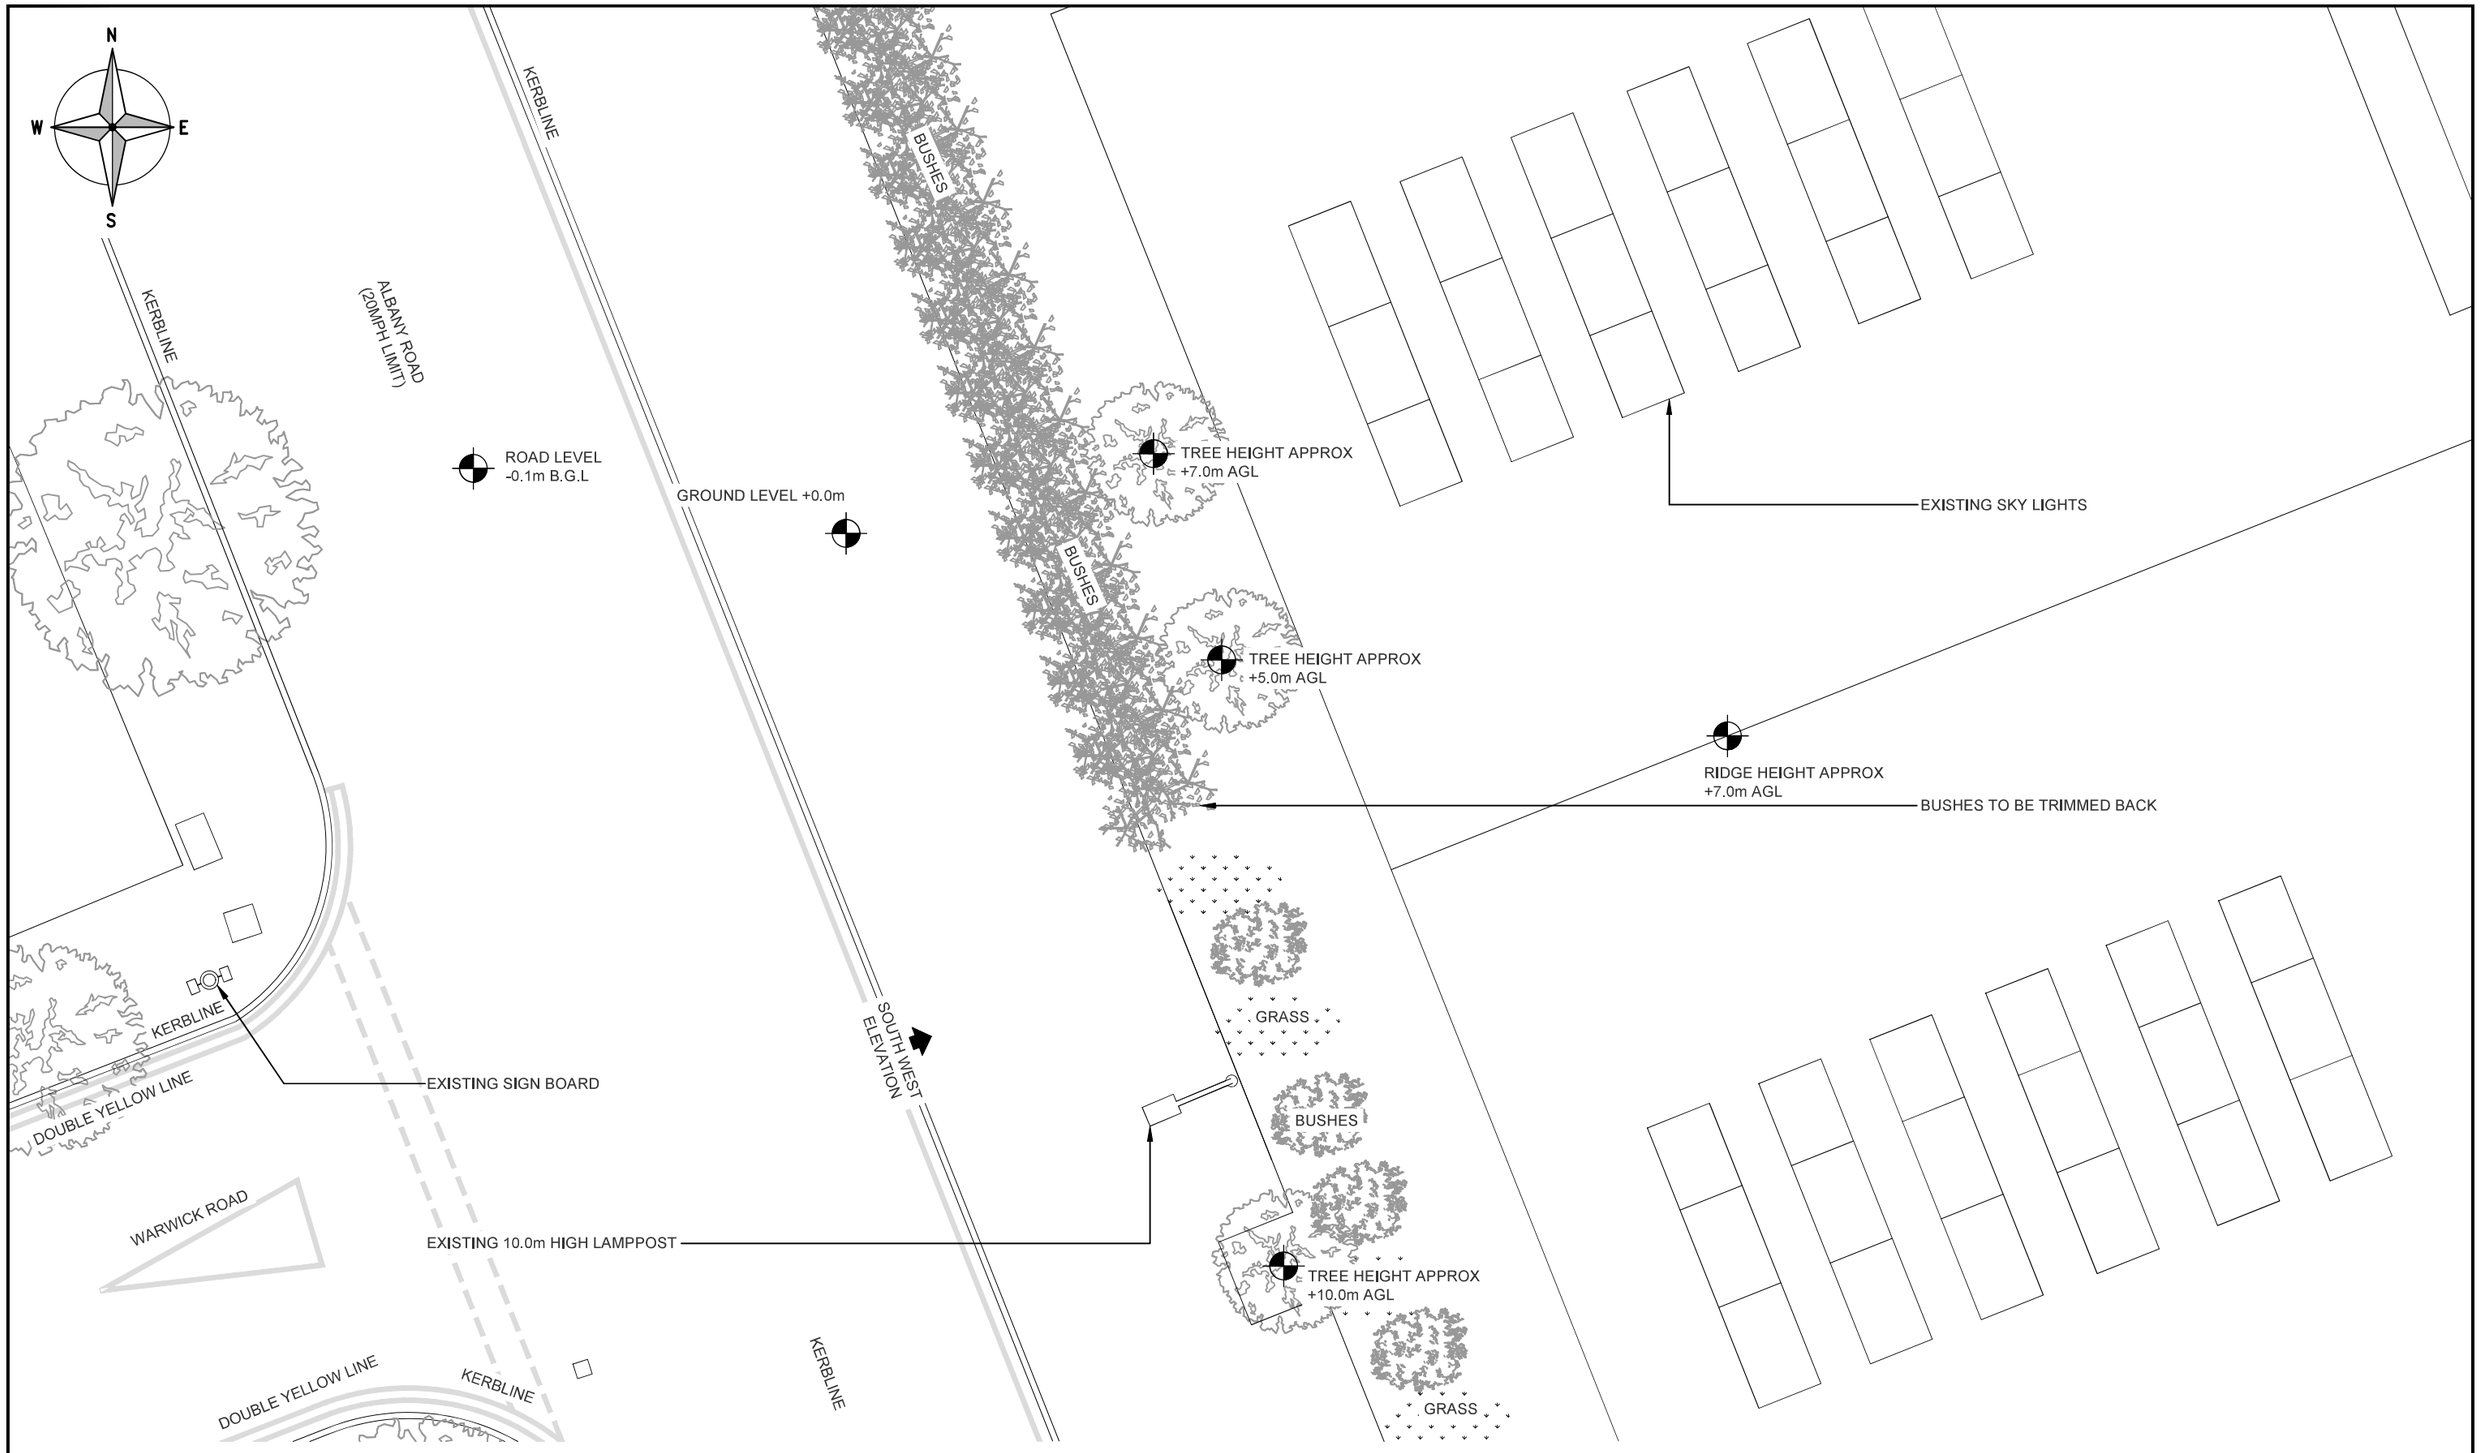

EXISTING SITE PLAN

(1:100)

Jet Infrastructure

Project:	JET71
Sharer 1 Ref:	104562
Sharer 2 Ref:	-
Cell Name:	STREET WORK ALBANY ROAD
Site Address:	ALBANY ROAD CHORLTON-CUM-HARDY MANCHESTER GREATER MANCHESTER M21 0BH
National Grid Ref:	E: 381799 N: 394146

JET network solutions

ALL DIMENSIONS ARE IN mm UNLESS NOTED OTHERWISE

Rev	Modification	By	Ch	Date
A	Issued for Approval	RM	JE	27.04.26

Drawing Title:	EXISTING SITE PLAN	Purpose of Issue:	PLANNING
Drawing No.: 200	Drawing Revision: A	Date of Issue: 27.04.26	Pack Revision: A
Drawn By: RM	Drawn On: 27.04.26	Principal Designer:	JET NETWORK SOLUTIONS
Checked By: JE	Checked On: 27.04.26	Designer: JE	Surveyed By: CMcG

Virgin media O2

N
W
E
S

KERBLINE
ALBANY ROAD
(20MPH LIMIT)
KERBLINE
BUSHES
ROAD LEVEL
-0.1m B.G.L
GROUND LEVEL +0.0m
TREE HEIGHT APPROX
≈ +7.0m AGL
EXISTING SKY LIGHTS
660
BUSHES
BUSHES
PROPOSED EARTH PIT
TREE HEIGHT APPROX
≈ +5.0m AGL
1050
1900
PROPOSED VMO2 SHIRE EQUIPMENT
CABINET TO BE INSTALLED ON NEW ROOT
(TO BE PAINTED FIR GREEN RAL 6009)
4205
RIDGE HEIGHT APPROX
+7.0m AGL
PROPOSED VMO2 YORK EQUIPMENT CABINET
C/W GPS MODULE TO BE INSTALLED ON NEW
ROOT (TO BE PAINTED FIR GREEN RAL 6009)
BUSHES TO BE TRIMMED BACK
4205
PROPOSED VMO2 TERRIER EQUIPMENT CABINET
TO BE INSTALLED ON NEW ROOT (TO BE PAINTED
FIR GREEN RAL 6009)
700
1100
PROPOSED JET 20.0m HIGH TAURUS STREETPOLE
ON NEW T9 ROOT C/W 9No. ANTENNAS AND 6No.
ERS (TO BE PAINTED LIGHT GREY RAL 7035)
GRASS
SOUTH WEST
ELEVATION
2600
KERBLINE
DOUBLE YELLOW LINE
EXISTING SIGN BOARD
BUSHES
WARWICK ROAD
EXISTING 10.0m HIGH LAMPPOST
TREE HEIGHT APPROX
+10.0m AGL
DOUBLE YELLOW LINE
KERBLINE
KERBLINE
GRASS

2m 0 2m 4m 6m 8m 10m
1:100

PROPOSED SITE PLAN
(1:100)

Jet Infrastructure

Project:	JET71
Sharer 1 Ref:	104562
Sharer 2 Ref:	-
Cell Name:	STREET WORK ALBANY ROAD
Site Address:	ALBANY ROAD CHORLTON-CUM-HARDY MANCHESTER GREATER MANCHESTER M21 0BH
National Grid Ref:	E: 381799 N: 394146


JET network solutions

ALL DIMENSIONS ARE IN mm UNLESS NOTED OTHERWISE

Rev	Modification	By	Ch	Date
A	Issued for Approval	RM	JE	27.04.26

Drawing Title:	PROPOSED SITE PLAN	Purpose of Issue:	PLANNING
Drawing No.: 201	Drawing Revision: A	Date of Issue: 27.04.26	Pack Revision: A
Drawn By: RM	Drawn On: 27.04.26	Principal Designer:	JET NETWORK SOLUTIONS
Checked By: JE	Checked On: 27.04.26	Designer: JE	Surveyed By: CMcG

Virgin media O2

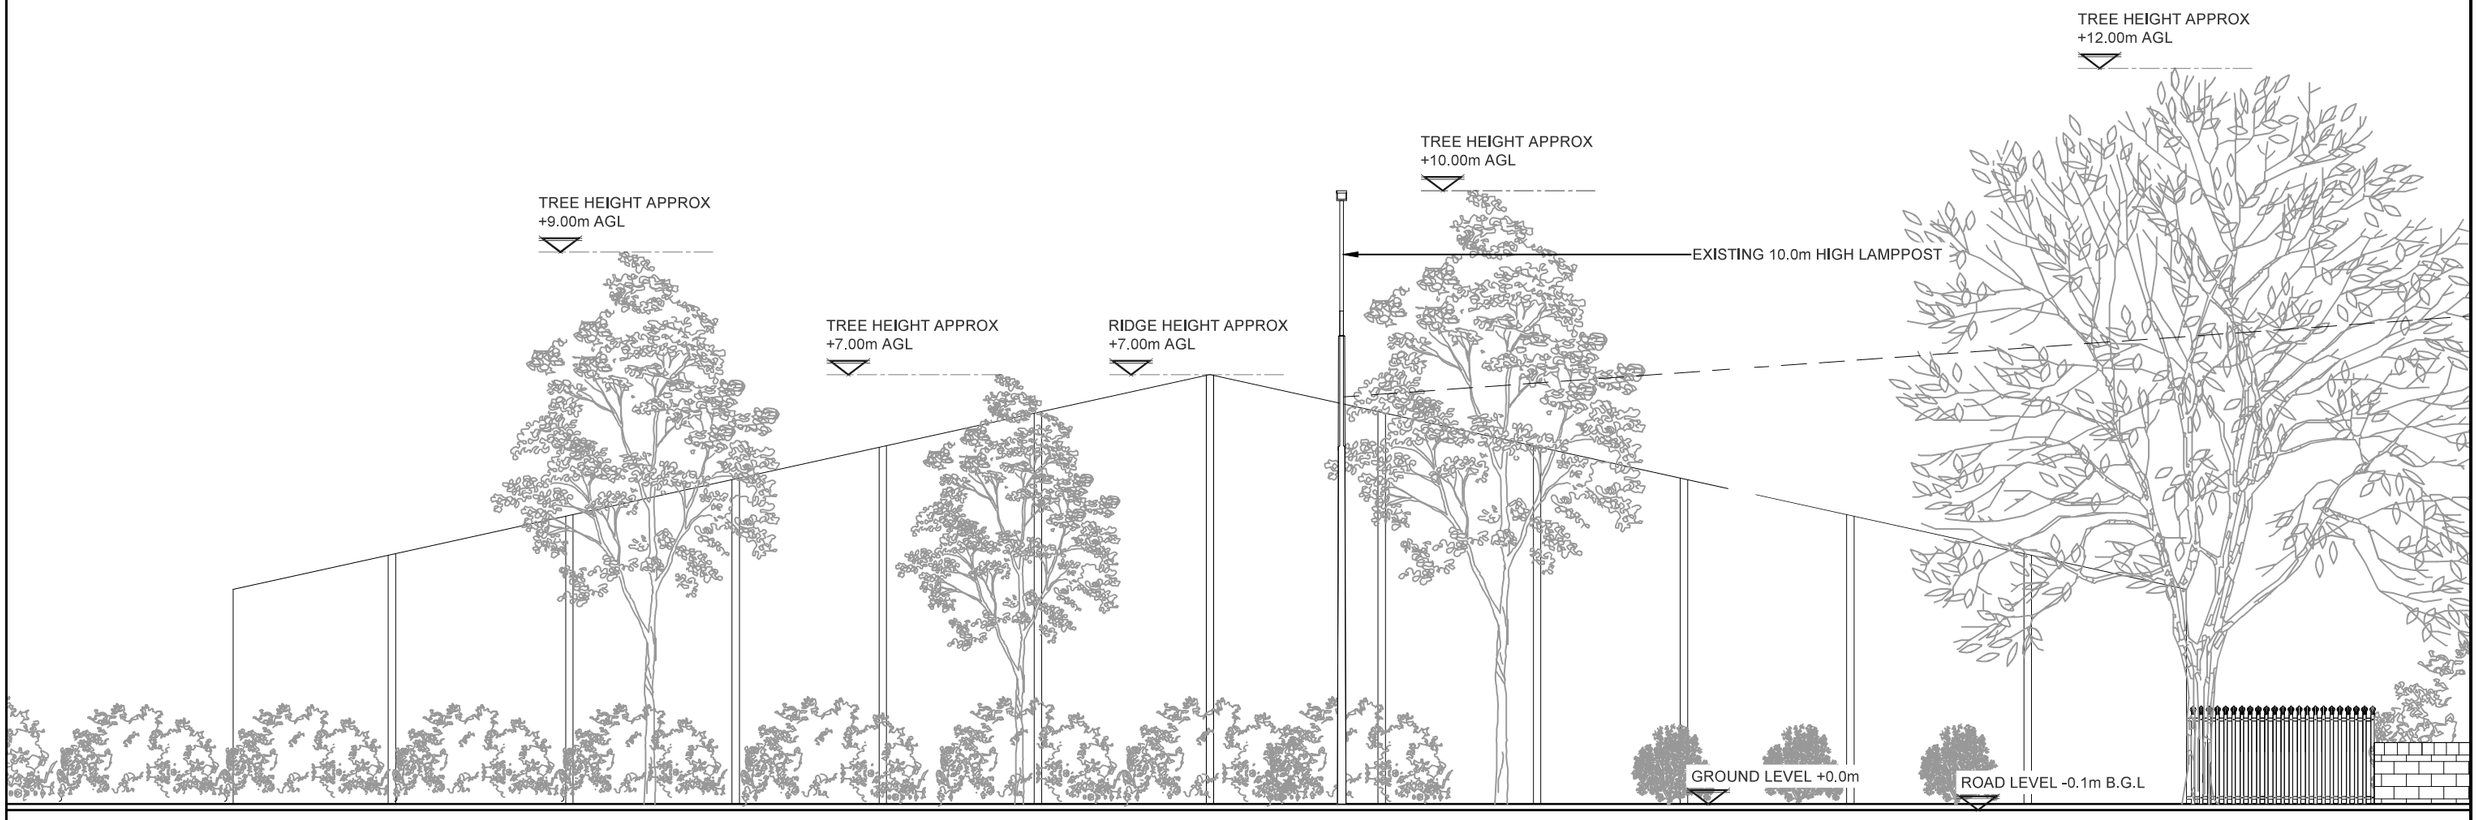

2m 0 2m 4m 6m 8m 10m

1:100

EXISTING SOUTH WEST ELEVATION

(1:100)

Jet Infrastructure

Project: JET71		Site Address: ALBANY ROAD, CHORLTON-CUM-HARDY, MANCHESTER, GREATER MANCHESTER, M21 0BH
Sharer 1 Ref: 104562	Sharer 2 Ref: -	
Cell Name: STREET WORK ALBANY ROAD		National Grid Ref: E: 381799 N: 394146


JET network solutions

ALL DIMENSIONS ARE IN mm UNLESS NOTED OTHERWISE

Rev	Modification	By	Ch	Date
A	Issued for Approval	RM	JE	27.04.26

Drawing Title: EXISTING SITE ELEVATION		Purpose of Issue: PLANNING	
Drawing No.: 300	Drawing Revision: A	Date of Issue: 27.04.26	Pack Revision: A
Drawn By: RM	Drawn On: 27.04.26	Principal Designer: JET NETWORK SOLUTIONS	
Checked By: JE	Checked On: 27.04.26	Designer: JE	Surveyed By: CMcG

Virgin media O2

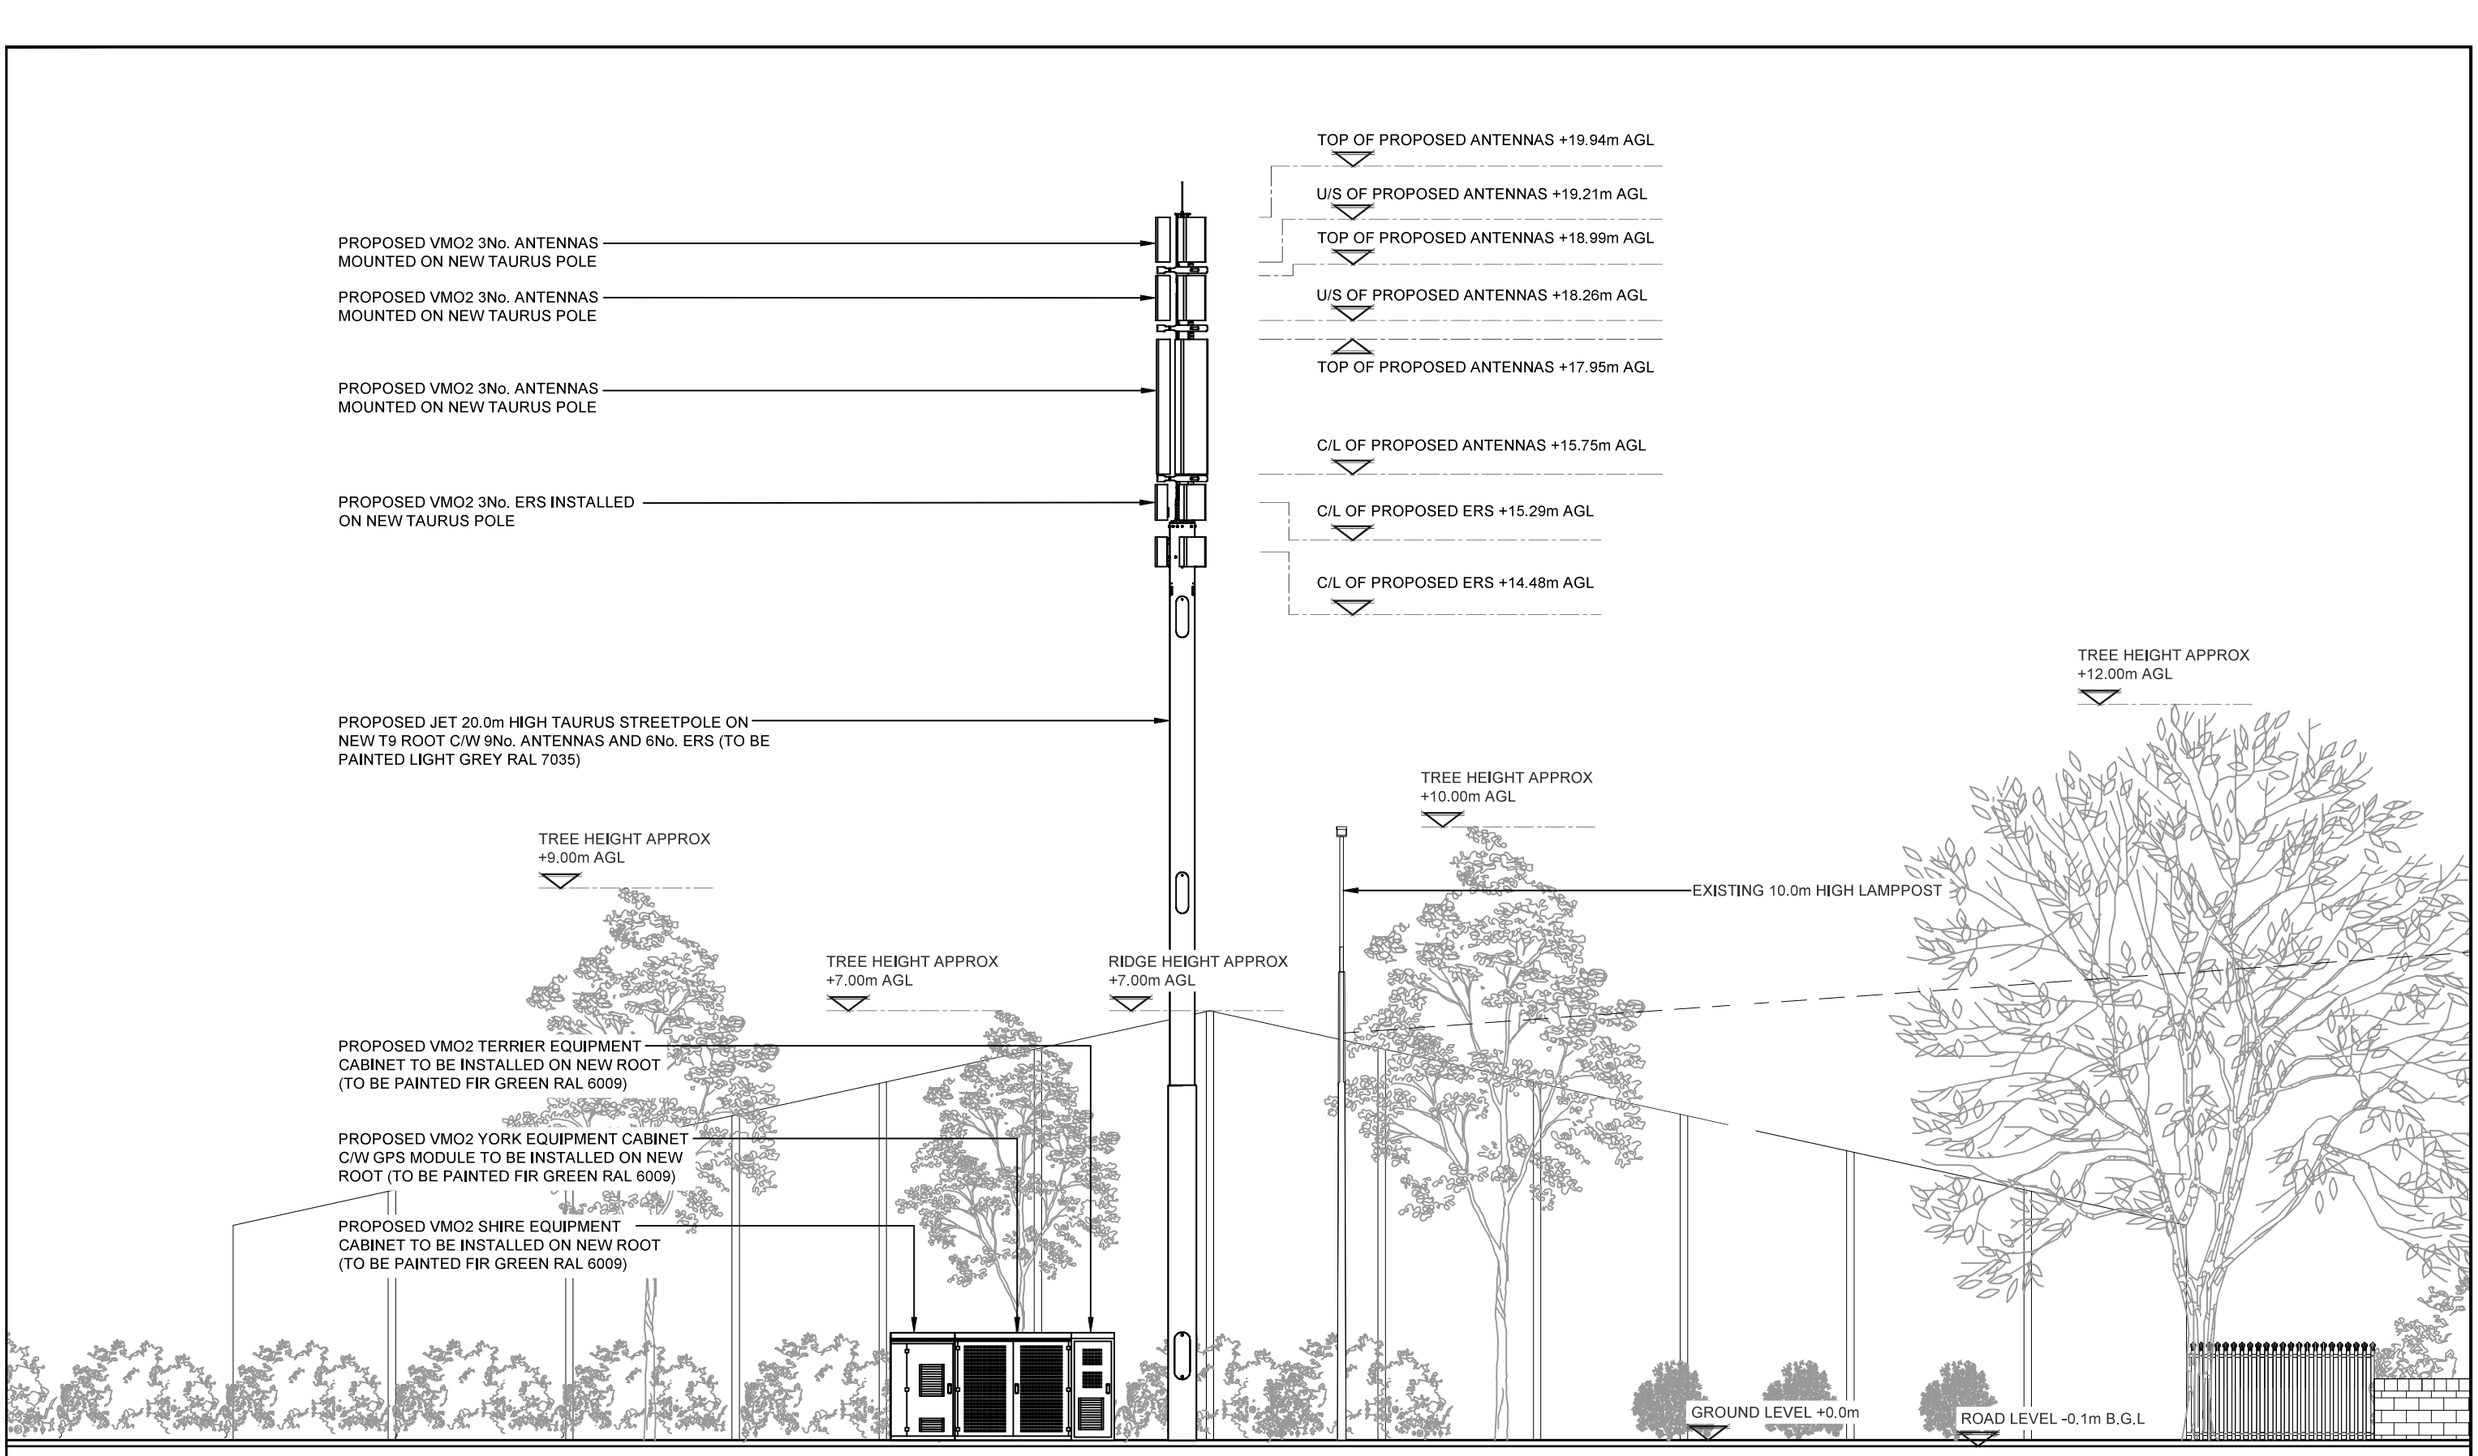

2m 0 2m 4m 6m 8m 10m

1:100

PROPOSED SOUTH WEST ELEVATION

(1:100)

Jet Infrastructure

Project: JET71		Site Address: ALBANY ROAD, CHORLTON-CUM-HARDY, MANCHESTER, GREATER MANCHESTER, M21 0BH	
Sharer 1 Ref: 104562	Sharer 2 Ref: -		
Cell Name: STREET WORK ALBANY ROAD		National Grid Ref: E: 381799 N: 394146	

JET network solutions

ALL DIMENSIONS ARE IN mm UNLESS NOTED OTHERWISE

Rev	Modification	By	Ch	Date
A	Issued for Approval	RM	JE	27.04.26

Drawing Title: PROPOSED SITE ELEVATION		Purpose of Issue: PLANNING	
Drawing No.: 301	Drawing Revision: A	Date of Issue: 27.04.26	Pack Revision: A
Drawn By: RM	Drawn On: 27.04.26	Principal Designer: JET NETWORK SOLUTIONS	
Checked By: JE	Checked On: 27.04.26	Designer: JE	Surveyed By: CMcG

Virgin media O2