


© Copyright of ANJUM DESIGN LTD
No liability will be accepted for amendments made

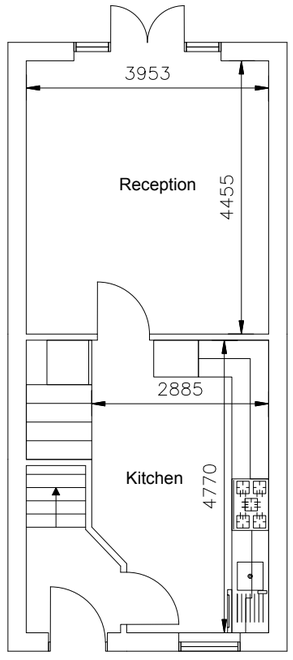

Ground Floor
Scale 1:100

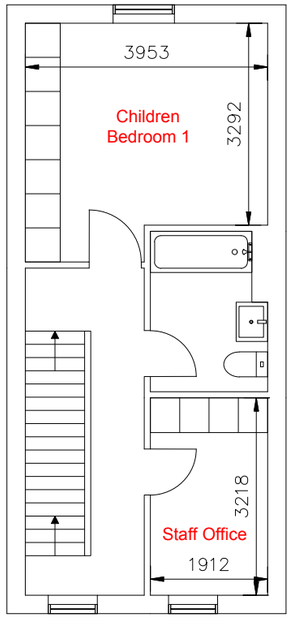

First Floor
Scale 1:100

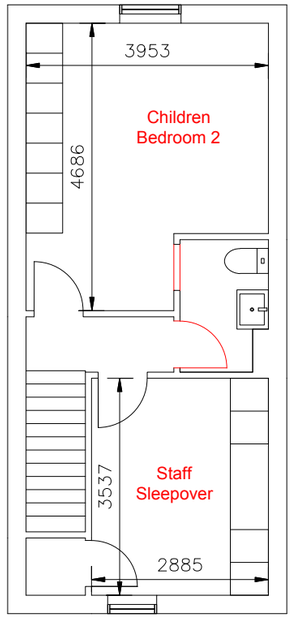

Second Floor
Scale 1:100

1:100

2m 0 2m 4m 6m 8m 10m

Rev	Description	Date	chkd

ANJUM DESIGN

Anjum Design Limited, 435 Stratford Road,
Shirley, Solihull B90 4AA
info@anjumdesign.co.uk

Project:	39D Cardinal Street, Manchester, M8 0WN		
Scale: As shown @ A3	Drawn by: RM	Date: May 2026	Status:
Title: Proposed Floor Plans			
Drg. No. PL04			Rev: