


NOTES:
All dimensions must be checked on site and not scaled from this drawing.

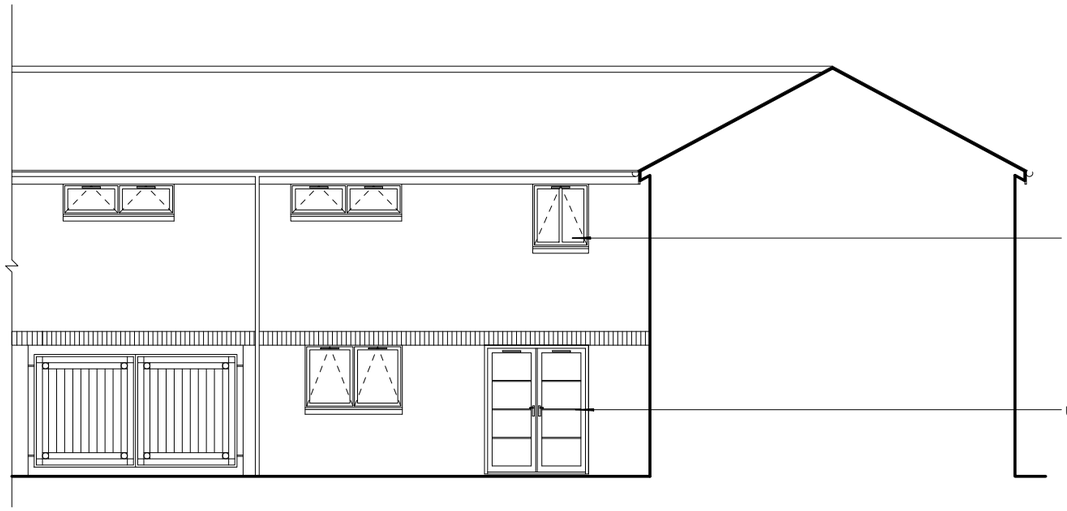


PROPOSED REAR ELEVATION - 10 & 12 NEW VINE STREET

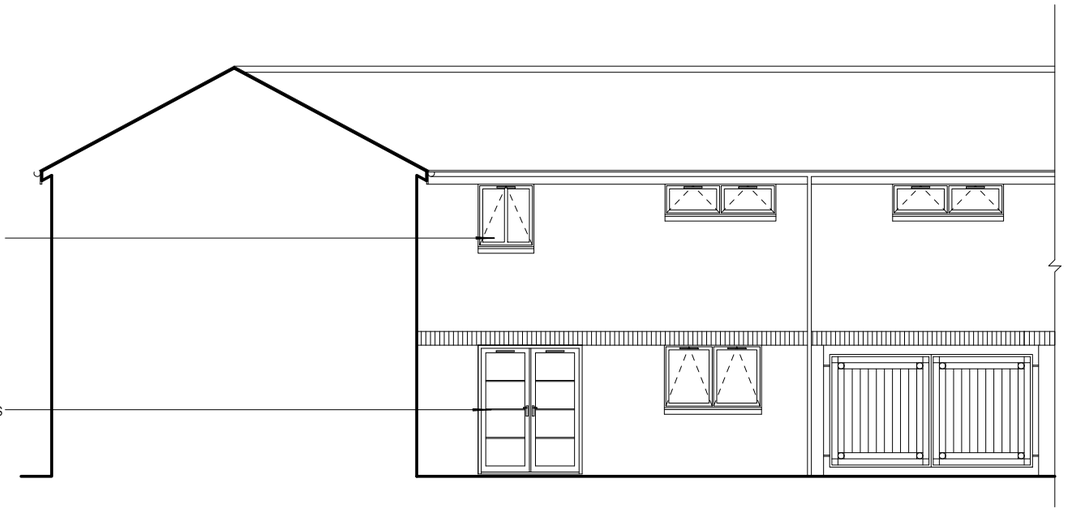

PROPOSED REAR ELEVATION - 2 & 4 NEW VINE STREET

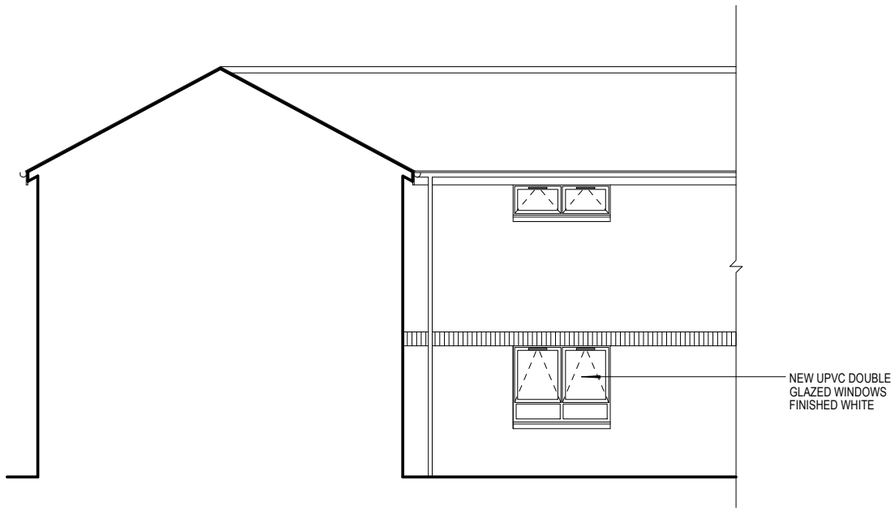

PROPOSED REAR ELEVATION - 227 CLARENDON STREET

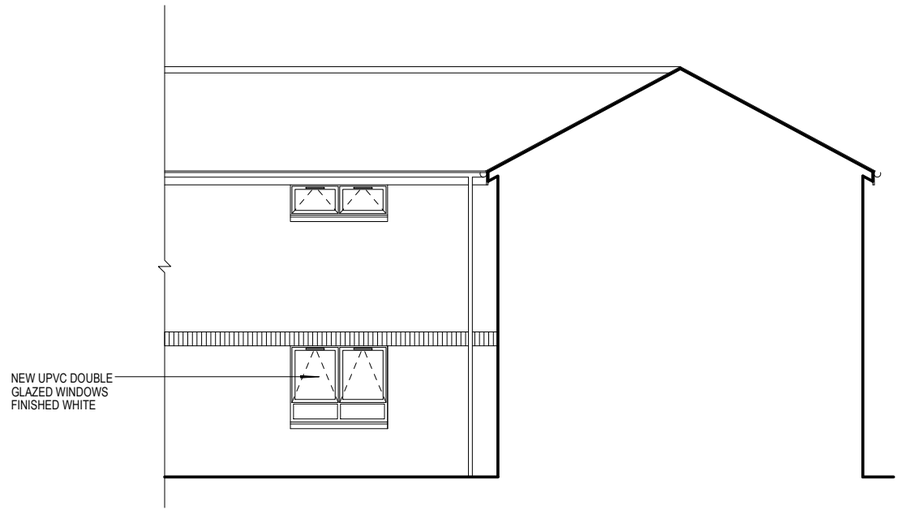

PROPOSED REAR ELEVATION - 29 REILLY STREET

0 1 2 3 4 5m

Rev.

Client
PLACES FOR PEOPLE (A&I)

Job Title
PROPOSED WINDOW DOOR AND PATIO DOOR REPLACEMENT SCHEME
12No SELF-CONTAINED FLATS AT
NEW VINE ST., CLARENDON ST. AND
REILLY ST., HULME, MANCHESTER M15

Drawing Title
PROPOSED REAR ELEVATIONS

Scale 1:100 AT A3

Date MAY 2026

Drawn by I.C.

Drg No. PfP / NVS / 08

Rev.

© copyright