

NOTES:
All dimensions must be checked on site and not scaled from this drawing.

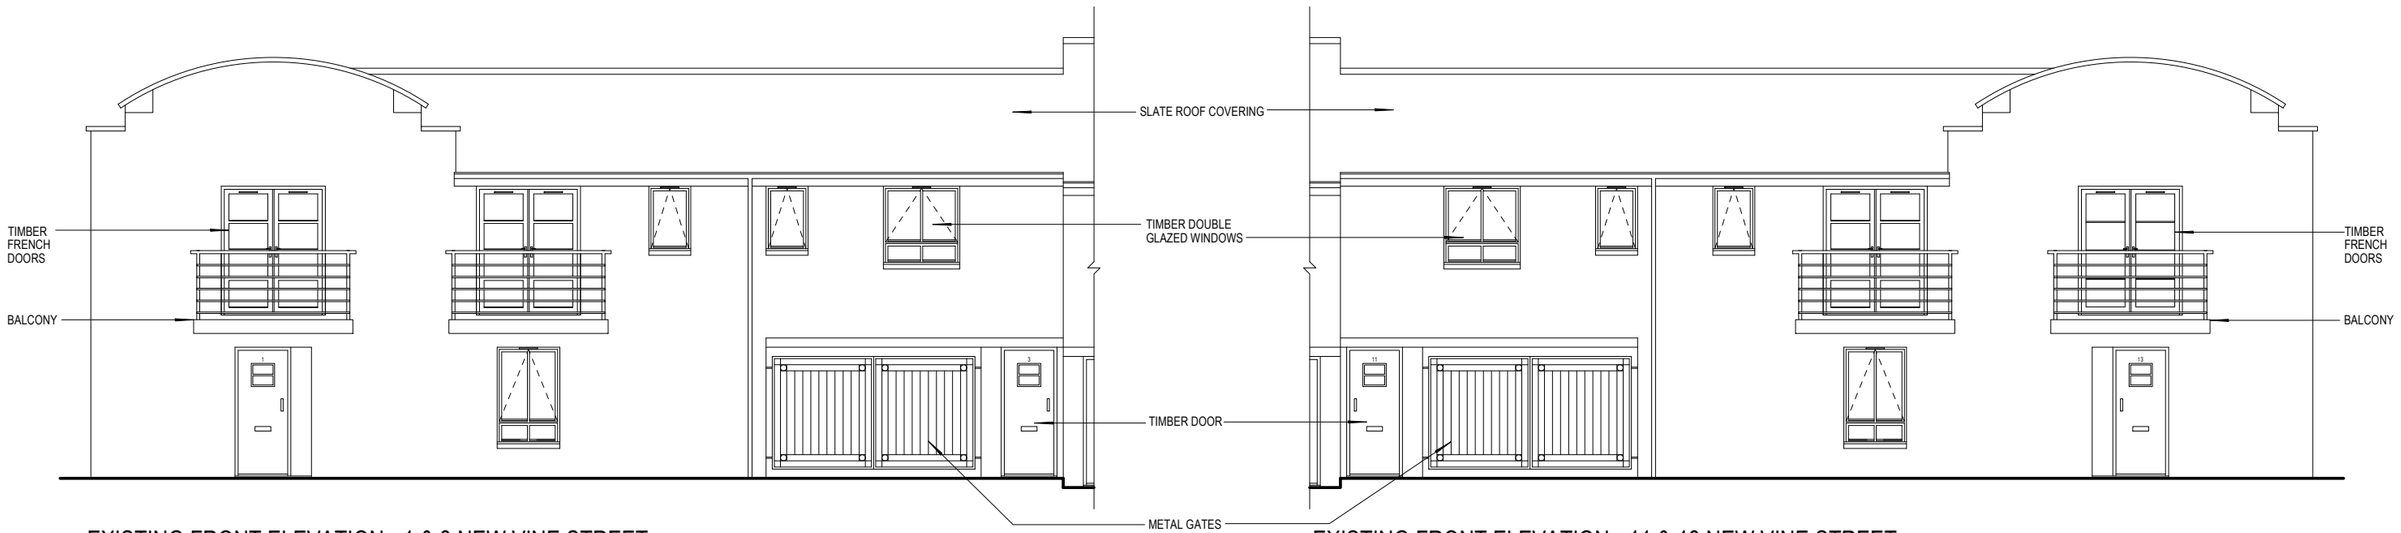


EXISTING FRONT ELEVATION - 1 & 3 NEW VINE STREET

EXISTING FRONT ELEVATION - 11 & 13 NEW VINE STREET

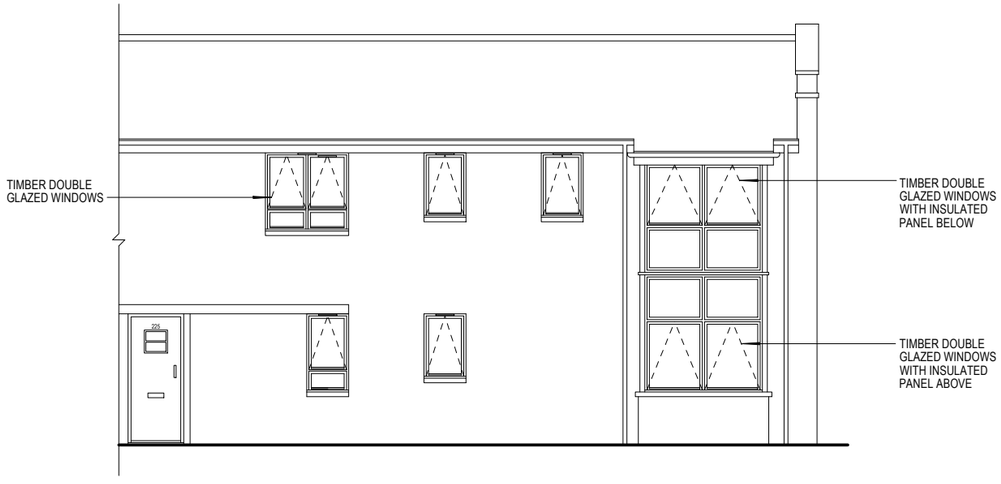

EXISTING FRONT / SIDE ELEVATION - 225 CLARENDON STREET

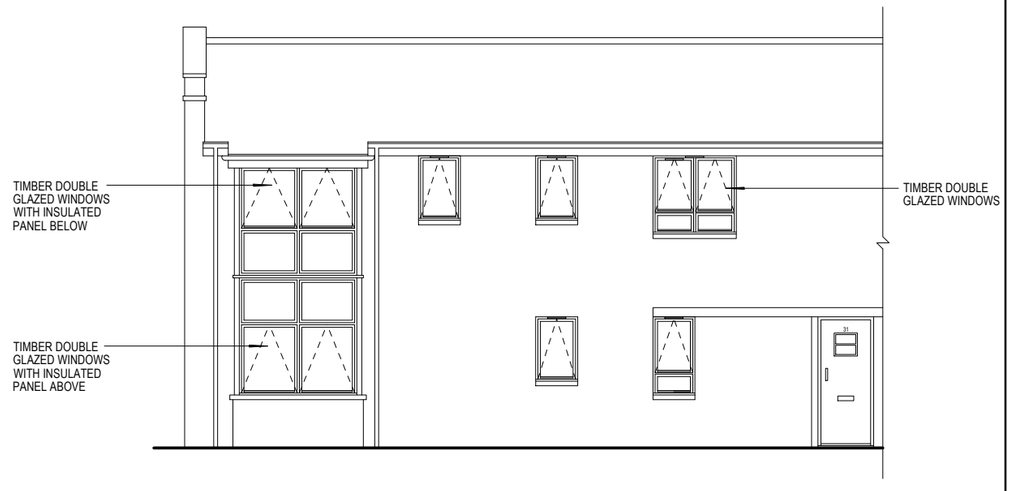

EXISTING FRONT / SIDE ELEVATION - 31 REILLY STREET

0 1 2 3 4 5m

Rev.

Client
PLACES FOR PEOPLE (A&I)

Job Title
PROPOSED WINDOW DOOR AND PATIO DOOR REPLACEMENT SCHEME
12No SELF-CONTAINED FLATS AT NEW VINE ST., CLARENDON ST. AND REILLY ST., HULME, MANCHESTER M15

Drawing Title
EXISTING FRONT/SIDE ELEVATIONS

Scale
1:100 AT A3

Date
MAY 2026

Drawn by
I.C.

Drg No.
PfP / NVS / 01

Rev.

© copyright