

NOTES:
All dimensions must be checked on site and not scaled from this drawing.

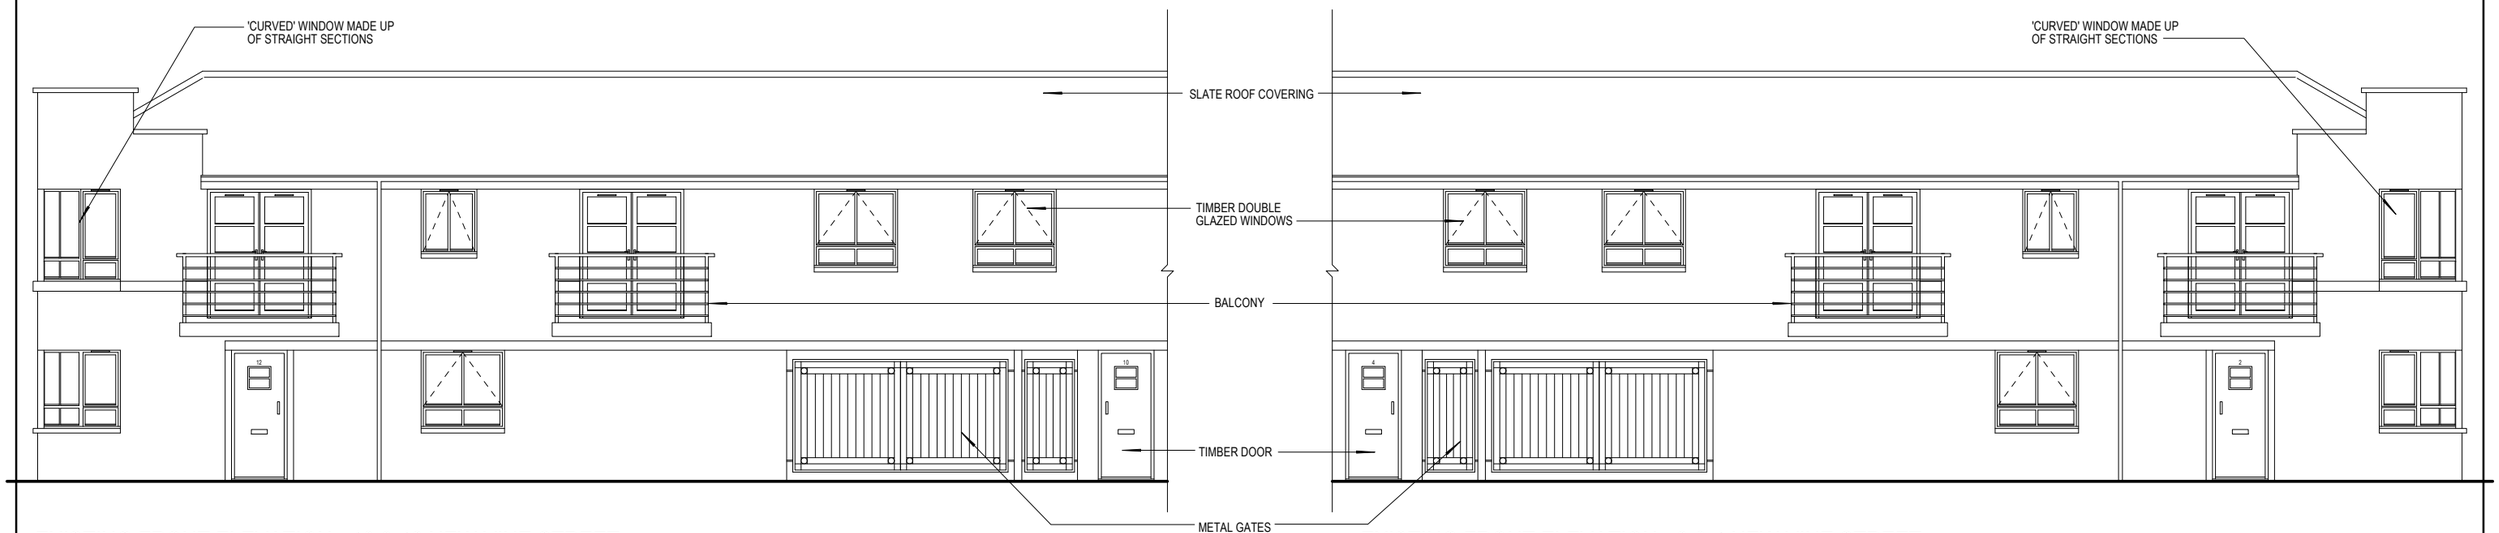

EXISTING FRONT ELEVATION - 10 & 12 NEW VINE STREET

EXISTING FRONT ELEVATION - 2 & 4 NEW VINE STREET

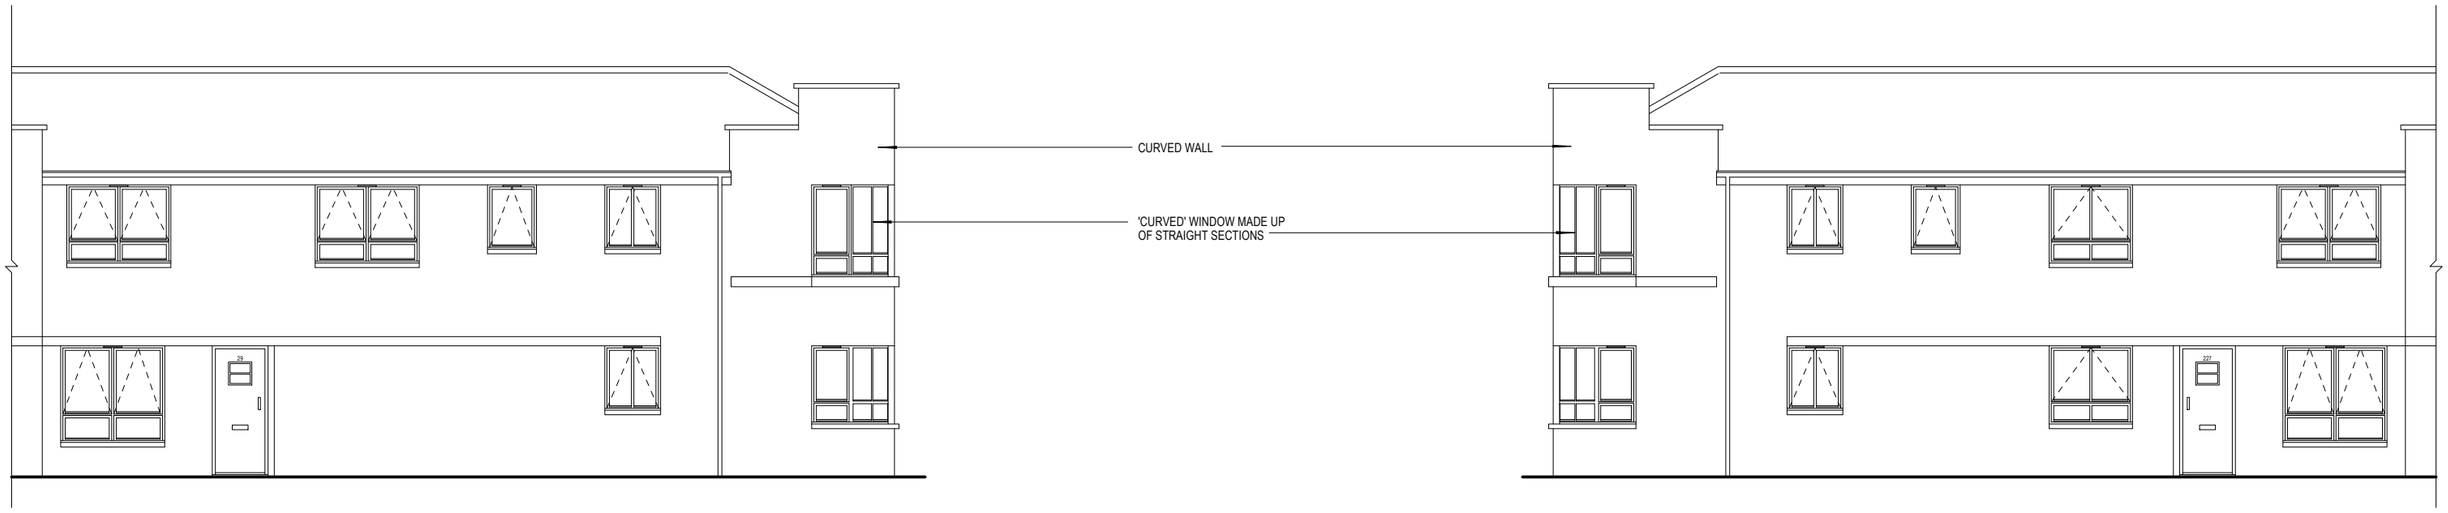

EXISTING FRONT / SIDE ELEVATION - 29 REILLY STREET

EXISTING FRONT / SIDE ELEVATION - 227 CLARENDON STREET

0 1 2 3 4 5m

Rev.

Client
PLACES FOR PEOPLE (A&I)

Job Title
PROPOSED WINDOW DOOR AND PATIO DOOR REPLACEMENT SCHEME
12No SELF-CONTAINED FLATS AT NEW VINE ST., CLARENDON ST. AND REILLY ST., HULME, MANCHESTER M15

Drawing Title
EXISTING FRONT/SIDE ELEVATIONS

Scale 1:100 AT A3

Date MAY 2026

Drawn by I.C.

Drg No. PfP / NVS / 02

Rev.

© copyright