


SCALE 1:100

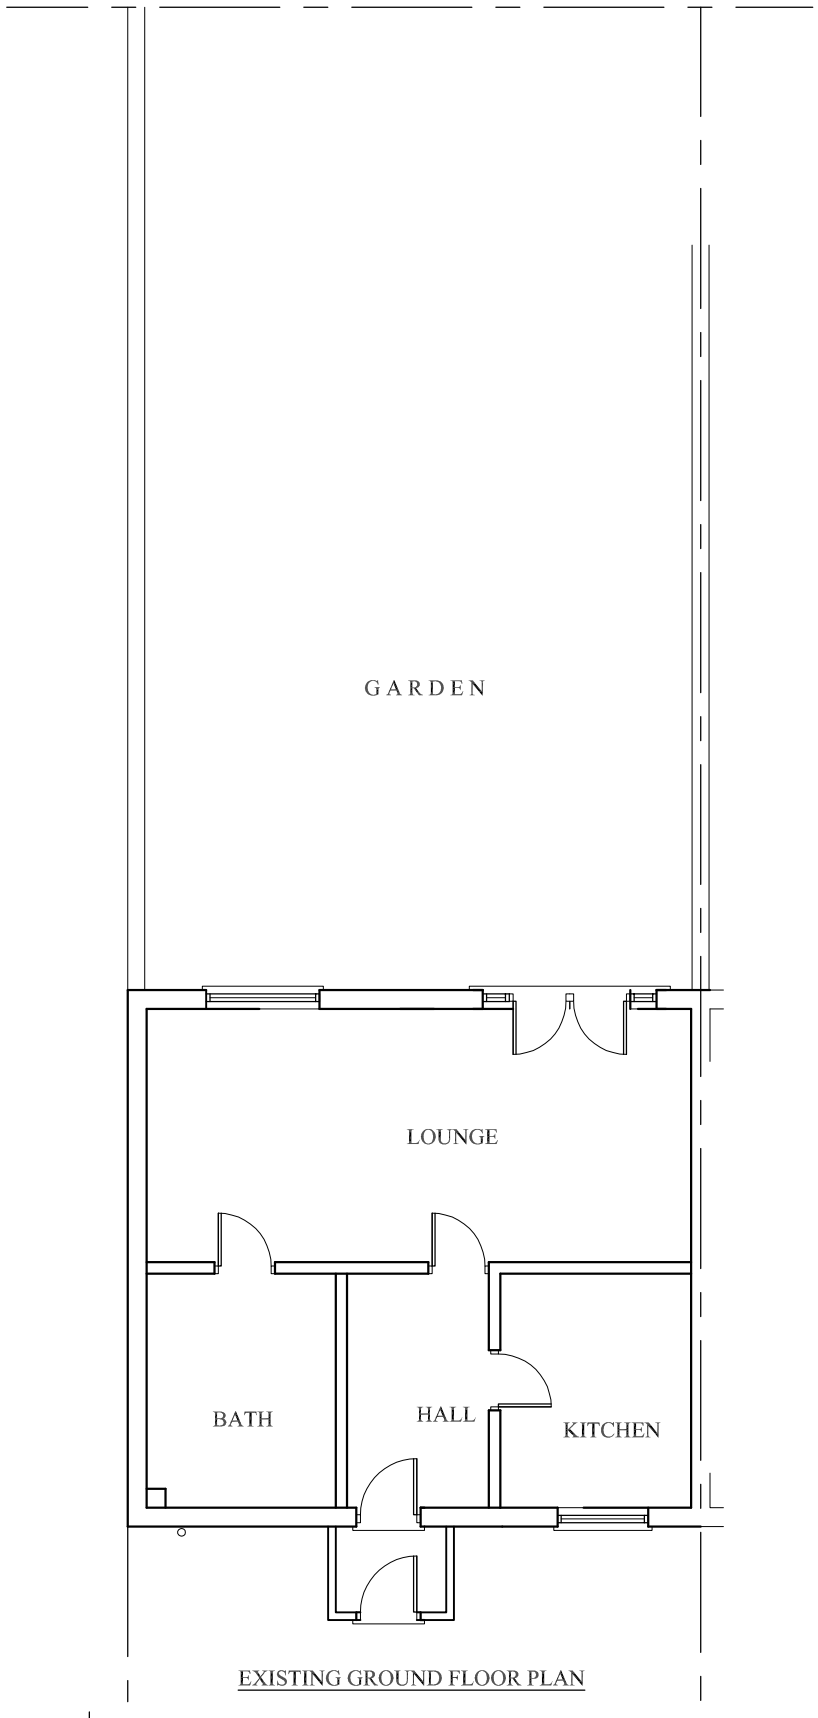

EXISTING GROUND FLOOR PLAN

6 Trimdon Close
Existing Ground Floor Plan
Scale: 1:100 @ A4

0 2 4 6 8 10m


SCALE 1:100




Existing Front Elevation



Existing Rear Elevation

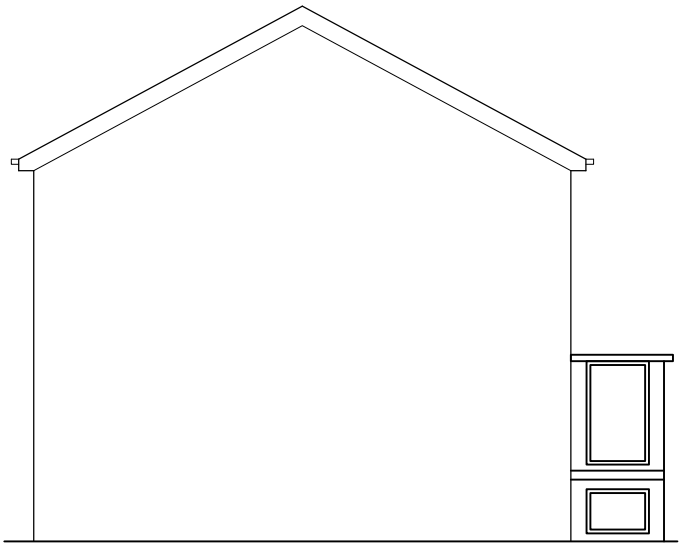


Existing Side Elevation

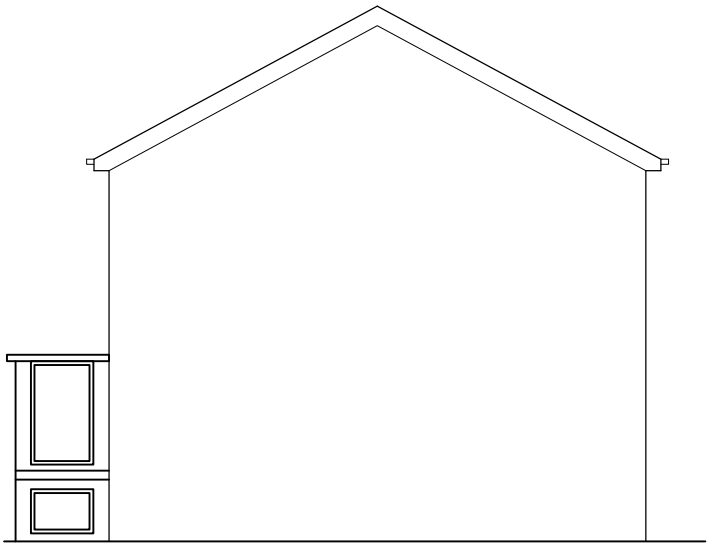


Existing Side Elevation

6 Trimdon Close
Existing Elevations
Scale: 1:100 @ A4

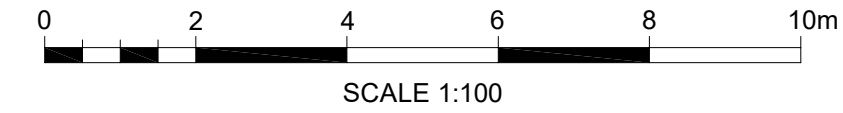


SCALE 1:100

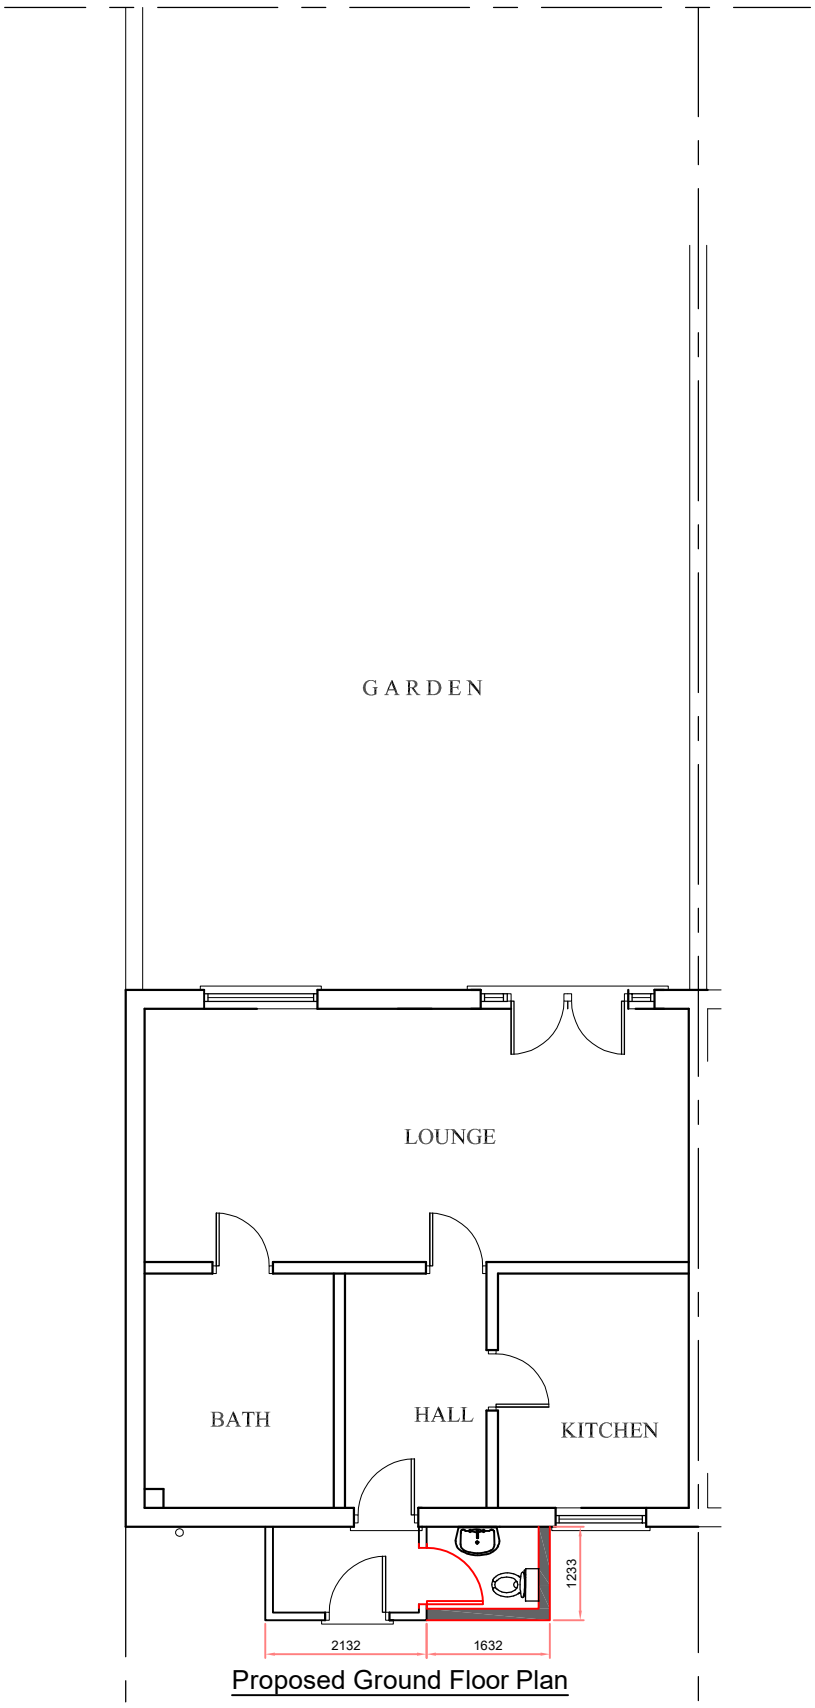


Proposed Ground Floor Plan

6 Trimdon Close
Proposed Ground Floor Plan
Scale: 1:100 @ A4

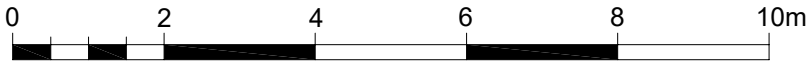


SCALE 1:100

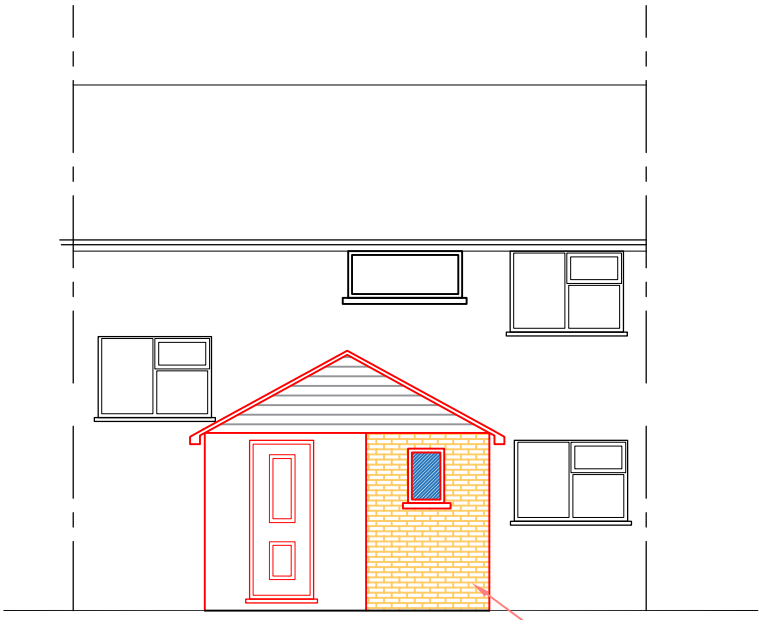


Proposed Front Elevation



Proposed Rear Elevation

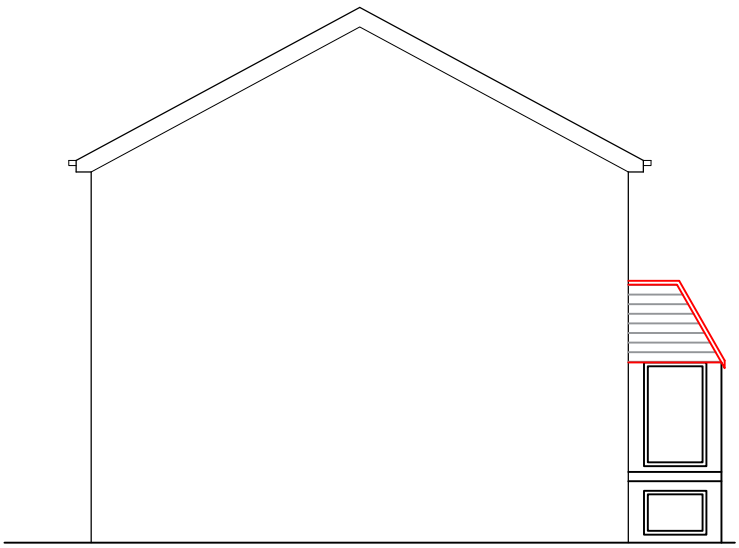

Proposed Side Elevation

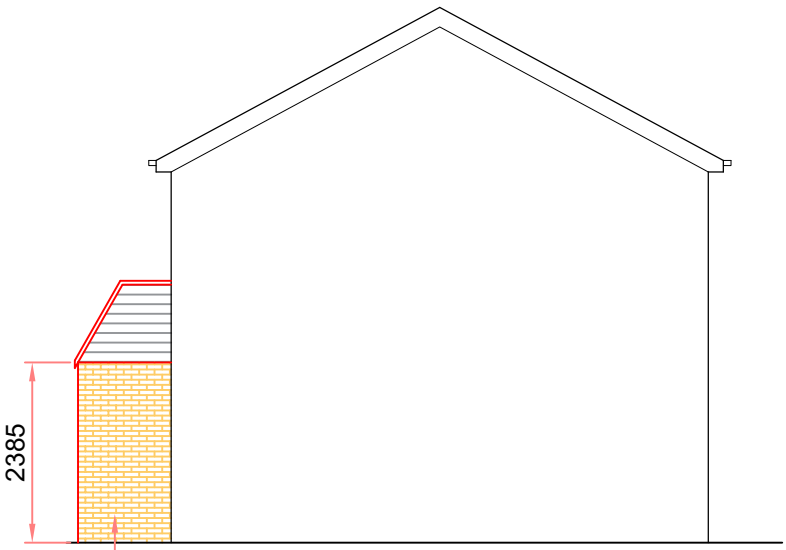

Proposed Side Elevation

New brick to
match existing

6 Trimdon Close
Proposed Elevations
Scale: 1:100 @ A4