
COPYRIGHT OF ATELIER MB LTD
DO NOT SCALE FROM THIS DRAWING
DIMENSIONS TO BE CHECKED ON SITE

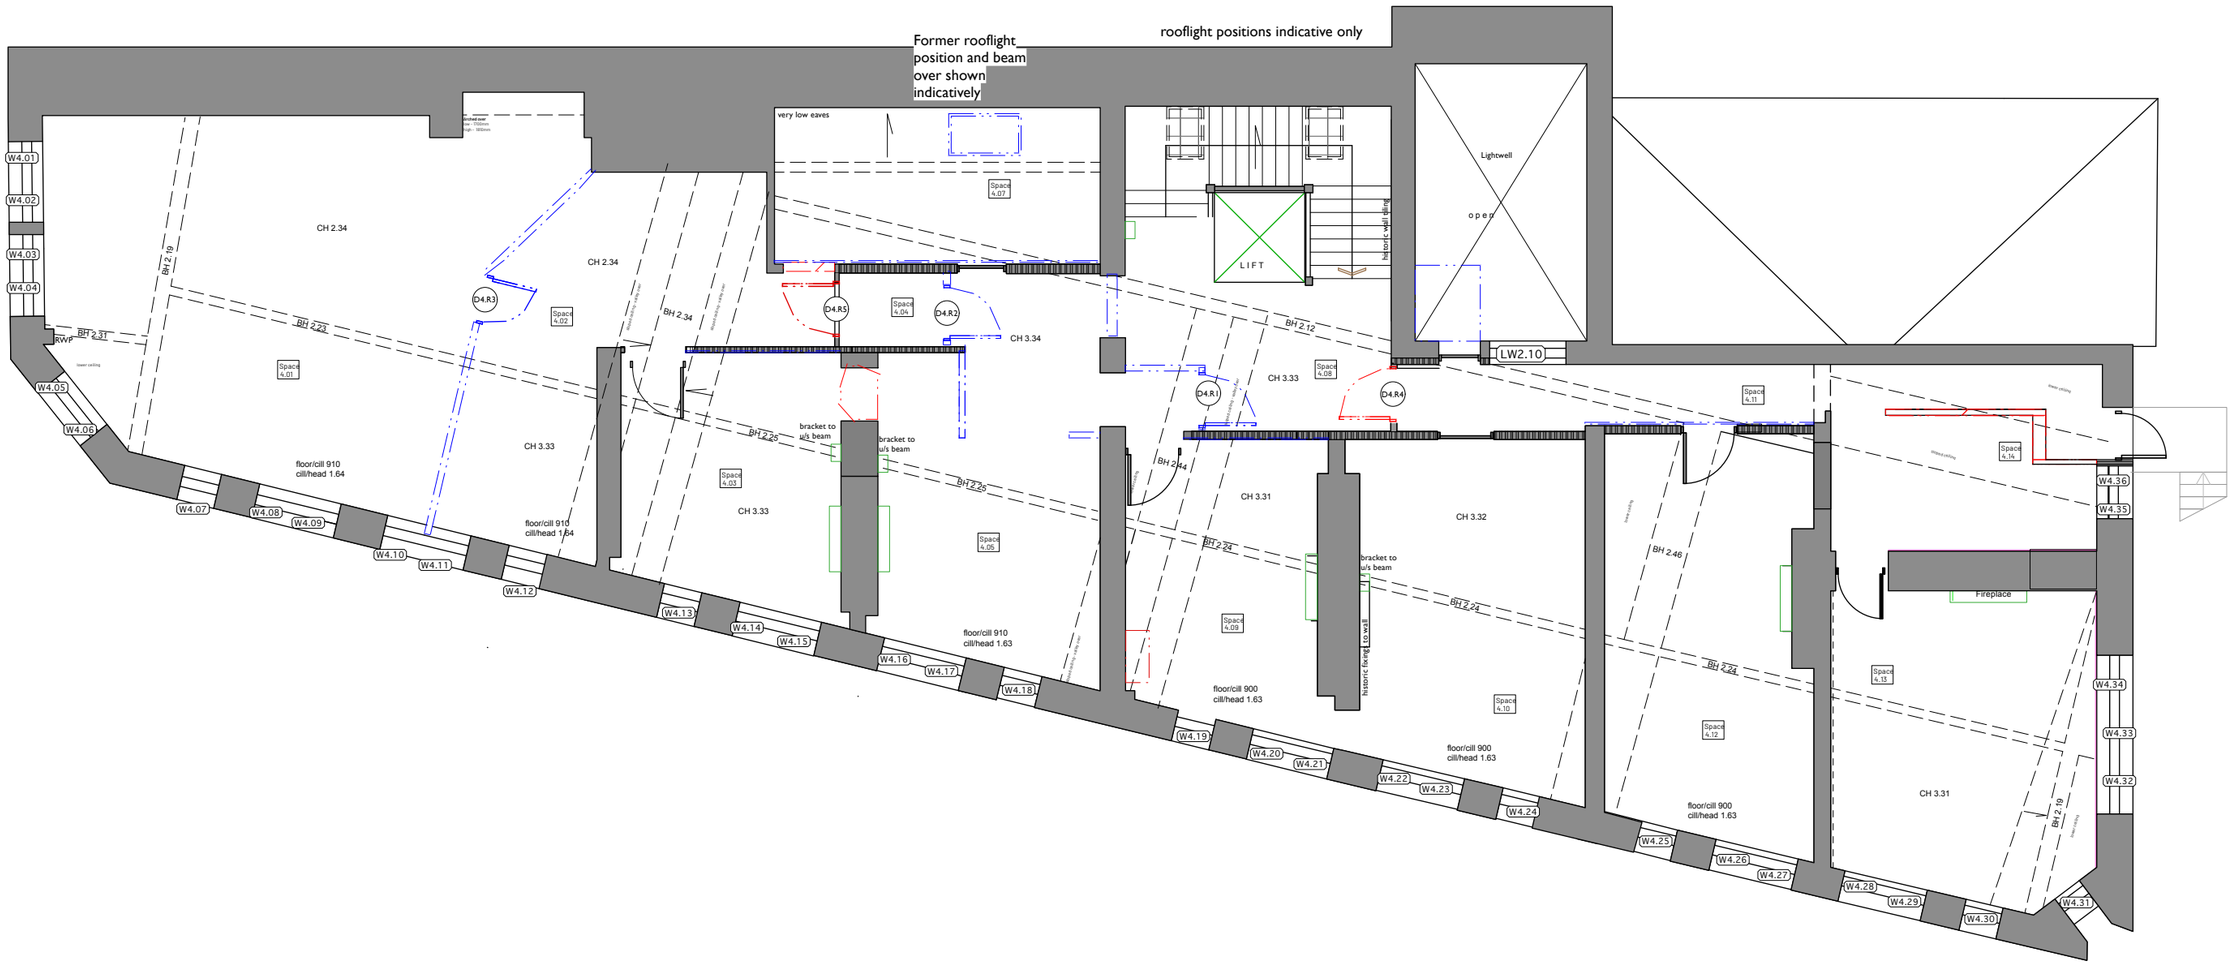


## Key

- Existing
- Proposed
- Existing to be Removed (contemporary)
- Existing to be Removed (circa 1930s)
- Existing to be Removed (pre 1930s)
- Historic panelled wall - circa C19th
- Historic panelled wall - circa 1930s
- Historic coving shown indicatively
- Existing door (historic)
- Existing door (non historic)
- Existing door (type tbc)
- NB additional features not picked up by survey - positions not measured.

NB: All cornice positions shown indicatively only
All windows - replacement steel frame, some louvred

- Modern Skirting
- Direction of ceiling fall
- Modified Skirting
- Non-original 75mm skirting

| REV | NOTE | DRN | CHK |
|---|---|---|---|
| A 08/06/2026 | External landing within lightwell removed. | RD | AB |

**St Margarets (App. 2), Manchester**

For Charlotte Street Estates

# 4th Floor Plan Strip-out

| | |
|---|---|
| PROJECT REF. | 2093 |
| DRWG NO. | P(151) |
| REVISION | A |
| SCALE | 1:100 @ A3 |
| DATE 1st | Aug 25 |
| DRAWN | GS |

SK sketch E existing P proposed T tender C construction FI final issue

+44 161 236 0051
ARCHITECT@ATELIERMB.CO.UK
ATELIER.MB