Note: This drawing is to be used for 'Roof Plan' purposes only

This drawing to be read in conjunction with Portakabin Limited drawing numbers:

PTK-A1-00-D-A-1001 - G.A Floor Plan
PTK-A1-00-D-A-1401 - Fire Strategy Appraisal
PTK-A1-00-D-A-1803 - Proposed Site Plan
PTK-A1-00-D-A-2001 - G.A Elevations

This drawing is to be read in conjunction with all relevant M&E Consultant detail design drawings and specifications


Copyright Portakabin Limited 2025.

Porta and Portakabin are registered trademarks.

This drawing is the property of Portakabin Limited. It must not be copied, reproduced or divulged to anyone without written permission.

Do not scale off this drawing. All discrepancies to be reported to Portakabin Limited.

Rev:	Date:	Description:	By:	Chk:
P01	26/11/25	First Issue	MC	SPM
P02	21/01/26	PV layout added to suit LP Swift dwg no C2380-LPS-00-00-DR-E-6901-P01, SVP roof penetrations indicated	MC	SPM
P03	30/01/26	SVP roof penetrations updated to accord with latest G.A Plan (PTK-A1-00-D-A-1001 revision P04)	MC	SPM
P04	19/02/26	PV layout amended to suit LP Swift dwg no C2380-LPS-00-00-DR-E-6901-P02	MC	SPM
C01	22/05/26	Construction Issue	MC	SPM

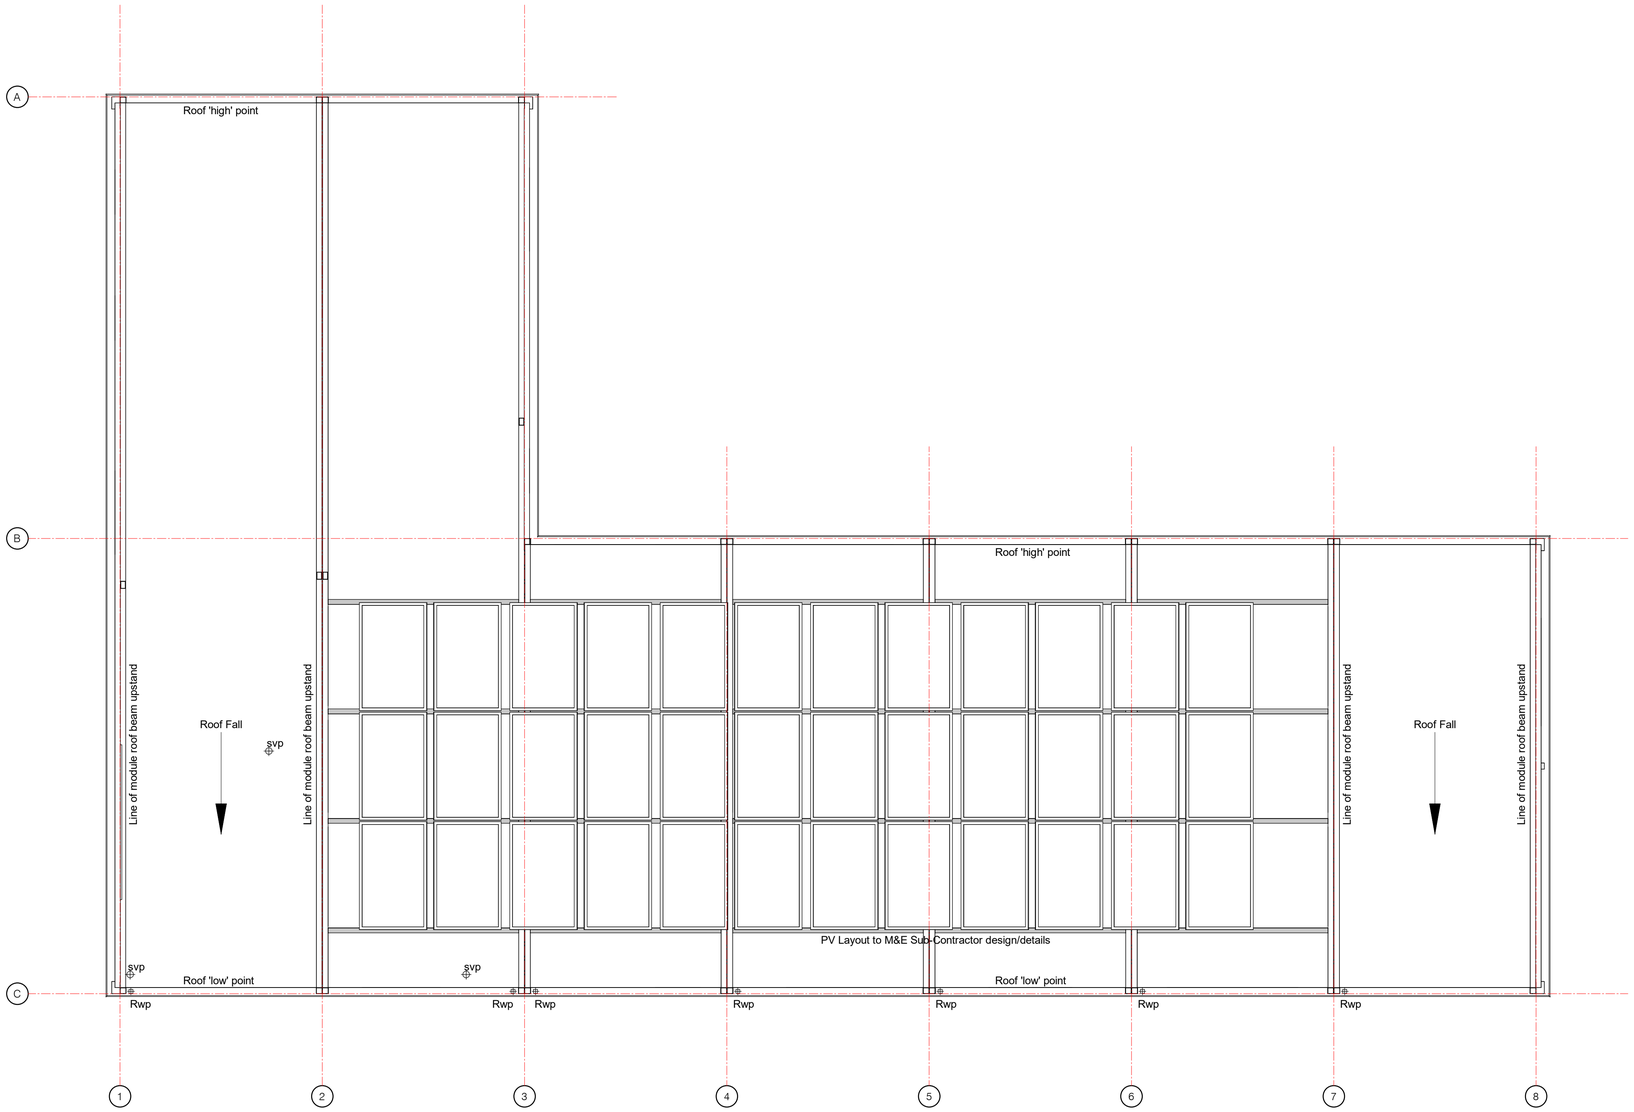

Portakabin®

Status:	Purpose Of Issue:
C1	Construction

Client:
Turner & Townsend

Project:
YIF 20 Crumpsall Park

Title:
Roof Plan

Scale @ A1:	Date:	Drawn By:	Checked By:
1 : 50	26/11/25	MC	SPM

Opportunity Number:	Project Number:
OPP1374276	16973

Document Number: **PTK - A1 - 01 - D - A - 1002** Rev: **C01**

1:50 0 1 2 3 4 5 m