
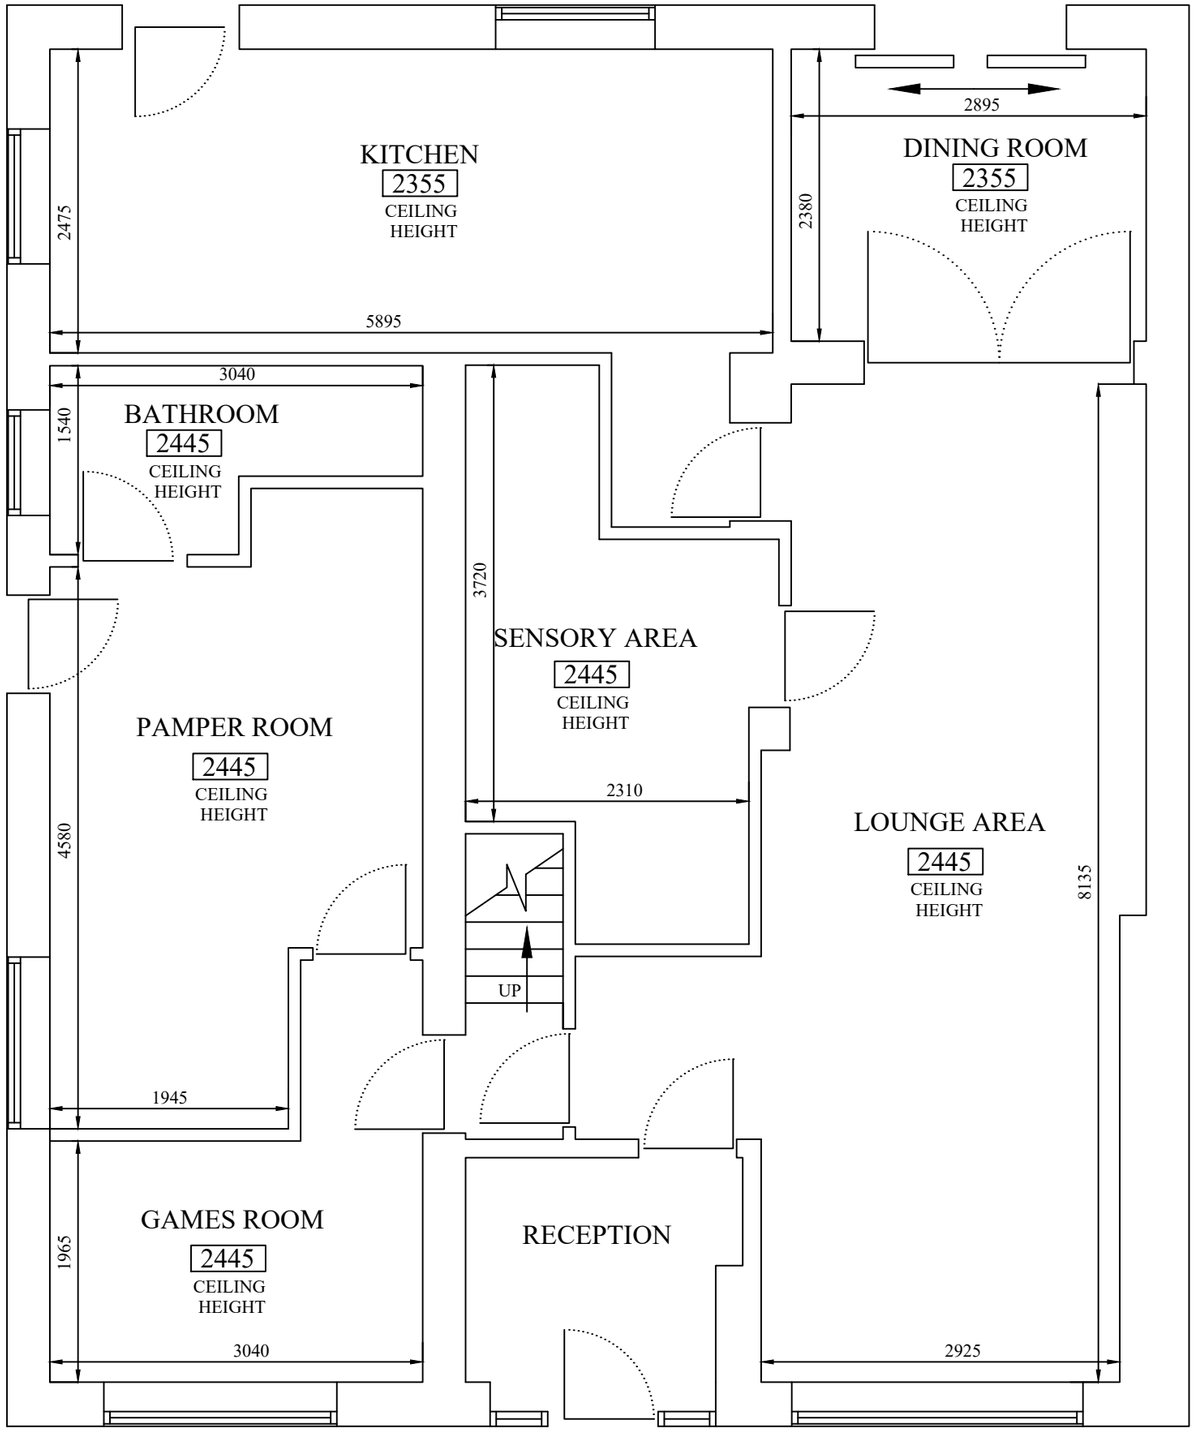


PROPOSED GROUND FLOOR PLAN @ 1:50

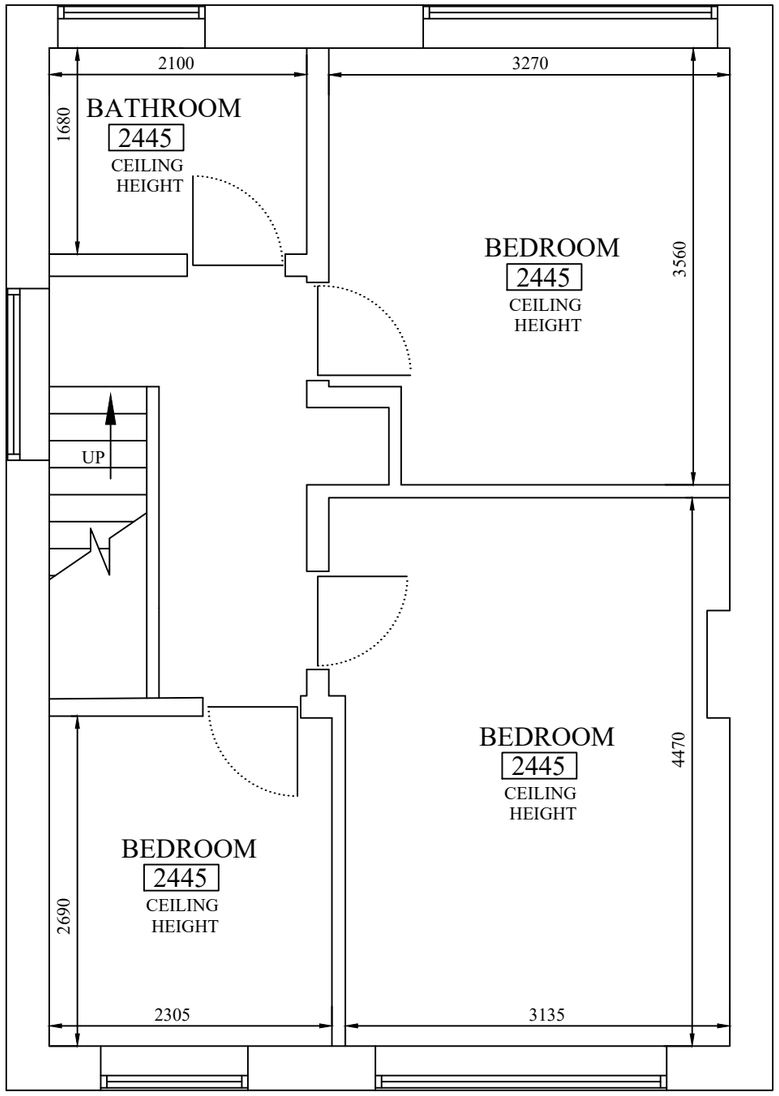

PROPOSED FIRST FLOOR PLAN @ 1:50

QamArchitecture

40-42 CARR ROAD, NELSON, LANCS
BB9 7SP
T:07967 754566
E: Qamar.Bashir@Hotmail.co.uk

PROJECT:	40 THURLSTON CRESCENT CHEETHAM HILL, MANCHESTER M8 0QB
TITLE:	FULL SET OF PLANS
CLIENT:	MR LATIF
DWG. NO:	AB0631 - 02
SCALE:	1:1250 /500
DATE:	01/06/26