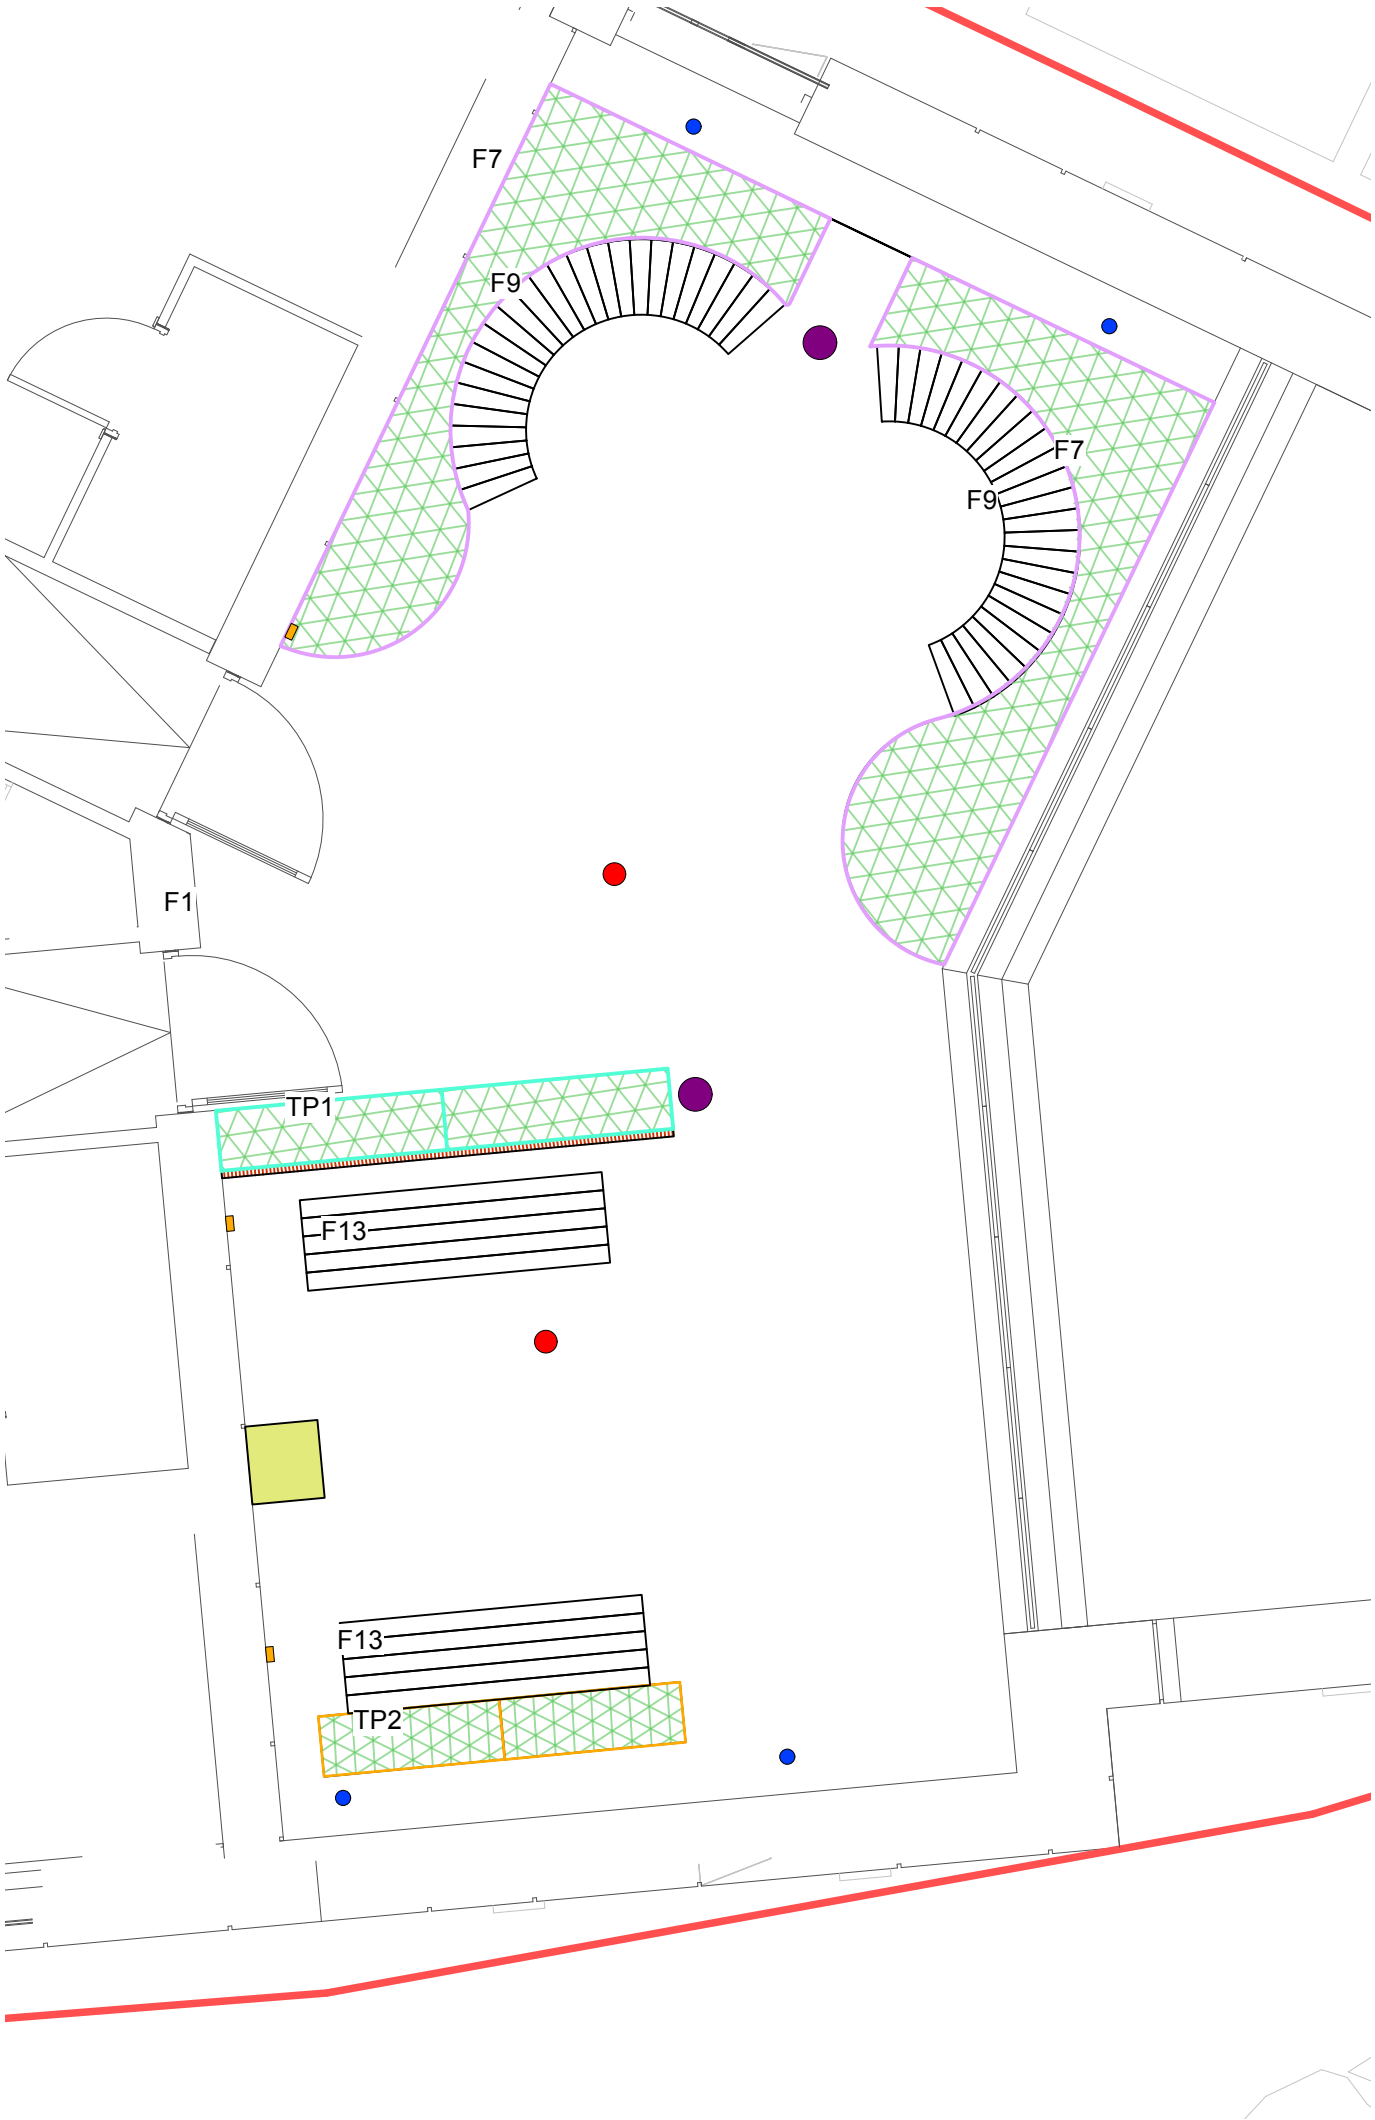


FURNITURE & PLANTERS - 24

F1 - PROPOSED LITTER/SMOKING BIN
Oblique Steel Litter Bin with 112Litre capacity, colour RAL 8001
980(H)x480(W)x480(D)mm to be supplied by cubestreetfurniture.co.uk
Ground fixed using manufacturers specification.

TP1 - PROPOSED TROUGH PLANTER
2no. Fibreglass trough planters, matt finish, colour RAL5010, size
1200(L)x400(W)x400mm(H)
to be supplied by TaylorMadePlanters or similar approved.

TP2 - PROPOSED TROUGH PLANTER WITH CORTEN SCREEN
2no. Fibreglass trough planters, matt finish, colour RAL5010, size
1500(L)x400(W)x400mm(H) to be supplied by TaylorMadePlanters or similar approved.
Bespoke corten steel screen (Honeycomb pattern) to be supplied by cubestreetfurniture.co.uk 3no.screen panels, overall size 2020(H) x 2940(W) (total including fixing posts from ground level) freestanding using fixing plate - to Cube Street Furnitures specification

F7 - PROPOSED BESPOKE PLANTERS
Bespoke powder coated steel planters, to be supplied by cubestreetfurniture.co.uk.
Colour RAL 8001
- Height: 400mm above FFL

F9 - INTERGRATED PLANTER BENCH
Cantilever integrated benches with Iroko short slats.
Slat size: 480 x 94 x 53mm
to be supplied by cubestreetfurniture.co.uk

F13 - PROPOSED BENCH
Cube Rochester style bench with Powder Coated steel legs (RAL 8001) and hardwood top 2000(L)x600(W)x435(H)mm to be supplied by Broxap or similar approved.

LIGHTING TYPE 1
Product: 18W Ansell Wolf External Wall Light Refer to Novo Plans

LIGHTING TYPE 2
Product: Ansell Taurus external 1000mm high bollard. Refer to Novo Plans

EXTERNAL COORDINATION

SVP POPUP
- Location only - Refer to NOVO, Mechanical Services above ground drainage layout plans, P2152-NOV-XX-22-D-R-M-5201, P2152-NOV-XX-24-D-R-M-5201, P2152-NOV-XX-26-D-R-M-5201 Revs C04 for further details

DAVIT ARM
- Location shown indicatively refer to architects drawings

DRAINAGE OUTLETS
- Location only - Refer to NOVO, Mechanical Services above ground drainage layout plans, P2152-NOV-XX-22-D-R-M-5201, P2152-NOV-XX-24-D-R-M-5201, P2152-NOV-XX-26-D-R-M-5201 Revs C04 for further details

Revision	Date	Description	Drawn	Approved
S5-C04	02.04.26	Lighting update to match novo drawing and setting out	AL	NW
S5-C03	19.03.26	Amends further to client comments and sign off of RAL colours	AL	NW
S5-C02	22.07.25	Layout Amendment to archs comments	AL	NW
S5-C01	28-03-25	Layout Amendment	NW	NW
S5-P01	13-12-24	first issue	TG	NW

CLIENT Domis

PROJECT Fusion

DRAWING TITLE Level 24 - Furniture + Planters

DATE	SCALE
22.07.2025	1:50
DRAWN	**SIZE**
AL	A3
APPROVED	**WORKSTAGE**
NW	Construction

DRAWING NUMBER 1186-WRI-XX-XX-DR-L-0011 | SUITABILITY S5 | REVISION C04

WRIGHT LANDSCAPES LIMITED
E: info@wrightlandscapes.co.uk
W: www.wrightlandscapes.co.uk
T: 01244 541959

HEAD OFFICE
Pickmere Lane, Pickmere, Knutsford, WA16 0JL

No dimensions are to be scaled from this drawing. All dimensions are to be checked on site.
Area measurements for indicative purposes only.

This drawing is the property of Wright Landscapes Limited. No part of the drawing may be reproduced in any manner without permission from Wright Landscape.

All Wright Landscapes drawings to read in conjuction with architectual / engineers plans & details.

© Wright Landscapes Limited