

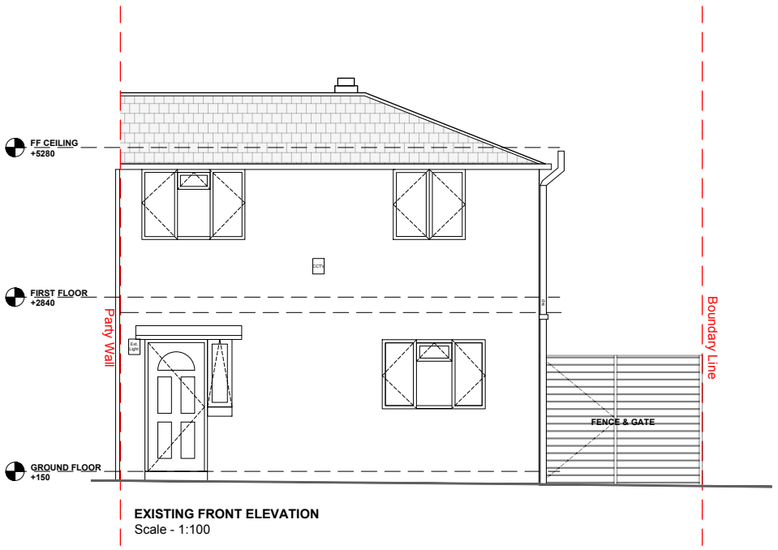


EXISTING FRONT ELEVATION
Scale - 1:100

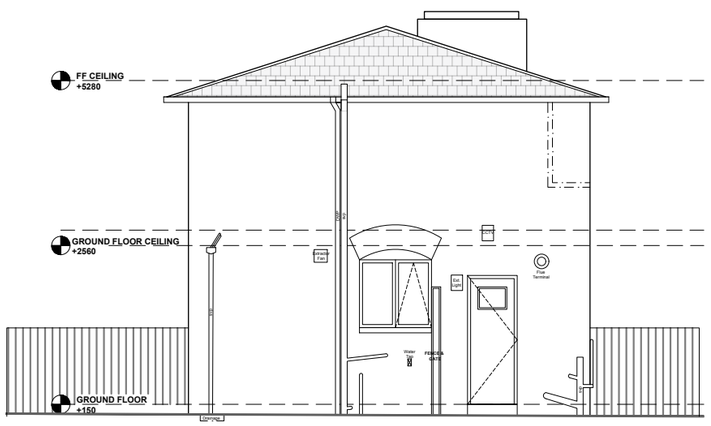

EXISTING SIDE (EAST) ELEVATION
Scale - 1:100

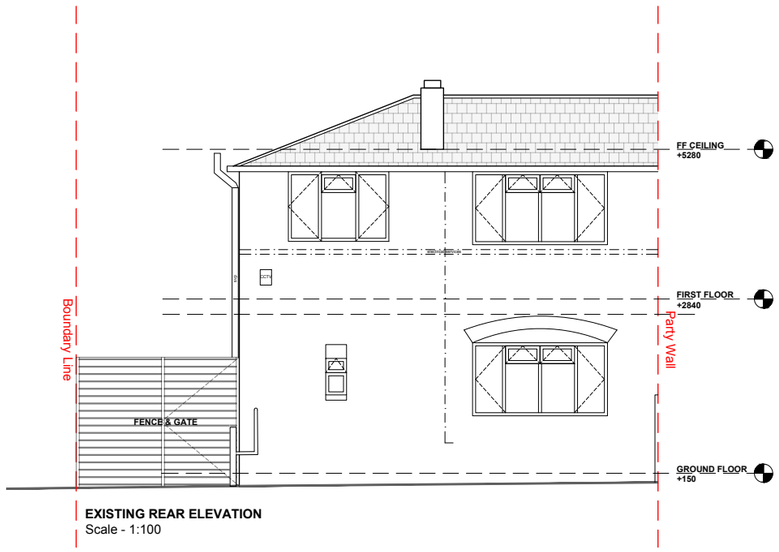

EXISTING REAR ELEVATION
Scale - 1:100

1:100

2m 0 2m 4m 6m 8m 10m

x

ADE DESIGN

Project North

Notes:

1. All interior dimensions including ceiling heights are taken to and from finished surfaces unless stated otherwise.
2. All levels and dimensions must be checked on site.
3. For any discrepancies with the information depicted in this drawing please contact ADE DEsign Services.
4. Responsibility cannot be accepted for alterations made to this drawing without prior permission from ADE DEsign Services.
5. These are planning drawings and room layout guidelines, they should not be used as a set of construction drawings.
   - Please refer to note 2.

Key Plan

1:1250@A3



Revisions

REV	DATE	D.B.	C.B	NOTES
P1	04.05.2026	EA	EA	INITIAL ISSUE

Client: Mr & Mrs X

Project: 83 Heathbank Rd, Man. M9 0WB

Status: Planning

Revision: P2

Title: Existing Elevations

Drawn by: EA

Approved by: EA

Date: 18.04.2025

Job no: 20250401

Scale: 1:100@A3

Drawing NO:

1200