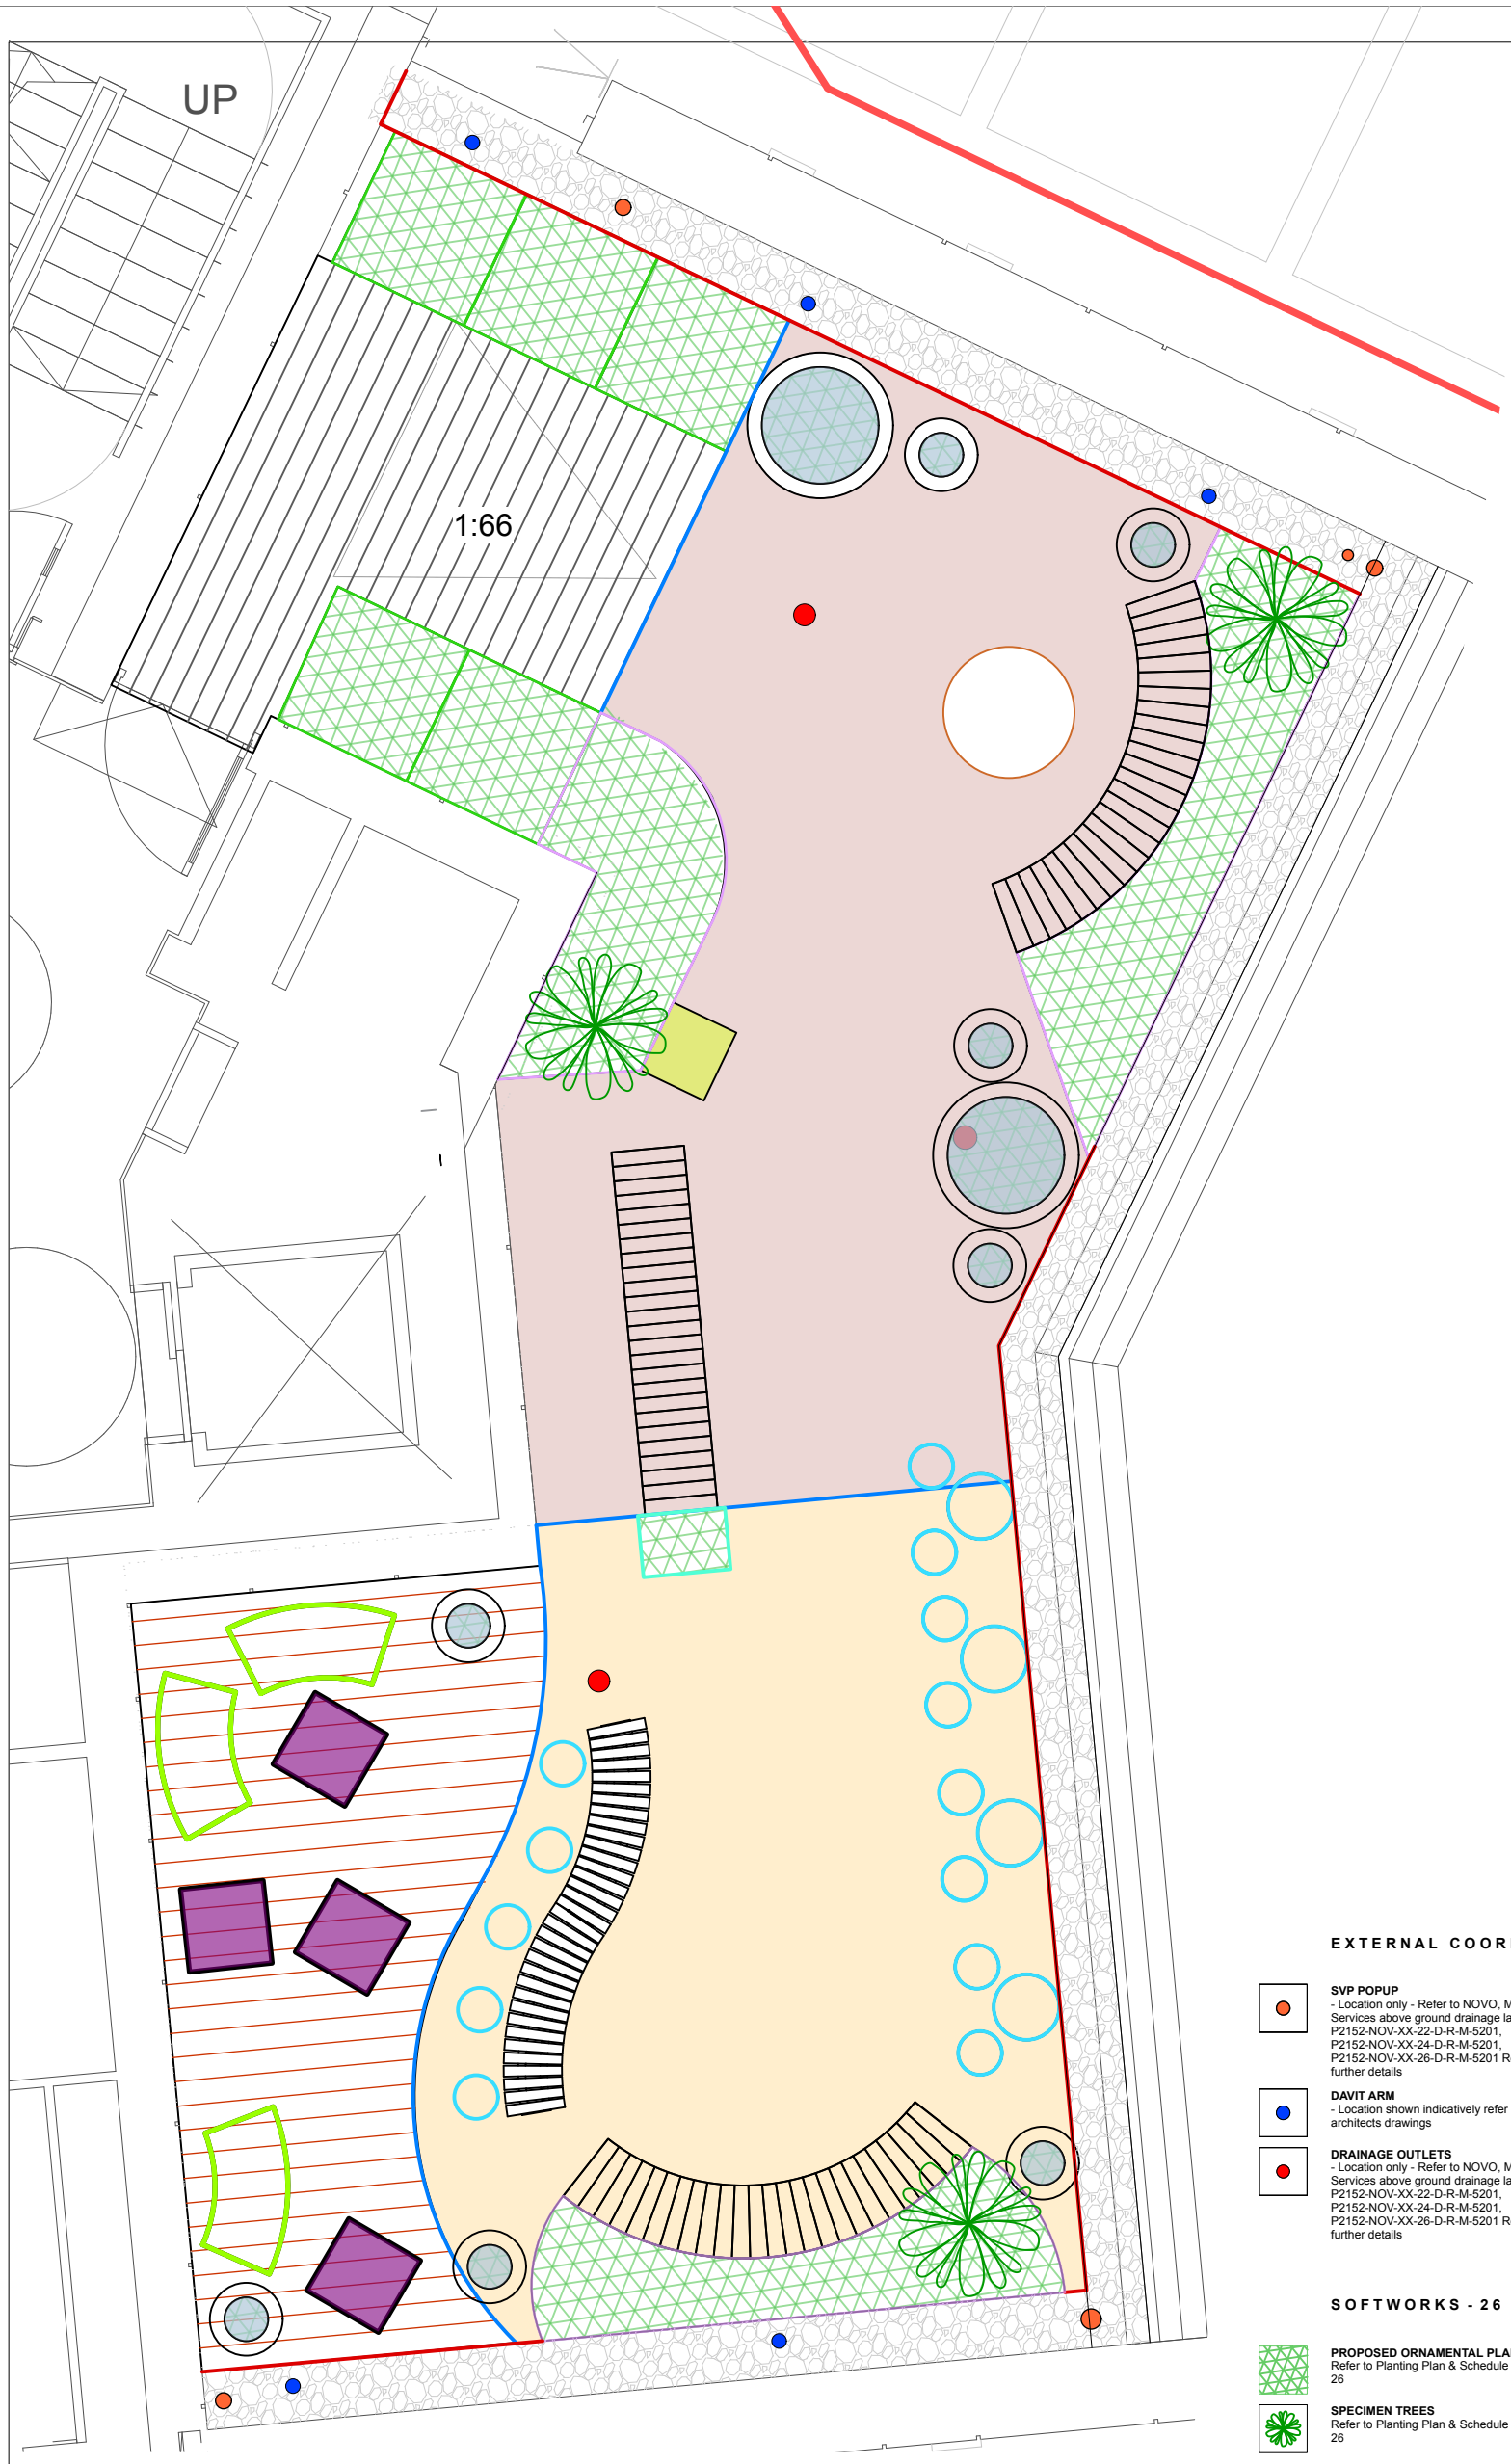


HARDWORKS - 26

PROPOSED RESIN BOUND GRAVEL
Permeable resin bound gravel, to be supplied by Sureset, colour Sterling (Light grey), 25mm compacted thickness - refer to build-up details.

PROPOSED RESIN BOUND GRAVEL
Permeable resin bound gravel, to be supplied by Sureset, Sterling Midnight (Dark grey), 25mm compacted thickness - refer to build-up details.

PROPOSED METAL EDGING
Aluminium straight and flexible metal edge profile or similar approved, Flush to FFL height: 25mm
to be supplied by Sureset.

PROPOSED METAL EDGING
RoofEdge metal edge profile Flush to FFL height: 75mm
to be supplied by Kinley

COMPOSITE DECKING
1200mm x 300mm x 20mm RAAFT Ferino Como Honey Porcelain Decking on RAAFT pedestal and rail system to be supplied by RAAFT

COMPOSITE DECKING
1200mm x 300mm x 20mm RAAFT Ferino Como Brown Porcelain Decking on RAAFT pedestal and rail system to be supplied by RAAFT

PROPOSED GRAVEL MAINTENANCE STRIP
400mm (refer to plan) wide gravel borders to be provided to allow davit arms to be installed adjacent to facade. Access to be provided to reach footings to ensure maintenance. 20mm Pea gravel,
colour Polar Ice by Stone Warehouse

FURNITURE & PLANTERS - 26

F1 - PROPOSED LITTER/SMOKING BIN
Oblique Steel Litter Bin,
980(H)x480(W)x480(D) 112Litre capacity with an ash tray, colour RAL 9005, to be supplied by cubestreetfurniture.co.uk
Ground fixed to structural engineers and specification.

F2 - PROPOSED MODULAR SEATING
Curved modular seats 'Geomet HALO' to be composite moulding and weighted, colour RAL9016,
1143(L)x600(W)x470(H)mm to be supplied by suigenerisor

F3 - PROPOSED CUBE SEATS
Cube modular seats to be composite moulding and weighted, colour RAL9016,
570(L)x570(W)x496(H)mm,
to be supplied by suigenerisor

F4 - PROPOSED TROUGH PLANTER
Fibreglass trough planter, finish to be corten steel effect. Size 600(L)x400(W)x400mm(H) to be
supplied by TaylorMadePlanters

F5 - PROPOSED INDIVIDUAL PLANTERS
1000(W)x1000(L)x600/800/1000(H)mm
Fibreglass, gloss finish, RAL colour 9005,
to be supplied by TaylorMadePlanters

F6 - PROPOSED INDIVIDUAL ROUND PLANTERS
1000(Di)x1000(H)mm or
500(Di)x500(H)mm Fibreglass, gloss finish, RAL colour 3002/9005,
to be supplied by TaylorMadePlanters

F7 - PROPOSED BESPOKE PLANTERS
Bespoke corten steel planters, 600mm H to be supplied by cubestreetfurniture.co.uk

F8 - PROPOSED INDIVIDUAL TABLE
To be supplied by suigeneris or similar approved, to be composite moulding
900(Di) x 300(H)mm,
RAL 3002 with anchor bolt fixing to manufacturers requirements.

F9 - INTERGRATED PLANTER BENCH
Cantilever integrated benches with Iroko short slats.
Slat size: 480 x 94 x 53mm
to be supplied by cubestreetfurniture.co.uk

F10 - PROPOSED BAR
500(W)x2500(L)x1050(H)mm to be supplied by Portabar
To include sink, storage and ice bucket space. (this is a fold away product)

F11 - PROPOSED LONG BAR TABLE
Vestre VROOM Bar table fixed using anchoring with base plate, colour RAL9005. 950mm (h)

Stainless steel bar stools by Benchmark Street Furniture (Centerline CL091.2 bar stools) , 550mm height, with foot rest, EM fix with covering plate.

F12 - PROPOSED TABLE AND BAR STOOL
Vestre April round table fixed using anchored base plate. Hot-dip galvanised and powder-coateed steel, colour RAL9005. 1000mm (h)

Stainless steel bar stools by Benchmark Street Furniture (Centerline CL091.2 bar stools) , 730mm height, with foot rest, EM fix with covering plate.

LIGHTING TYPE 1
Product: 18W Ansell Wolf External Wall Light Refer to Novo Plans

LIGHTING TYPE 2
Product: Ansell Taurus external 1000mm high bollard. Refer to Novo Plans

EXTERNAL COORDINATION

SVP POPUP
- Location only - Refer to NOVO, Mechanical Services above ground drainage layout plans, P2152-NOV-XX-22-D-R-M-5201, P2152-NOV-XX-24-D-R-M-5201, P2152-NOV-XX-26-D-R-M-5201 Revs C04 for further details

DAVIT ARM
- Location shown indicatively refer to architects drawings

DRAINAGE OUTLETS
- Location only - Refer to NOVO, Mechanical Services above ground drainage layout plans, P2152-NOV-XX-22-D-R-M-5201, P2152-NOV-XX-24-D-R-M-5201, P2152-NOV-XX-26-D-R-M-5201 Revs C04 for further details

SOFTWORKS - 26

PROPOSED ORNAMENTAL PLANTING
Refer to Planting Plan & Schedule - Level 26

SPECIMEN TREES
Refer to Planting Plan & Schedule - Level 26

DRAWING NOTES
- Drawing to be read in colour
- All build-ups and finished floor levels based on drawings provided:
  - *F1682 1122 - OPEN-OUT DOOR THRESHOLD TO TERRACE LVL 26 dated 18.02.2025*
  - *F1682 1121 - OPEN-IN DOOR THRESHOLD TO TERRACE LVL 22 & 24 dated 18.02.2025*
- All Davit arm perforation positioning informed by drawings:
  - BSS-0001 to 0007, Roof Plan Lvl23, 24, 26 and Roof Davit Plan Details, P01 dated 11.08.2024
- All drainage perforations informed by drawings:
  - P2151-NOV-xx-22-DR-M-5201 - Mechanical Services above Ground Drainage Layout Twenty Second Floor, P05 dated 02.10.2024
  - P2151-NOV-xx-24-DR-M-5201 - Mechanical Services above Ground Drainage Layout Twenty Fourth Floor, P05 dated 02.10.2024
  - P2151-NOV-xx-26-DR-M-5201 - Mechanical Services above Ground Drainage Layout Twenty Sixth Floor, P05 dated 02.10.2024
- All finished levels based on minimum levels, notwithstanding any necessary level changes to account for falls.

DFC Fire Report (Stage 4) - Roof Covering Requirements: Fire Performance
Roof coverings are to achieve an AA, AB, or AC rating in accordance with BS 476-341 or BROOF(t4) in accordance with BS EN 13501-542, tested as part of the proposed substrate
Alternatively, the roof build-up can comply with the European Commission Decision 2000/553/EC43 without providing a fully tested system. To adopt this approach, all combustible materials on the roof build-up must be fully covered over by one of the following:
• Loose laid gravel with a thickness 50mm or a mass 80kg/m². Each aggregate size must bebetween 4mm to 32mm.
• Sand or cement screed 30mm thick.
• Cast stone or mineral slabs 40mm thick; gaps between slabs should be suitably filled with sand, cement or similar to prevent exposure of combustible materials below.

Build-ups achieve BRoof (t4) requirements
Build-ups achieve a U-Value of 0.18w/m2K

Revision	Date	Description	Drawn	Approved
S5-C05	16.04.26	layout adjusted to architects latest comments	AL	NW
S5-C04	19.03.26	Updated following client sign off	AL	NW
S5-C03	28.01.26	Layout Amendment to archs comments	AL	NW
S5-C02	22.07.25	Layout Amendment to archs comments	AL	NW
S5-C01	28-03-25	Layout.Amendment	NW	NW
S5-P01	13-12-24	first issue	TG	NW

CLIENT Domis

PROJECT Fusion

DRAWING TITLE Level 26 - GA

DATE 22/10/2025 | SCALE 1:50

DRAWN AL | SIZE A3

APPROVED NW | WORKSTAGE Construction

DRAWING NUMBER 1186-WRI-XX-XX-DR-L-0005 | SUITABILITY S5 | REVISION C05

WRIGHT LANDSCAPES LIMITED

E: info@wrightlandscapes.co.uk

W: www.wrightlandscapes.co.uk

T: 01244 541959

HEAD OFFICE
Pickmere Lane, Pickmere, Knutsford, WA16 0JL

No dimensions are to be scaled from this drawing. All dimensions are to be checked on site.
Area measurements for indicative purposes only.

This drawing is the property of Wright Landscapes Limited. No part of the drawing may be reproduced in any manner without permission from Wright Landscape.

All Wright Landscapes drawings to read in conjuction with architectual / engineers plans & details.

© Wright Landscapes Limited