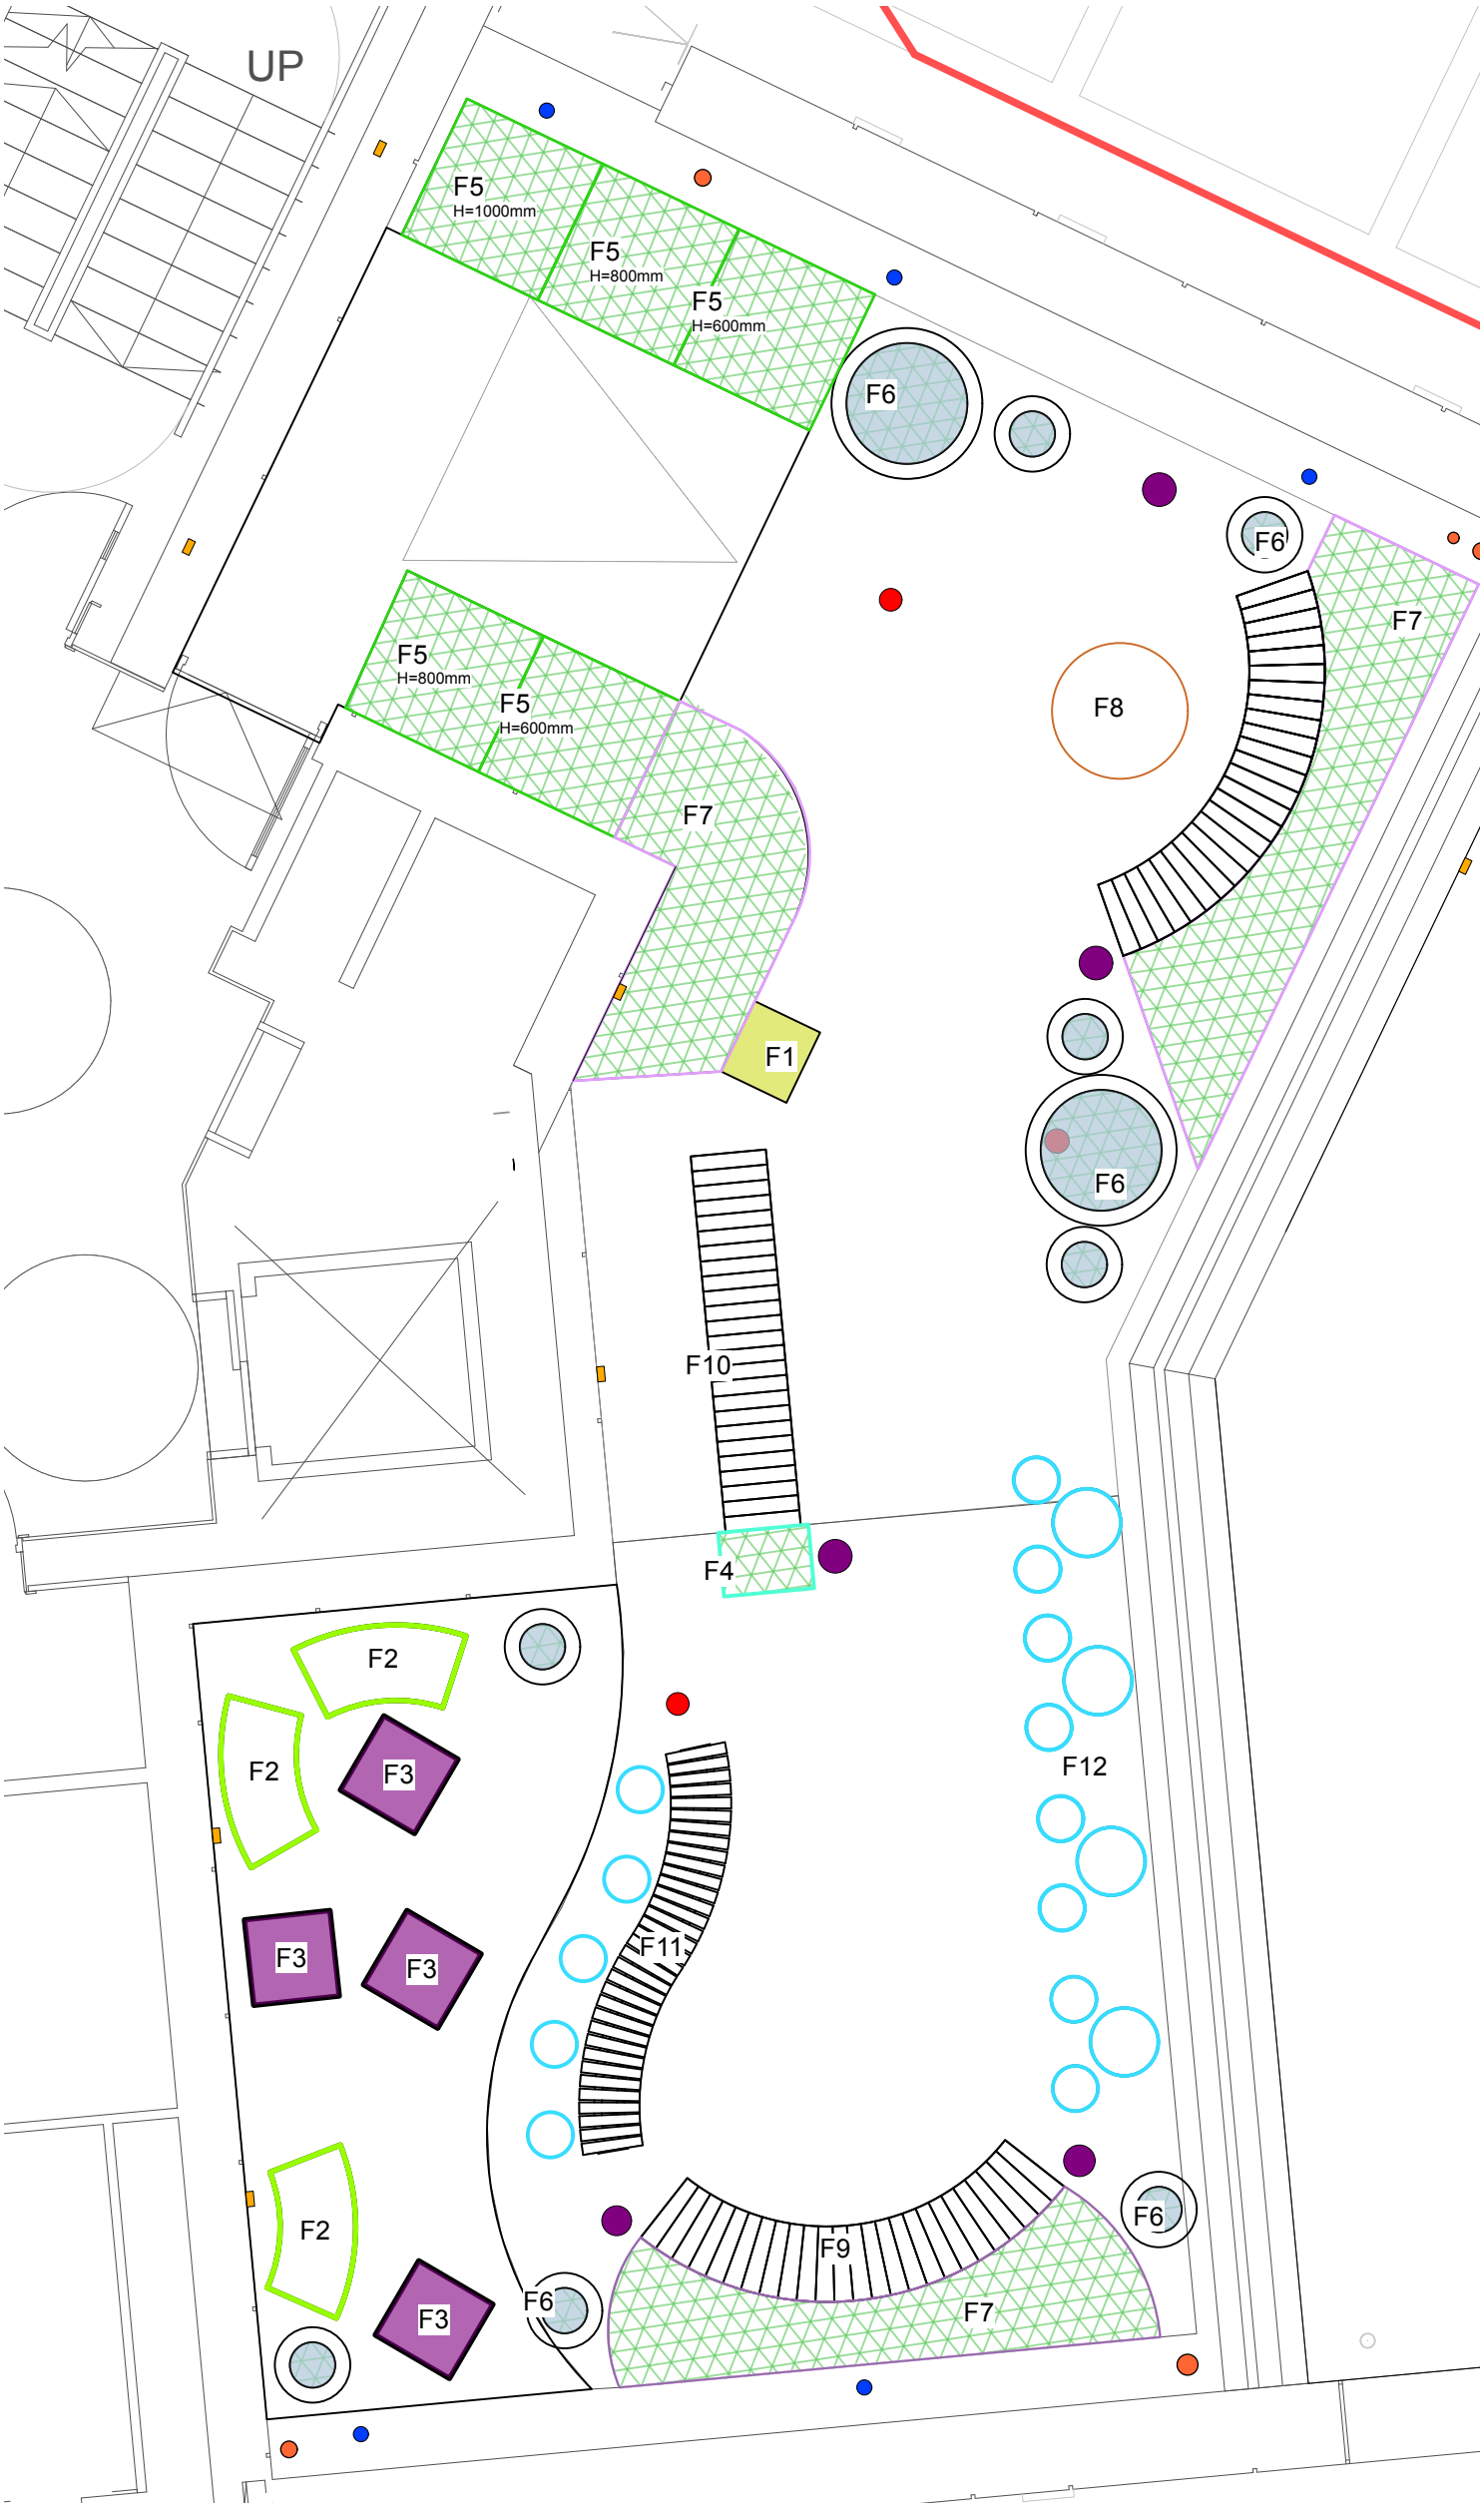


FURNITURE & PLANTERS - 26

F1 - PROPOSED LITTER/SMOKING BIN
Oblique Steel Litter Bin,
980(H)x480(W)x480(D) 112Litre capacity with an ash tray, colour RAL 9005, to be supplied by cubestreetfurniture.co.uk
Ground fixed to structural engineers and specification.

F2 - PROPOSED MODULAR SEATING
Curved modular seats 'Geomet HALO' to be composite moulding and weighted, colour RAL9016,
1143(L)x600(W)x470(H)mm to be supplied by suigenerisor

F3 - PROPOSED CUBE SEATS
Cube modular seats to be composite moulding and weighted, colour RAL9016,
570(L)x570(W)x496(H)mm,
to be supplied by suigenerisor

F4 - PROPOSED TROUGH PLANTER
Fibreglass trough planter, finish to be corten steel effect. Size 600(L)x400(W)x400mm(H) to be
supplied by TaylorMadePlanters

F5 - PROPOSED INDIVIDUAL PLANTERS
1000(W)x1000(L)x600/800/1000(H)mm
Fibreglass, gloss finish, RAL colour 9005,
to be supplied by TaylorMadePlanters

F6 - PROPOSED INDIVIDUAL ROUND PLANTERS
1000(Di)x1000(H)mm or
500(Di)x500(H)mm Fibreglass, gloss finish, RAL colour 3002/9005,
to be supplied by TaylorMadePlanters

F7 - PROPOSED BESPOKE PLANTERS
Bespoke corten steel planters, 600mm H to be supplied by cubestreetfurniture.co.uk

F8 - PROPOSED INDIVIDUAL TABLE
To be supplied by suigeneris or similar approved, to be composite moulding
900(Di) x 300(H)mm,
RAL 3002 with anchor bolt fixing to manufacturers requirements.

F9 - INTERGRATED PLANTER BENCH
Cantilever integrated benches with Iroko short slats.
Slat size: 480 x 94 x 53mm
to be supplied by cubestreetfurniture.co.uk

F10 - PROPOSED BAR
500(W)x2500(L)x1050(H)mm to be supplied by Portabar
To include sink, storage and ice bucket space. (this is a fold away product)

F11 - PROPOSED LONG BAR TABLE
Vestre VROOM Bar table fixed using anchoring with base plate, colour RAL9005.
950mm (h)

Stainless steel bar stools by Benchmark Street Furniture (Centerline CL091.2 bar stools) , 550mm height, with foot rest, EM fix with covering plate.

F12 - PROPOSED TABLE AND BAR STOOL
Vestre April round table fixed using anchored base plate. Hot-dip galvanised and powder-coateed steel, colour RAL9005.
1000mm (h)

Stainless steel bar stools by Benchmark Street Furniture (Centerline CL091.2 bar stools) , 730mm height, with foot rest, EM fix with covering plate.

LIGHTING TYPE 1
Product: 18W Ansell Wolf External Wall Light Refer to Novo Plans

LIGHTING TYPE 2
Product: Ansell Taurus external 1000mm high bollard. Refer to Novo Plans

EXTERNAL COORDINATION

SVP POPUP
- Location only - Refer to NOVO, Mechanical Services above ground drainage layout plans, P2152-NOV-XX-22-D-R-M-5201, P2152-NOV-XX-24-D-R-M-5201, P2152-NOV-XX-26-D-R-M-5201 Revs C04 for further details

DAVIT ARM
- Location shown indicatively refer to architects drawings

DRAINAGE OUTLETS
- Location only - Refer to NOVO, Mechanical Services above ground drainage layout plans, P2152-NOV-XX-22-D-R-M-5201, P2152-NOV-XX-24-D-R-M-5201, P2152-NOV-XX-26-D-R-M-5201 Revs C04 for further details

Revision	Date	Description	Drawn	Approved
S5-C05	02.04.26	Lighting update to match novo drawing and setting out	AL	NW
S5-C04	19.03.26	RAL colour amends following client sign off	AL	NW
S5-C03	28.01.26	Layout Amendment to archs comments	AL	NW
S5-C02	22.07.25	Layout Amendment to archs comments	AL	NW
S5-C01	28-03-25	Layout Amendment	NW	NW
S5-P01	13-12-24	first issue	TG	NW

CLIENT Domis

PROJECT Fusion

DRAWING TITLE Level 26 - Furniture + Planters

DATE	SCALE
22.07.2025	1:50
DRAWN	**SIZE**
AL	A3
APPROVED	**WORKSTAGE**
NW	Construction

DRAWING NUMBER 1186-WRI-XX-XX-DR-L-0009 | SUITABILITY S5 | REVISION C05

WRIGHT LANDSCAPES LIMITED
E: info@wrightlandscapes.co.uk
W: www.wrightlandscapes.co.uk
T: 01244 541959

HEAD OFFICE
Pickmere Lane, Pickmere, Knutsford, WA16 0JL

No dimensions are to be scaled from this drawing. All dimensions are to be checked on site.
Area measurements for indicative purposes only.

This drawing is the property of Wright Landscapes Limited. No part of the drawing may be reproduced in any manner without permission from Wright Landscape.

All Wright Landscapes drawings to read in conjuction with architectual / engineers plans & details.

© Wright Landscapes Limited