

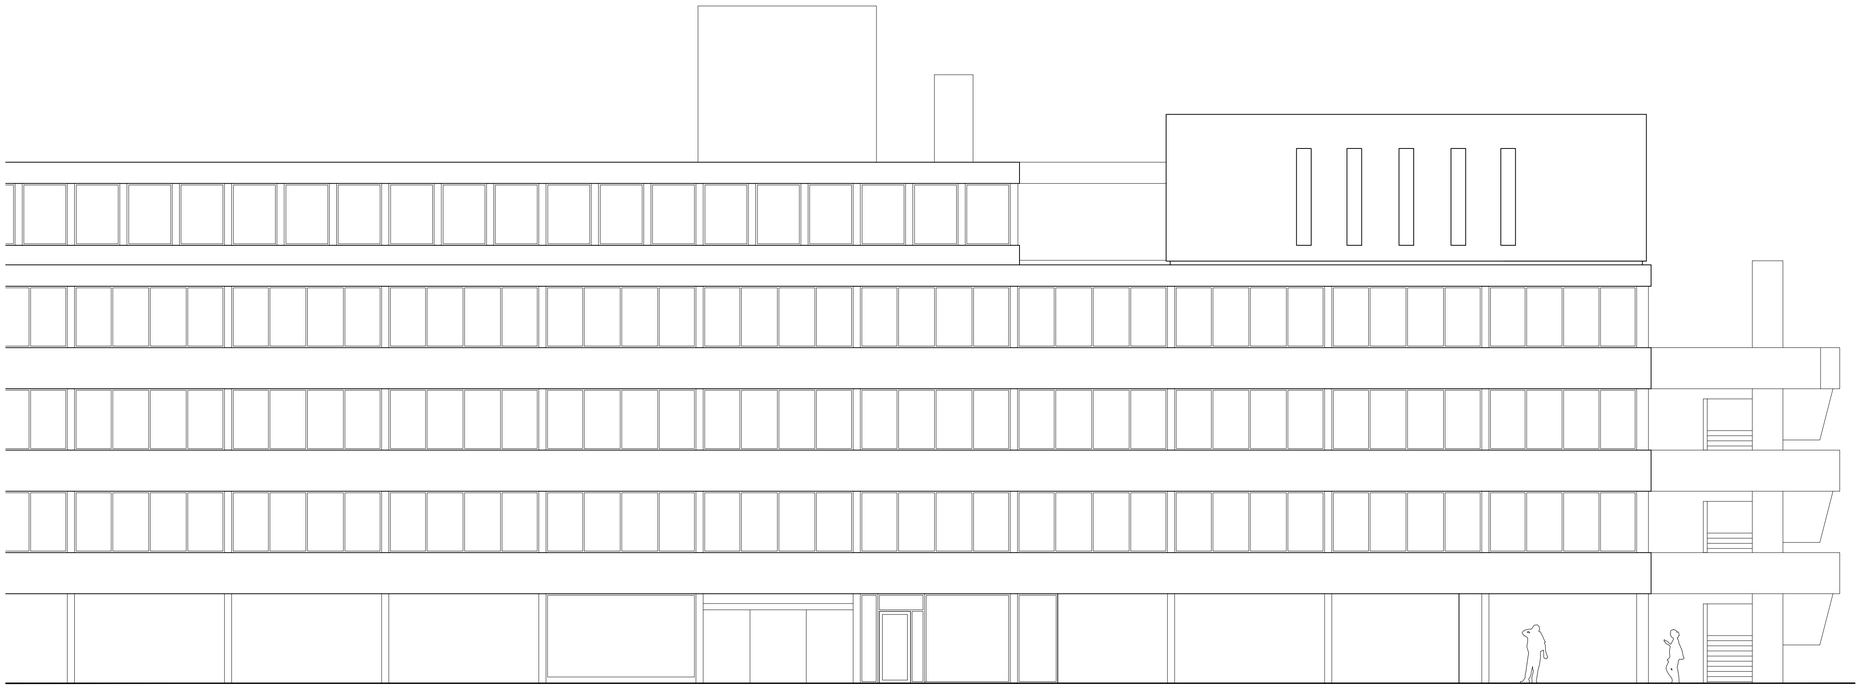


EX. FRONT ELEVATION (SOUTH ENTRANCE)
1:100

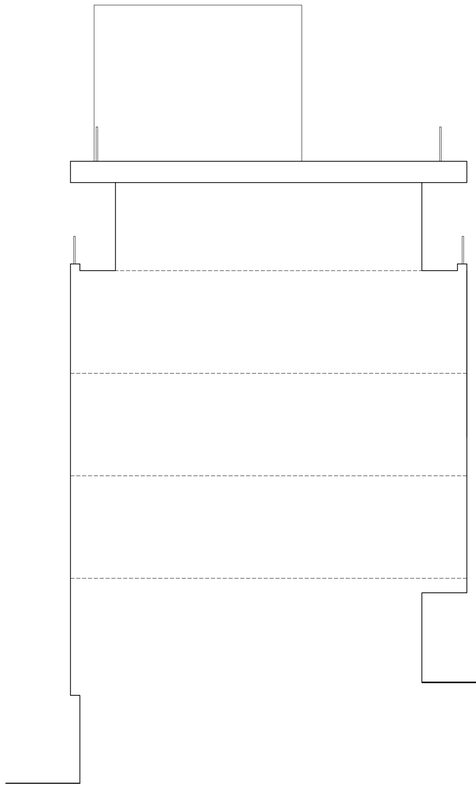

EX. SIDE ELEVATION (WEST)
1:100

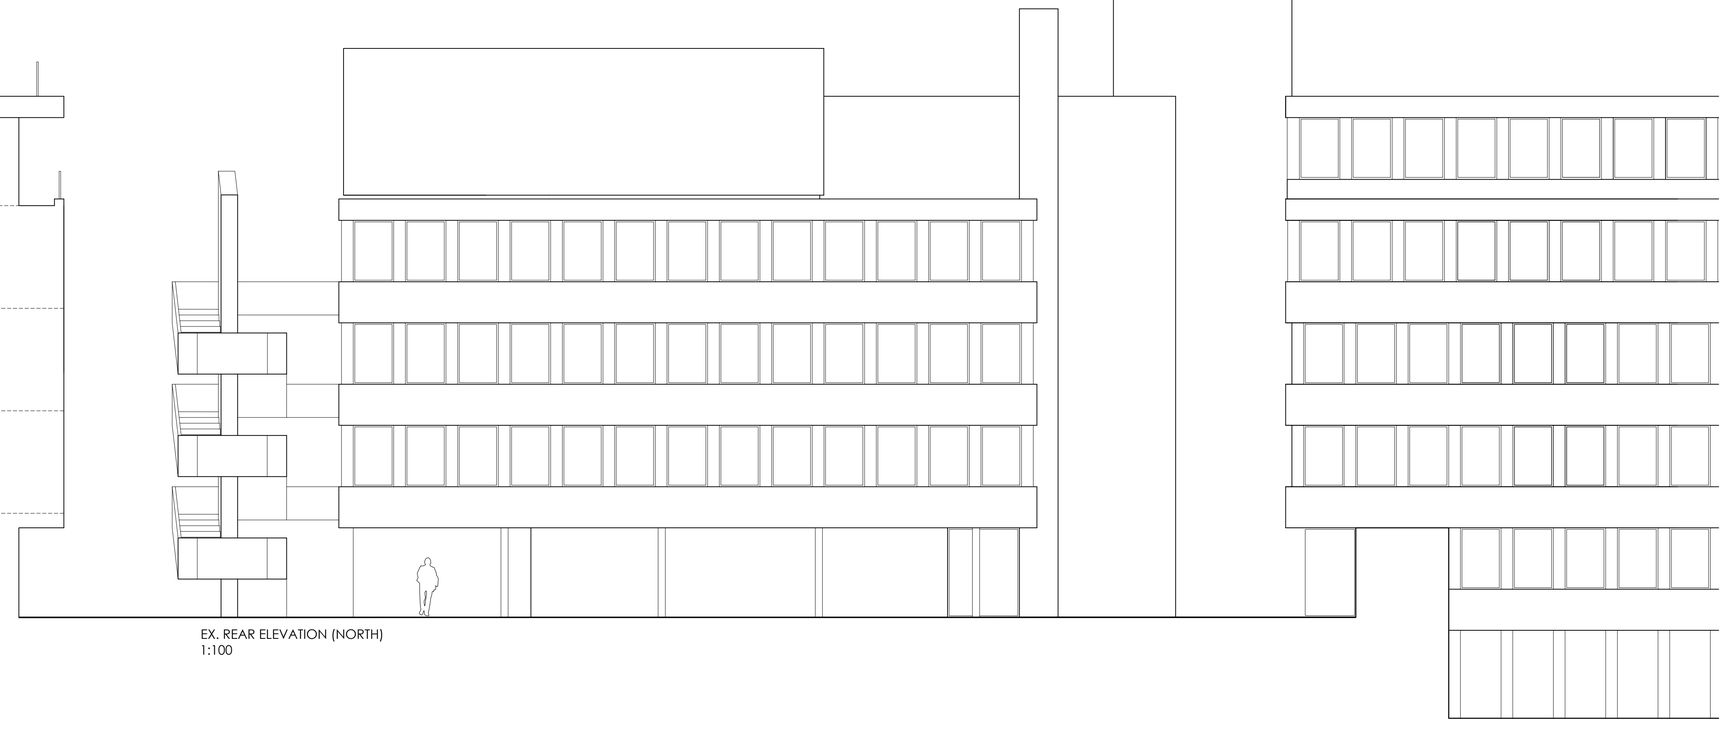

EX. REAR ELEVATION (NORTH)
1:100

NOTES

1. DO NOT SCALE FROM THIS DRAWING.
2. ALL MEASUREMENTS ARE IN MILLIMETERS UNLESS STATED OTHERWISE.
3. THIS DRAWING IS TO BE READ IN CONJUNCTION WITH THE SPECIFICATION AND ALL RELEVANT ARCHITECTURAL, ELECTRICAL, MECHANICAL AND STRUCTURAL DRAWINGS.
4. © UNIVERSITY OF MANCHESTER. THIS DRAWING MUST NOT BE REPRODUCED WITHOUT PERMISSION.
5. DIRECTORATE OF ESTATES AND FACILITIES TO BE NOTIFIED OF ANY DISCREPANCIES.

Rev	Description	Date	By	Chk'd	Auth
A	stairs omitted, rooftop plan moved.	5.6.26	GF		

MANCHESTER 1824
The University of Manchester
Directorate of Estates and Facilities
Beyer Building
The University of Manchester
Oxford Road
Manchester
M13 9PL

Drawing Status
PLANNING

Project
DIGITAL EDITING SUITES -
PROPOSED ROOFTOP PLANT

Building Name
SAM ALEX

Building No.
028AA

Site Name
OXFORD ROAD

Sub Site Name

Drawing Title.
EXISTING ELEVATIONS.

PM	Drawn	Checked	Authorised
	GF		

Scale @A1	Date	Date	Date
1:100	7.4.26		

Drawing No.
A002

Revision
A