Scale: 1/50

0 1 2 5m


CALDERPEEL.COM

© CALDERPEEL ARCHITECTS LTD


NOTE: DO NOT SCALE FROM THIS DRAWING

REV	DESCRIPTION	DATE	DRAWN
A	MATERIALS SHOWN	10.06.26	CP

NOTE: PLANNING STAGE INFORMATION ONLY, NOT INTENDED FOR CONSTRUCTION PURPOSES. DETAIL DESIGN BY SPECIALIST.

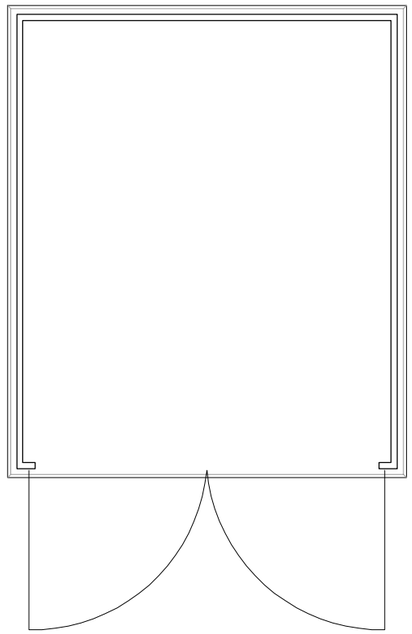


PROPOSED FLOOR PLAN

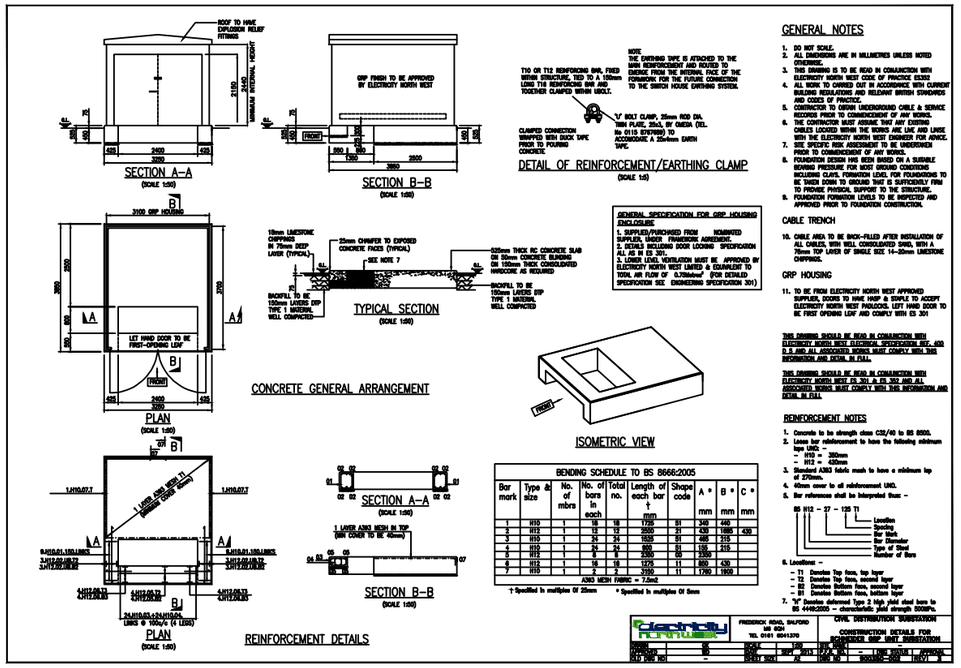


TECHNICAL PROPOSALS FROM ENW - SUPPLIER FOR SUB STATION




EXAMPLE OF TYPICAL GRP HOUSING, SHOWING GRP BRICK FINISH TO ELEVATIONS AND DARK GREY FINISH TO DOORS AND ROOF

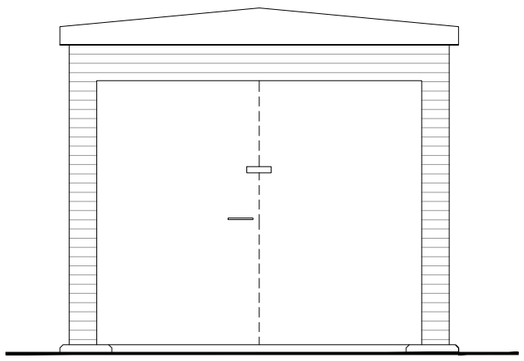


PROPOSED FRONT ELEVATION

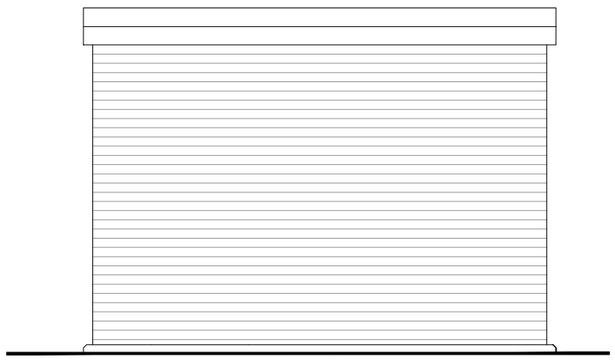

PROPOSED SIDE (L) ELEVATION

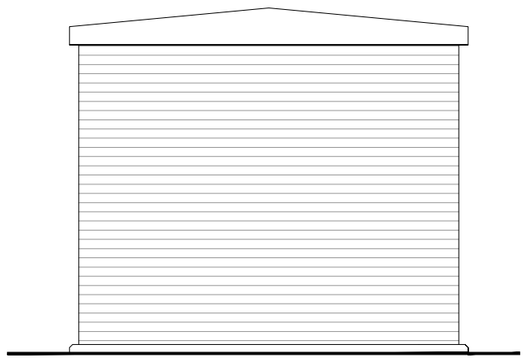

PROPOSED REAR ELEVATION

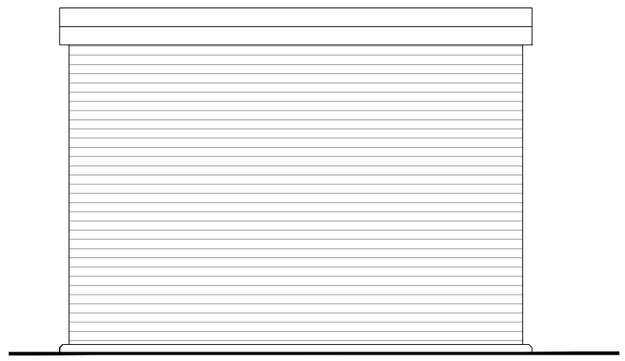

PROPOSED SIDE (R) ELEVATION

CHESHIRE
Suite 6F-B
Station House
Stamford New Road
Altrincham
WA14 1EP
0161 929 7622

SHEFFIELD
Acero
1 Concourse Way
Sheffield
S1 2BJ
0114 212 9035

ELSA ROAD, FORMER LEVENSHULME CRICKET CLUB

SOUTHWAY HOUSING TRUST

Substation Plans and Elevations
DWG: 23118 (PL) 270 A
DATE: 05.06.26
SCALE: 1:50 @ A3 DRAWN: JK

CALDERPEEL ARCHITECTS