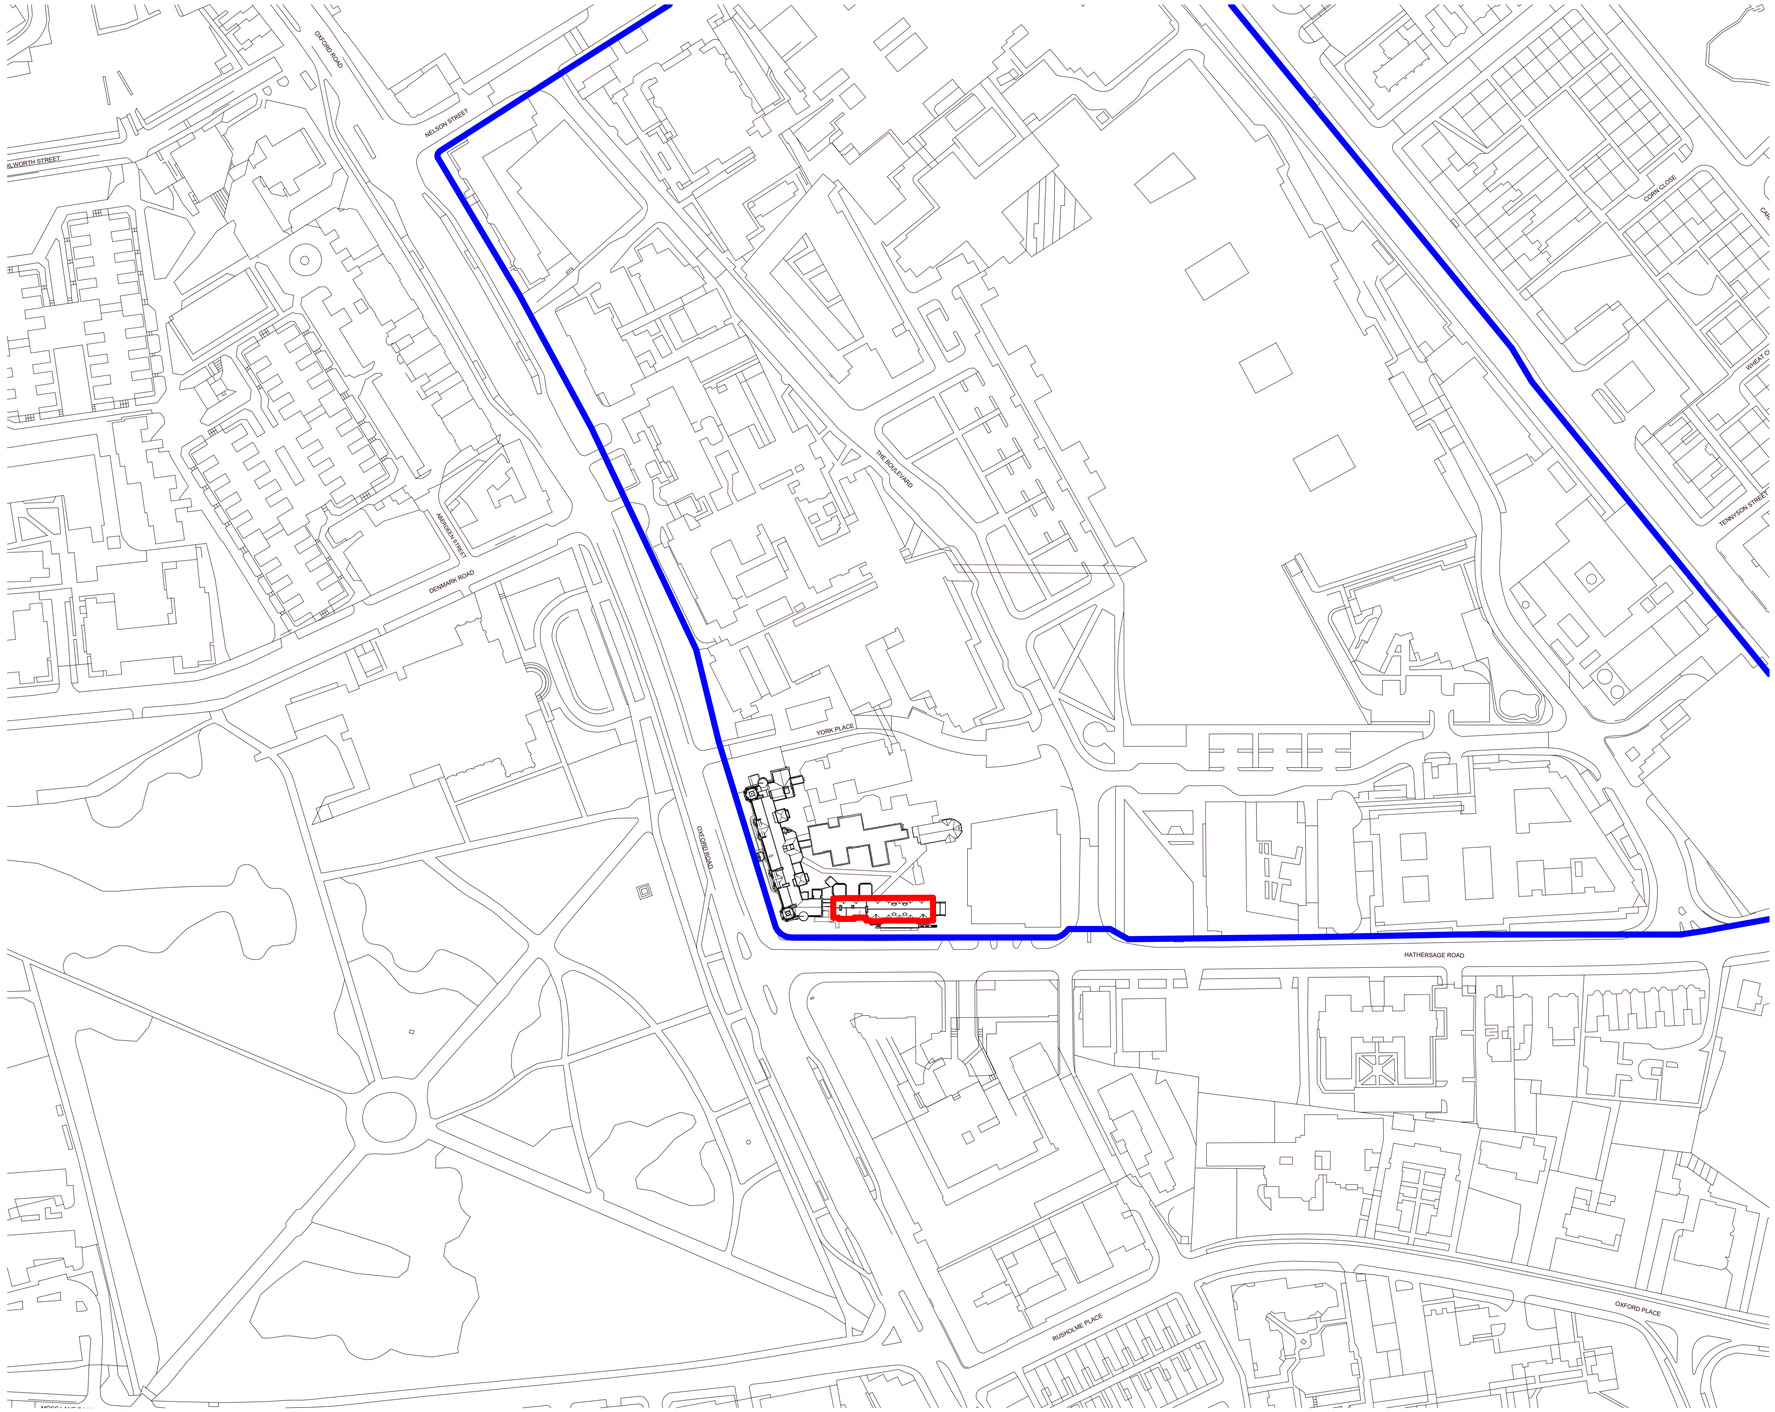


1 SIte Location Plan
1 : 1250

SITE PLAN KEY

Site Boundary Line

Land Ownership Boundary Line

A1

© COPYRIGHT
The copyright in this drawing is vested in Sheppard Robson and no license or assignment of any kind has been, or is, granted to any third party whether by provision of copies or originals or otherwise unless agreed in writing.

DO NOT SCALE FROM THIS DRAWING
The contractor shall check and verify all dimensions on site and report any discrepancies in writing to Sheppard Robson before proceeding work

FOR ELECTRONIC DATA ISSUE
Electronic Data / drawings are issued as "read only" and should not be interrogated for measurement. All dimensions and levels should read, only from those values stated in text on the drawing.

NOTES

Existing information missing from parts of building due to lack of survey information.

REVISIONS

REV.	DATE	AMENDMENT
P01	27/05/2026	Asbestos Removal Drawings

KEYPLAN

CLIENT
Manchester NHS Foundation Trust

SHEPPARD ROBSON

77 Parkway Camden Town London NW1 7PU
T: +44 (0)20 7504 1700 E: enquiries@sheppardrobson.com

PROJECT
Old St Mary's Hospital

SCALE@A1	DATE	ORIGINATOR	CHECKED	AUTHORISED
As indicated	27/05/2026	CD	RW	AS

DESCRIPTION
Site Location plan

STAGE
Stage 2

STATUS	PURPOSE FOR ISSUE	SR NO.
S1	For Information	10236

DRAWING NO.	REV.
10236-SRA-ZZ-00-DR-A-00000	P01