
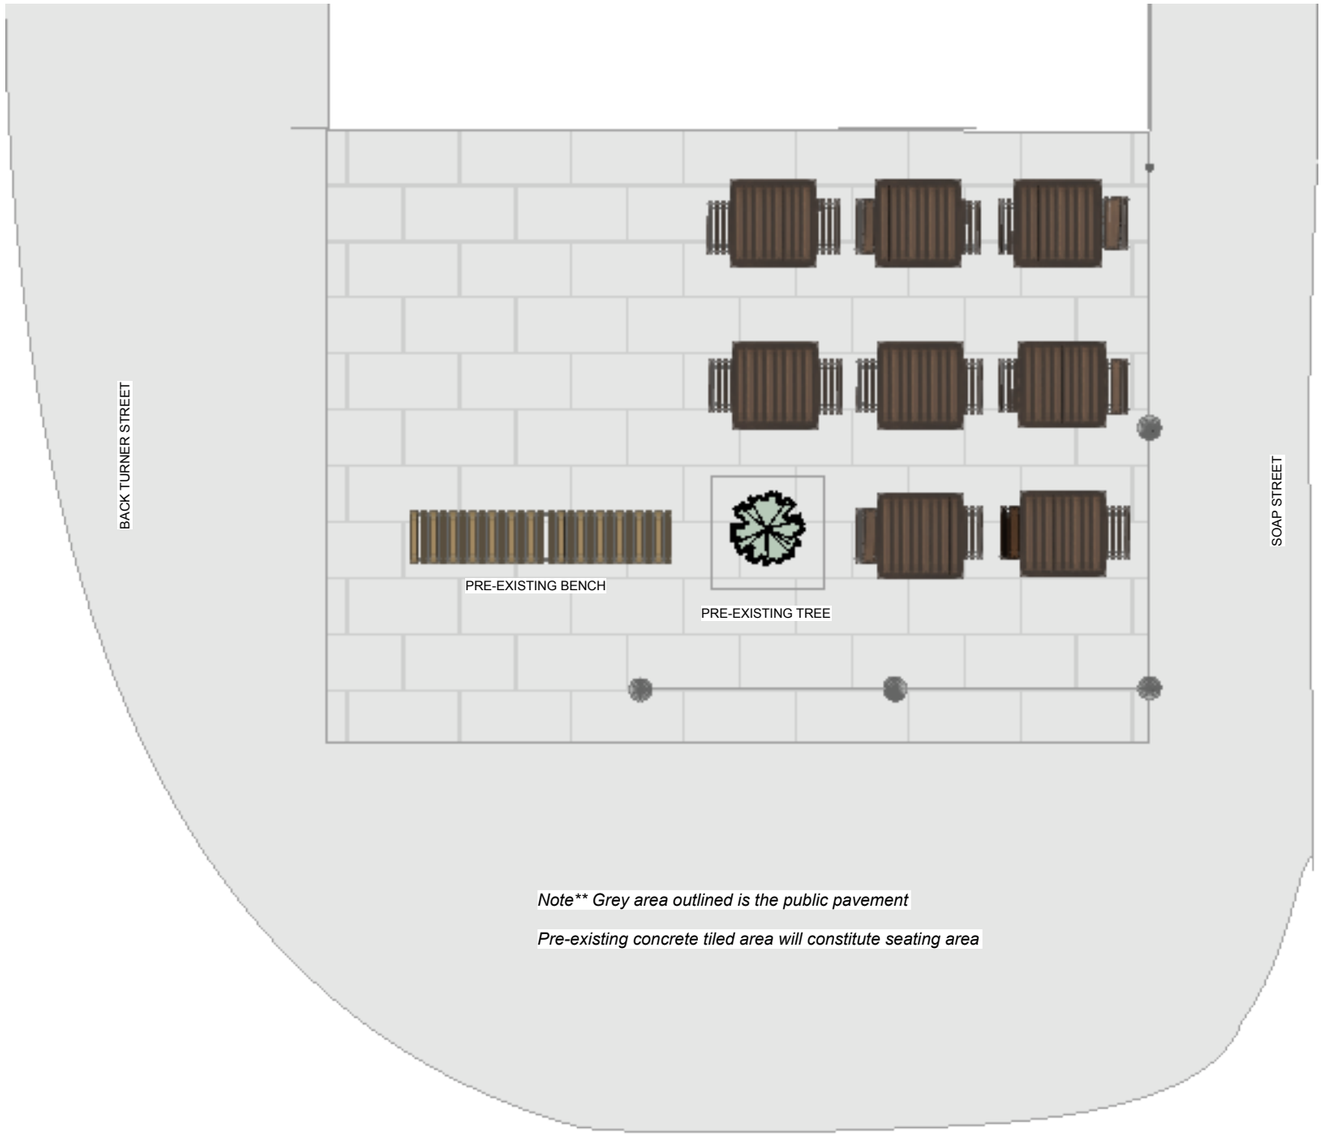


*Note** Grey area outlined is the public pavement*

Pre-existing concrete tiled area will constitute seating area


HIGHSTREET

5 AERIAL VIEW OUTDOOR FLOOR PLAN
Scale: 1:50

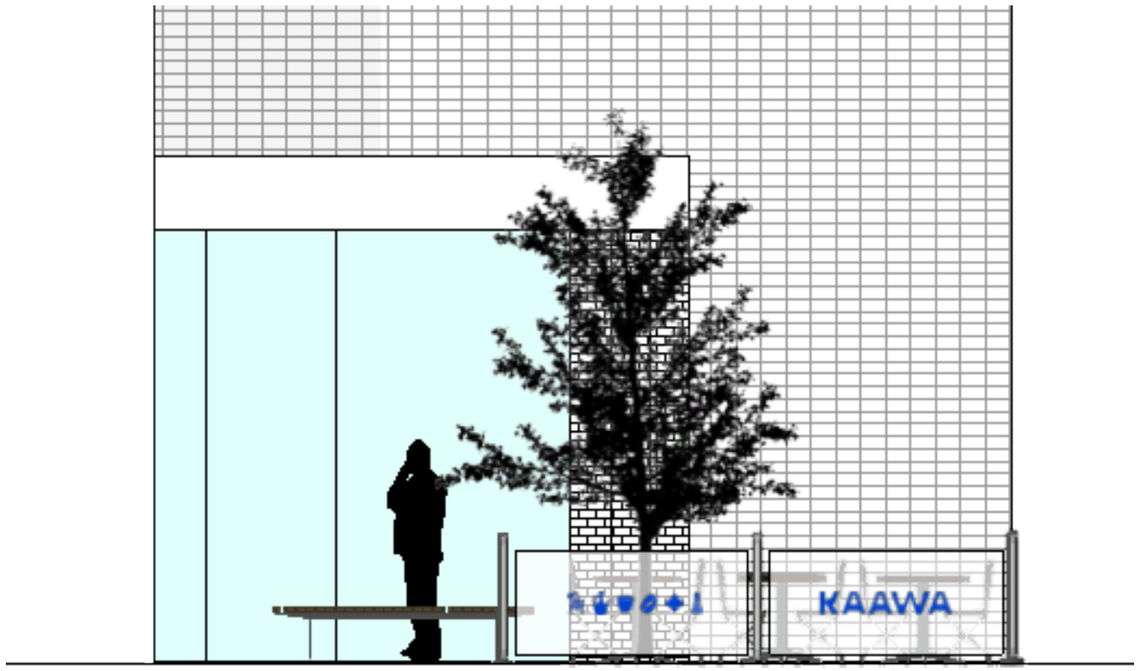

HIGH STREET


1 FRONT ELEVATION
Scale: 1:50

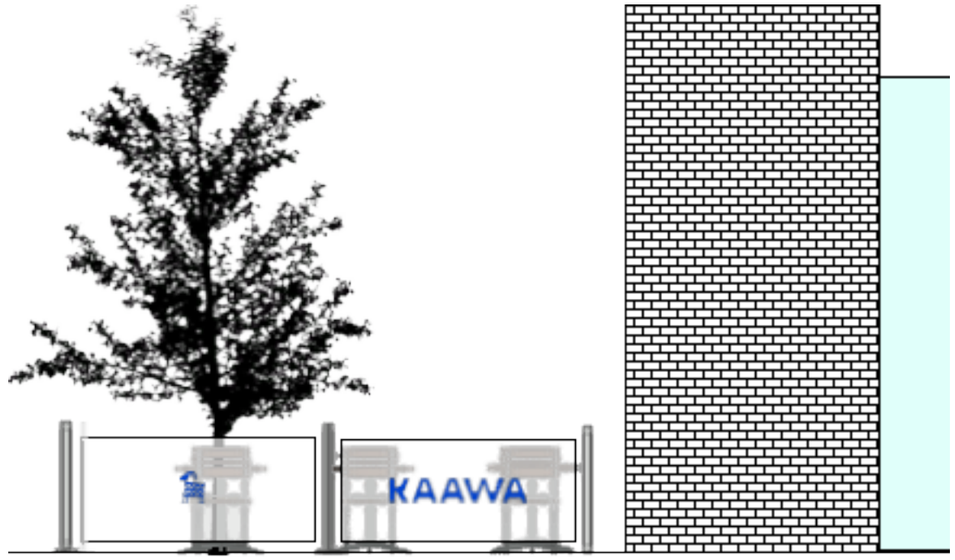

SOAP STREET

2 SIDE ELEVATION
Scale: 1:50

This Drawing is the property of KAAWA LIMITED. and must not be copied or otherwise reproduced. All measurements must be checked on site before commencement of works. No dimensions are to be scaled from this drawing.

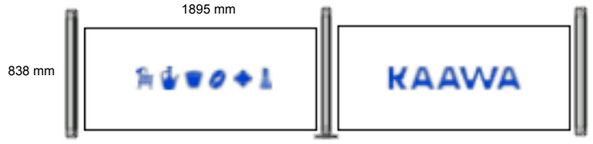

DRAWING TITLE:

KAAWA OUTDOOR SEATING PLANS

.

DRAWN BY:

ANA

SCALE:

1:50

DATE:

08/05/2026

Branding details TBC
All barriers / chairs / tables to be demounted, to be taken in each evening