
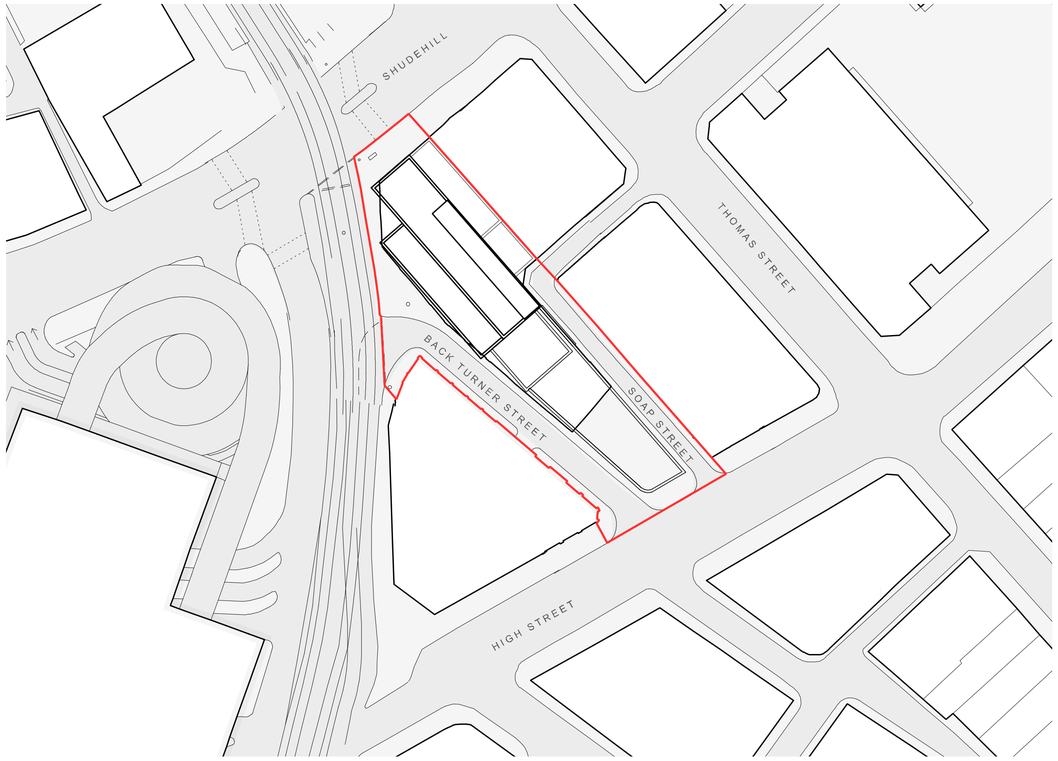


1 SITE LOCATION
Scale: 1:500

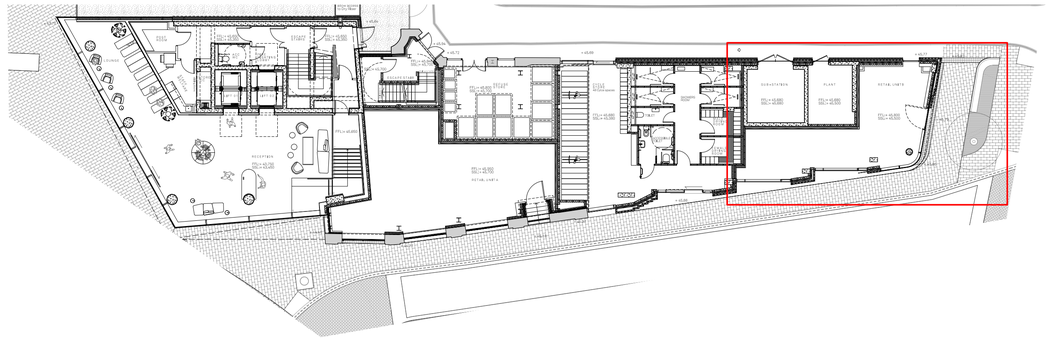

2 SITE PLAN
Scale: 1:200

GENERAL NOTES:
THIS WORK IS THE INTELLECTUAL PROPERTY OF YOUTH AND MAY NOT BE REPRODUCED, COPIED OR REPLICATED, IN ANY FORM, WITHOUT THE WRITTEN PERMISSION, OR CONSENT.
ALL DIMENSIONS ARE INDICATIVE AND TO BE VERIFIED ON SITE BY THE SELECTED CONTRACTOR - YOUTH CANNOT BE HELD LIABLE FOR ANY INACCURACIES.
SPECIFIED MATERIALS AND EQUIPMENT, ARE TO BE INSTALLED TO MANUFACTURERS REQUIREMENTS. PRIOR TO ANY INSTALLATION, THE CONTRACTOR IS REQUIRED TO LIASE WITH THE MANUFACTURER, ON RECOMMENDED CONSTRUCTION METHODS.
CONTRACTORS TO PROVIDE DRAWINGS FOR SIGN OFF.
DRAWINGS TO BE READ IN CONJUNCTION WITH YOUTH ASSOCIATED SCHEDULES OR REFERENCES.

WWW.YOUTH.STUDIO
+44 (0) 161 7060 487
51 HILTON STREET, MANCHESTER, M1 2EF

NO.	DATE	ISSUE NOTES
P01	03/06/2025	TENDER ISSUE
P02	05/09/2025	ISSUED FOR PLANNING

YOUTH

PROJECT ID: 310
PROJECT TITLE: KAAWA
NORTHERN QUARTER

CLIENT: KAAWA
ARCHITECT / PROJECT MANAGER:
DATE DRAWN:

DRAWN BY: AH
APPROVED BY: OC
SCALE: VARIES@A1

DRAWING TITLE: SITE PLAN
ISSUE: P02
DRAWING NO: 310-YOU-XX-00-DR-I-0001