
REV	DATE	COMMENTS
A	19.05.26	AIR CURTAIN RETAINED, AC UNIT AND CEILING WORKS NOTE ADDDED, HOARDING NOTE REPLACED WITH WINDOW VINYL, DUCTING RETAINED

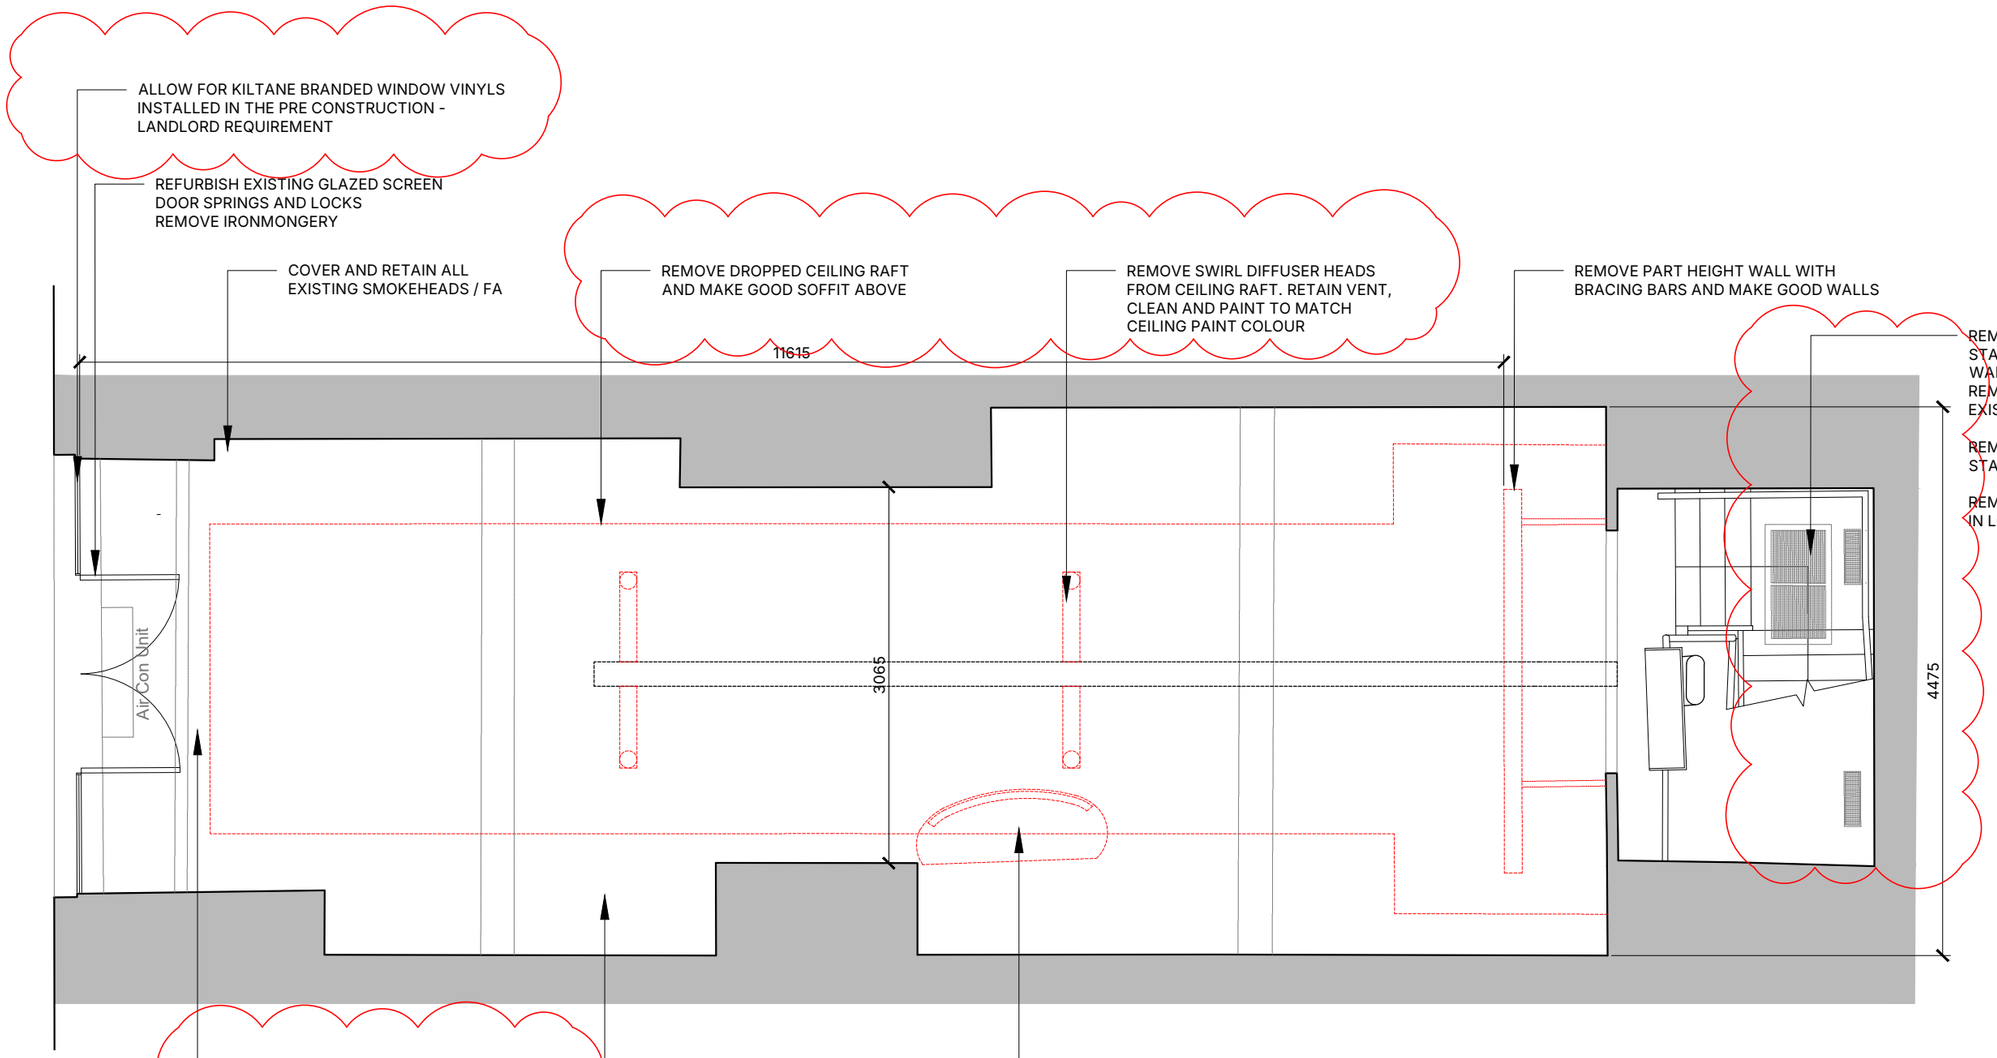

01 EXISTING + DOWNTAKINGS GROUND FLOOR PLAN
1:50 @ A3

GENERAL ARRANGEMENT

CLIENT
KILTANE

PROJECT
4 MARKET STREET
MANCHESTER

DRAWING TITLE
EXISTING GA PLAN + DOWNTAKINGS

DRAWING NUMBER
2602(00)01

REVISION
A

DATE
21/04/2026

SCALE + SHEET SIZE
1:50 @ A3

This drawing is to be read in conjunction with standard details and specifications. All works to comply with current building regulations. This drawing is the property of the designer all copyright is reserved. This drawing is issued on condition that it is not copied, reproduced, retained or disclosed to any unauthorised person either whole or in part. Designer to be notified of any discrepancies which occur on site immediately. Any modifications which result from said discrepancies to be approved by designer.

DO NOT SCALE FROM THIS DRAWING. ALL DIMENSIONS TO BE CHECKED ON SITE PRIOR TO CONSTRUCTION OR MANUFACTURE

Mary Ng
MARY NG
INTERIOR DESIGNER
+44 (0)7901 930 007
maryngdesign@gmail.com