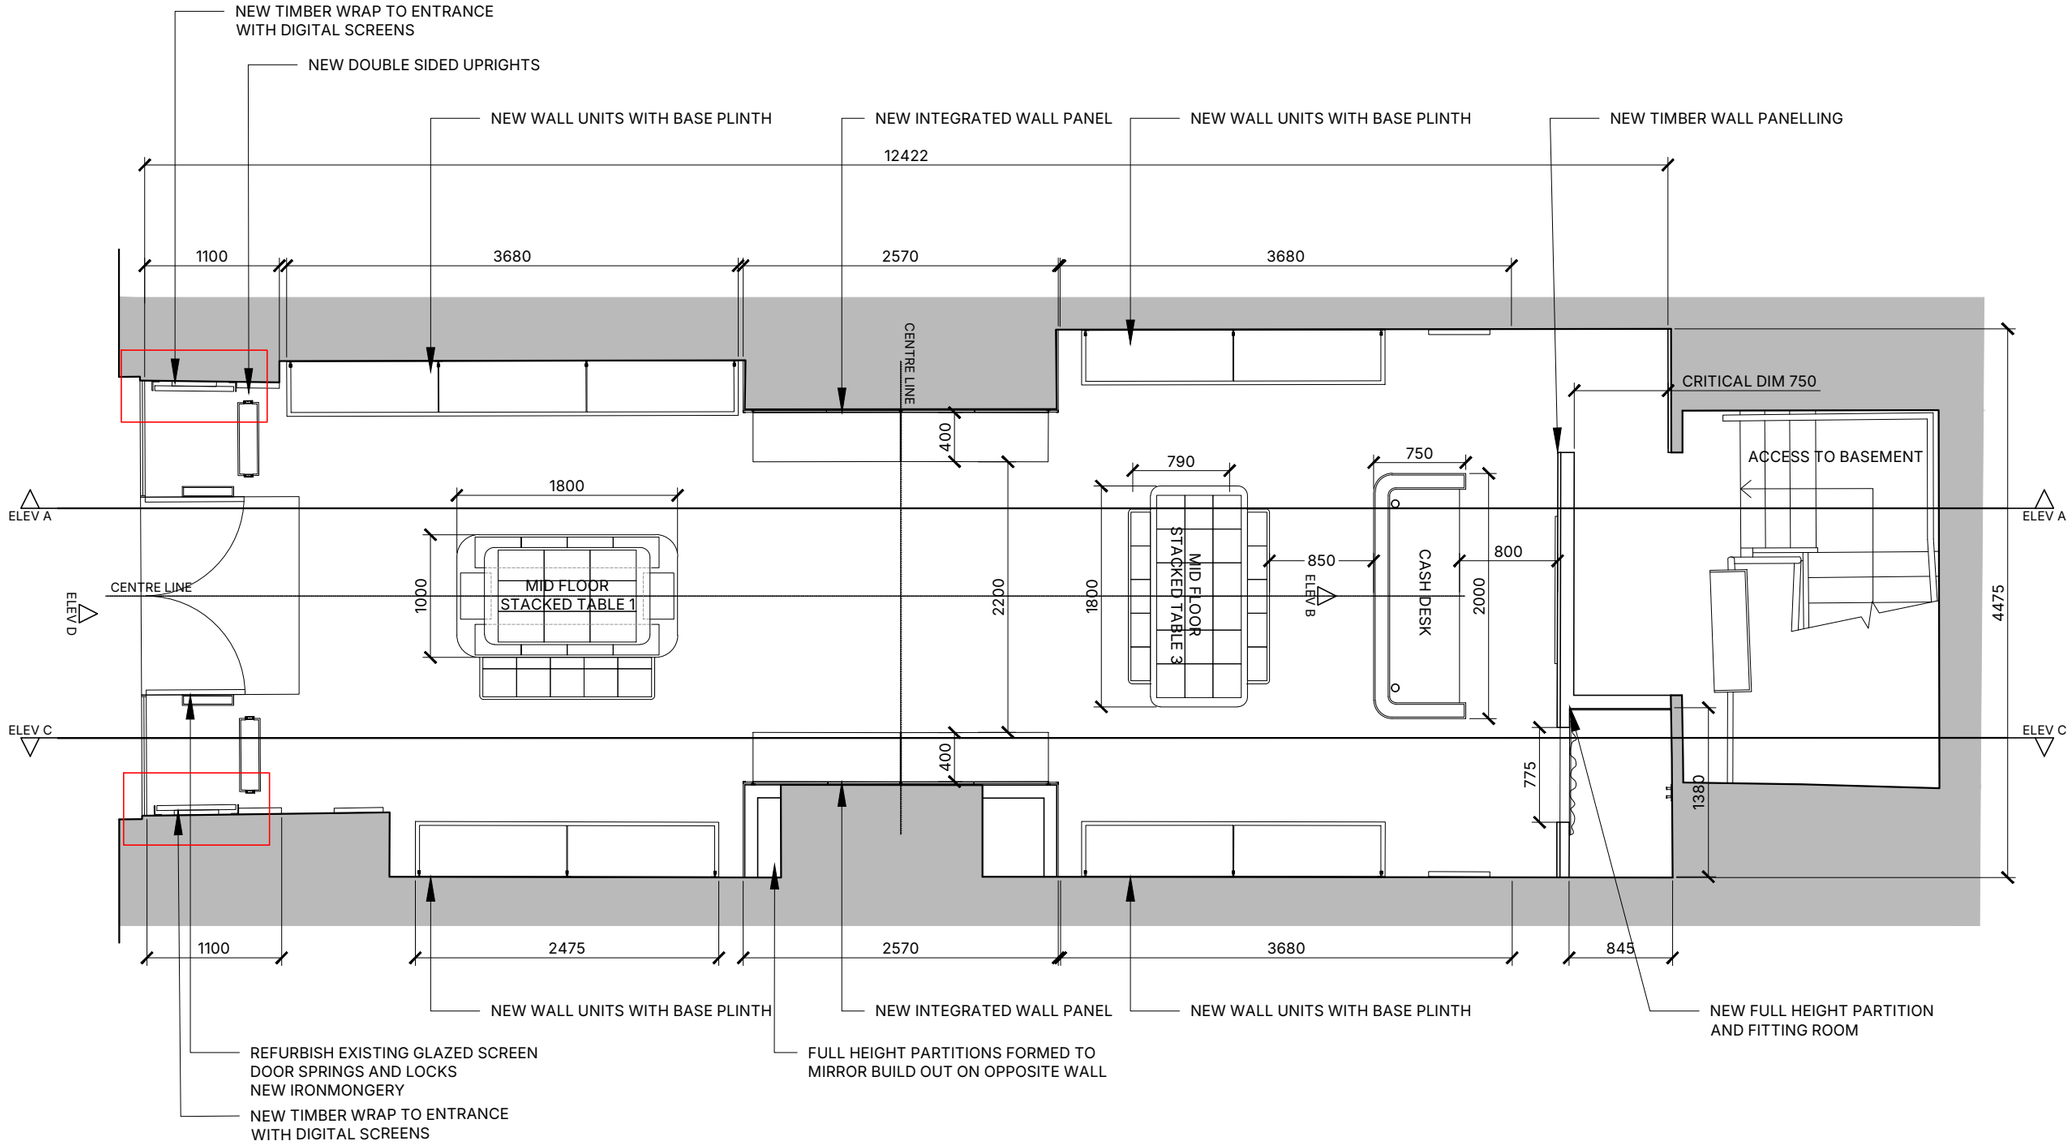


01 PROPOSED GROUND FLOOR PLAN
1:50 @ A3

REV	DATE	COMMENTS
A	07.05.26	TABLE 2 OMITTED, INTEGRATED WALL UNITS DOUBLED, WALL BAYS AT BACK REDUCED TO 2 WIDE AS PER CLIENT REQUEST
B	19.05.26	WINDOW PEERLESS UPRIGHTS REVISED AND TAG POSTS MOVED
C	12.06.26	DIGITAL SCREENS HIGHLIGHTED FOR LBC/AD CONSENT

GENERAL ARRANGEMENT

CLIENT
KILTANE

PROJECT
4 MARKET STREET
MANCHESTER

DRAWING TITLE
PROPOSED GA PLAN

DRAWING NUMBER
2602(00)03

REVISION
C

DATE
21/04/2026

SCALE + SHEET SIZE
1:50 @ A3

This drawing is to be read in conjunction with standard details and specifications. All works to comply with current building regulations. This drawing is the property of the designer all copyright is reserved. This drawing is issued on condition that it is not copied, reproduced, retained or disclosed to any unauthorised person either whole or in part. Designer to be notified of any discrepancies which occur on site immediately. Any modifications which result from said discrepancies to be approved by designer.

DO NOT SCALE FROM THIS DRAWING. ALL DIMENSIONS TO BE CHECKED ON SITE PRIOR TO CONSTRUCTION OR MANUFACTURE

Mary Ng
MARY NG
INTERIOR DESIGNER
+44 (0)7901 930 007
maryngdesign@gmail.com