
GENERAL NOTES:

CONTRACTOR TO CONFIRM ALL EXISTING STRUCTURAL FLOOR LEVELS.

FULL HEIGHT PARTITIONS ARE CONTINUOUS TO SOFFIT.

ALL PARTITIONS REQUIRE DEFLECTION HEADS AT JUNCTION WITH SOFFIT.

ALL EXPOSED PLASTERBOARD EDGES TO BE PROTECTED WITH METAL EDGE BEADS.

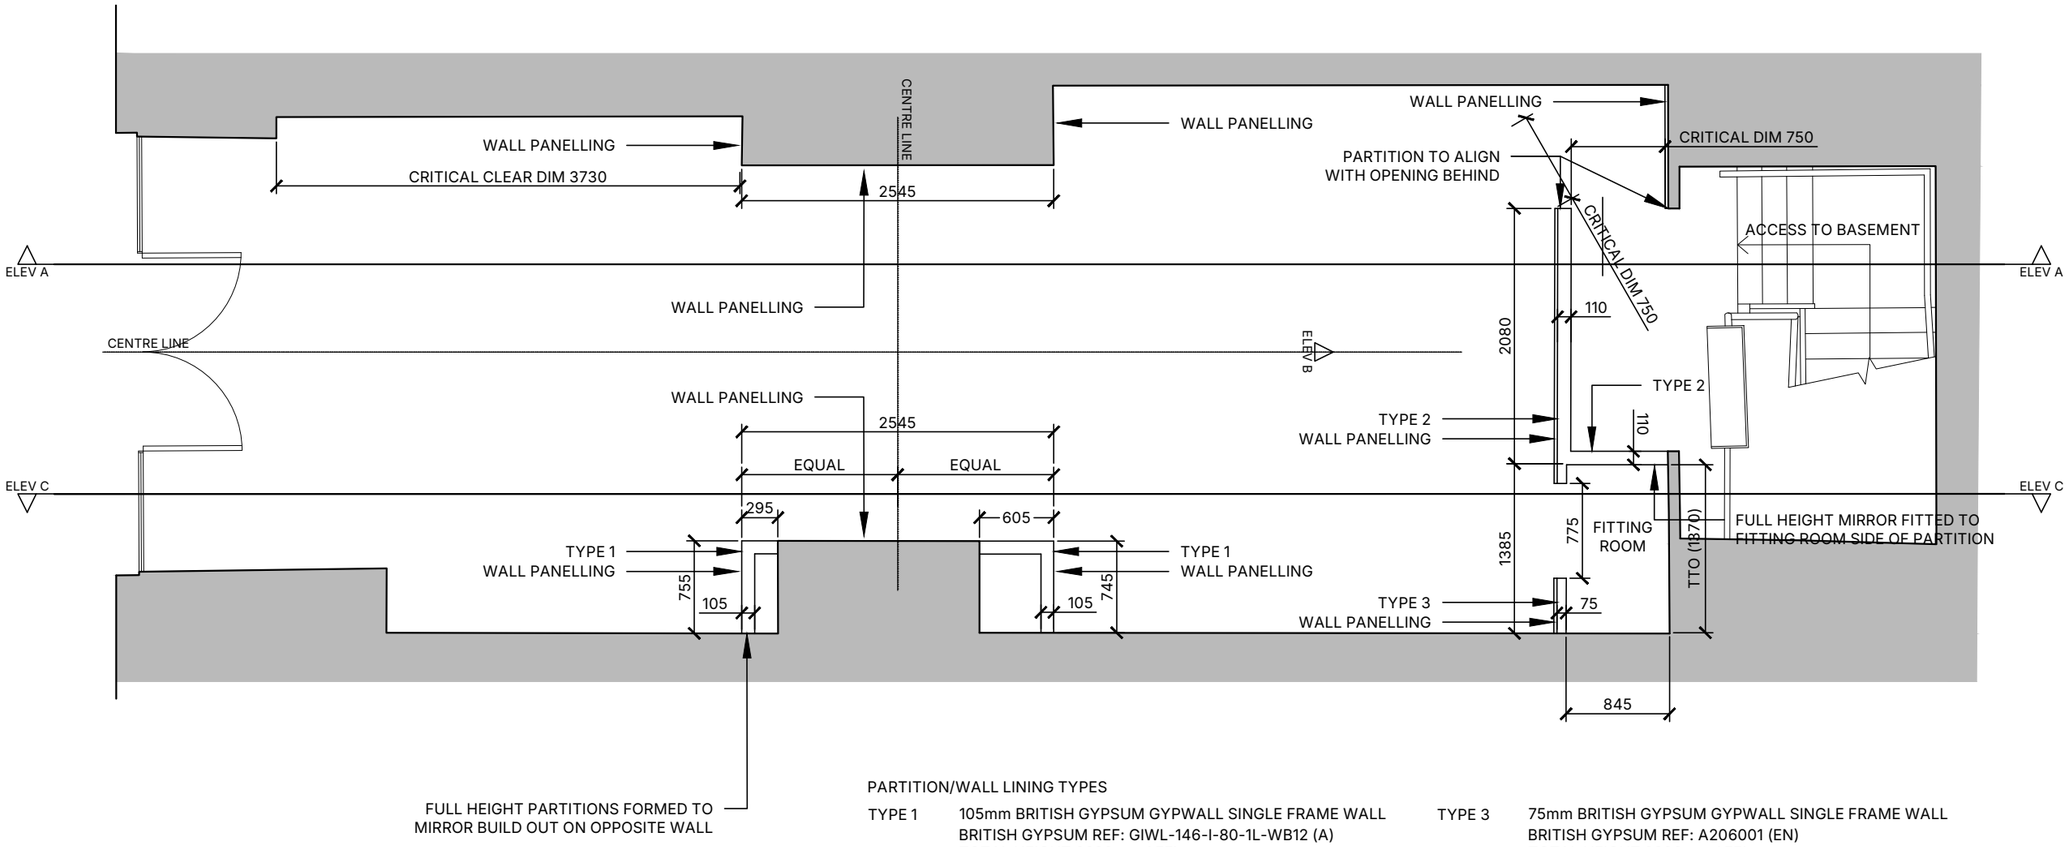

01 PROPOSED PARTITIONS SETTING OUT
GROUND FLOOR PLAN
1:50 @ A3

PARTITION/WALL LINING TYPES

TYPE 1 105mm BRITISH GYPSUM GYPWALL SINGLE FRAME WALL
BRITISH GYPSUM REF: GIWL-146-I-80-1L-WB12 (A)
TOTAL HEIGHT 3620mm AFFL
TWO LAYER OF GYPROC WALLBOARD 12.5mm TO ONE SIDE OF GYPFRAME 146 I 80 'I' STUDS AT 600mm CENTRES. FITTED TO GYPFRAME 148 FEC 50 FOLDED EDGE STANDARD FLOOR CHANNEL
SWITCH INNER WALLBOARD LAYER FOR PLYWOOD SHEETING 12mm TO 2200mm AFFL

TYPE 2 110mm BRITISH GYPSUM GYPWALL SINGLE FRAME WALL
BRITISH GYPSUM REF: A206004 (EN)
TOTAL HEIGHT 3620mm AFFL
TWO LAYERS OF GYPROC WALLBOARD 15mm EACH SIDE OF GYPFRAME 48 S 50 'C' STUDS AT 600mm CENTRES. FITTED TO GYPFRAME 50 FEC 50 FOLDED EDGE STANDARD FLOOR CHANNEL
SWITCH OUT INNER LAYER OF WALLBOARD FOR PLYWOOD SHEETING 15mm UPTO 2200mm AFFL FOR FACES TO TAKE TIMBER WALL PANELLING

TYPE 3 75mm BRITISH GYPSUM GYPWALL SINGLE FRAME WALL
BRITISH GYPSUM REF: A206001 (EN)
TOTAL HEIGHT 2200mm AFFL
ONE LAYER OF GYPROC WALLBOARD 12.5mm EACH SIDE OF GYPFRAME 48 S 50 'C' STUDS AT 600mm CENTRES. FITTED TO GYPFRAME 50 FEC 50 FOLDED EDGE STANDARD FLOOR CHANNEL
NEW OPENING FORMED 775mm WIDE X 2100mm HIGH
SWITCH OUT INNER LAYER OF WALLBOARD FOR PLYWOOD SHEETING 15mm UPTO 2200mm AFFL FOR FACES TO TAKE TIMBER WALL PANELLING

WALL PANELLING - REFER TO 2602(DET)07
FITTING ROOM DETAILS - REFER TO 2602(DET)08

GENERAL ARRANGEMENT

CLIENT
KILTANE

PROJECT
4 MARKET STREET
MANCHESTER

DRAWING TITLE
PROPOSED PARTITIONS
GROUND FLOOR PLAN

DRAWING NUMBER
2602(22)01

REVISION
/

DATE
30/04/2026

SCALE + SHEET SIZE
1:50 @ A3

This drawing is to be read in conjunction with standard details and specifications. All works to comply with current building regulations. This drawing is the property of the designer all copyright is reserved. This drawing is issued on condition that it is not copied, reproduced, retained or disclosed to any unauthorised person either whole or in part. Designer to be notified of any discrepancies which occur on site immediately. Any modifications which result from said discrepancies to be approved by designer.

DO NOT SCALE FROM THIS DRAWING. ALL DIMENSIONS TO BE CHECKED ON SITE PRIOR TO CONSTRUCTION OR MANUFACTURE

Mary Ng
MARY NG
INTERIOR DESIGNER
+44 (0)7901 930 007
maryngdesign@gmail.com