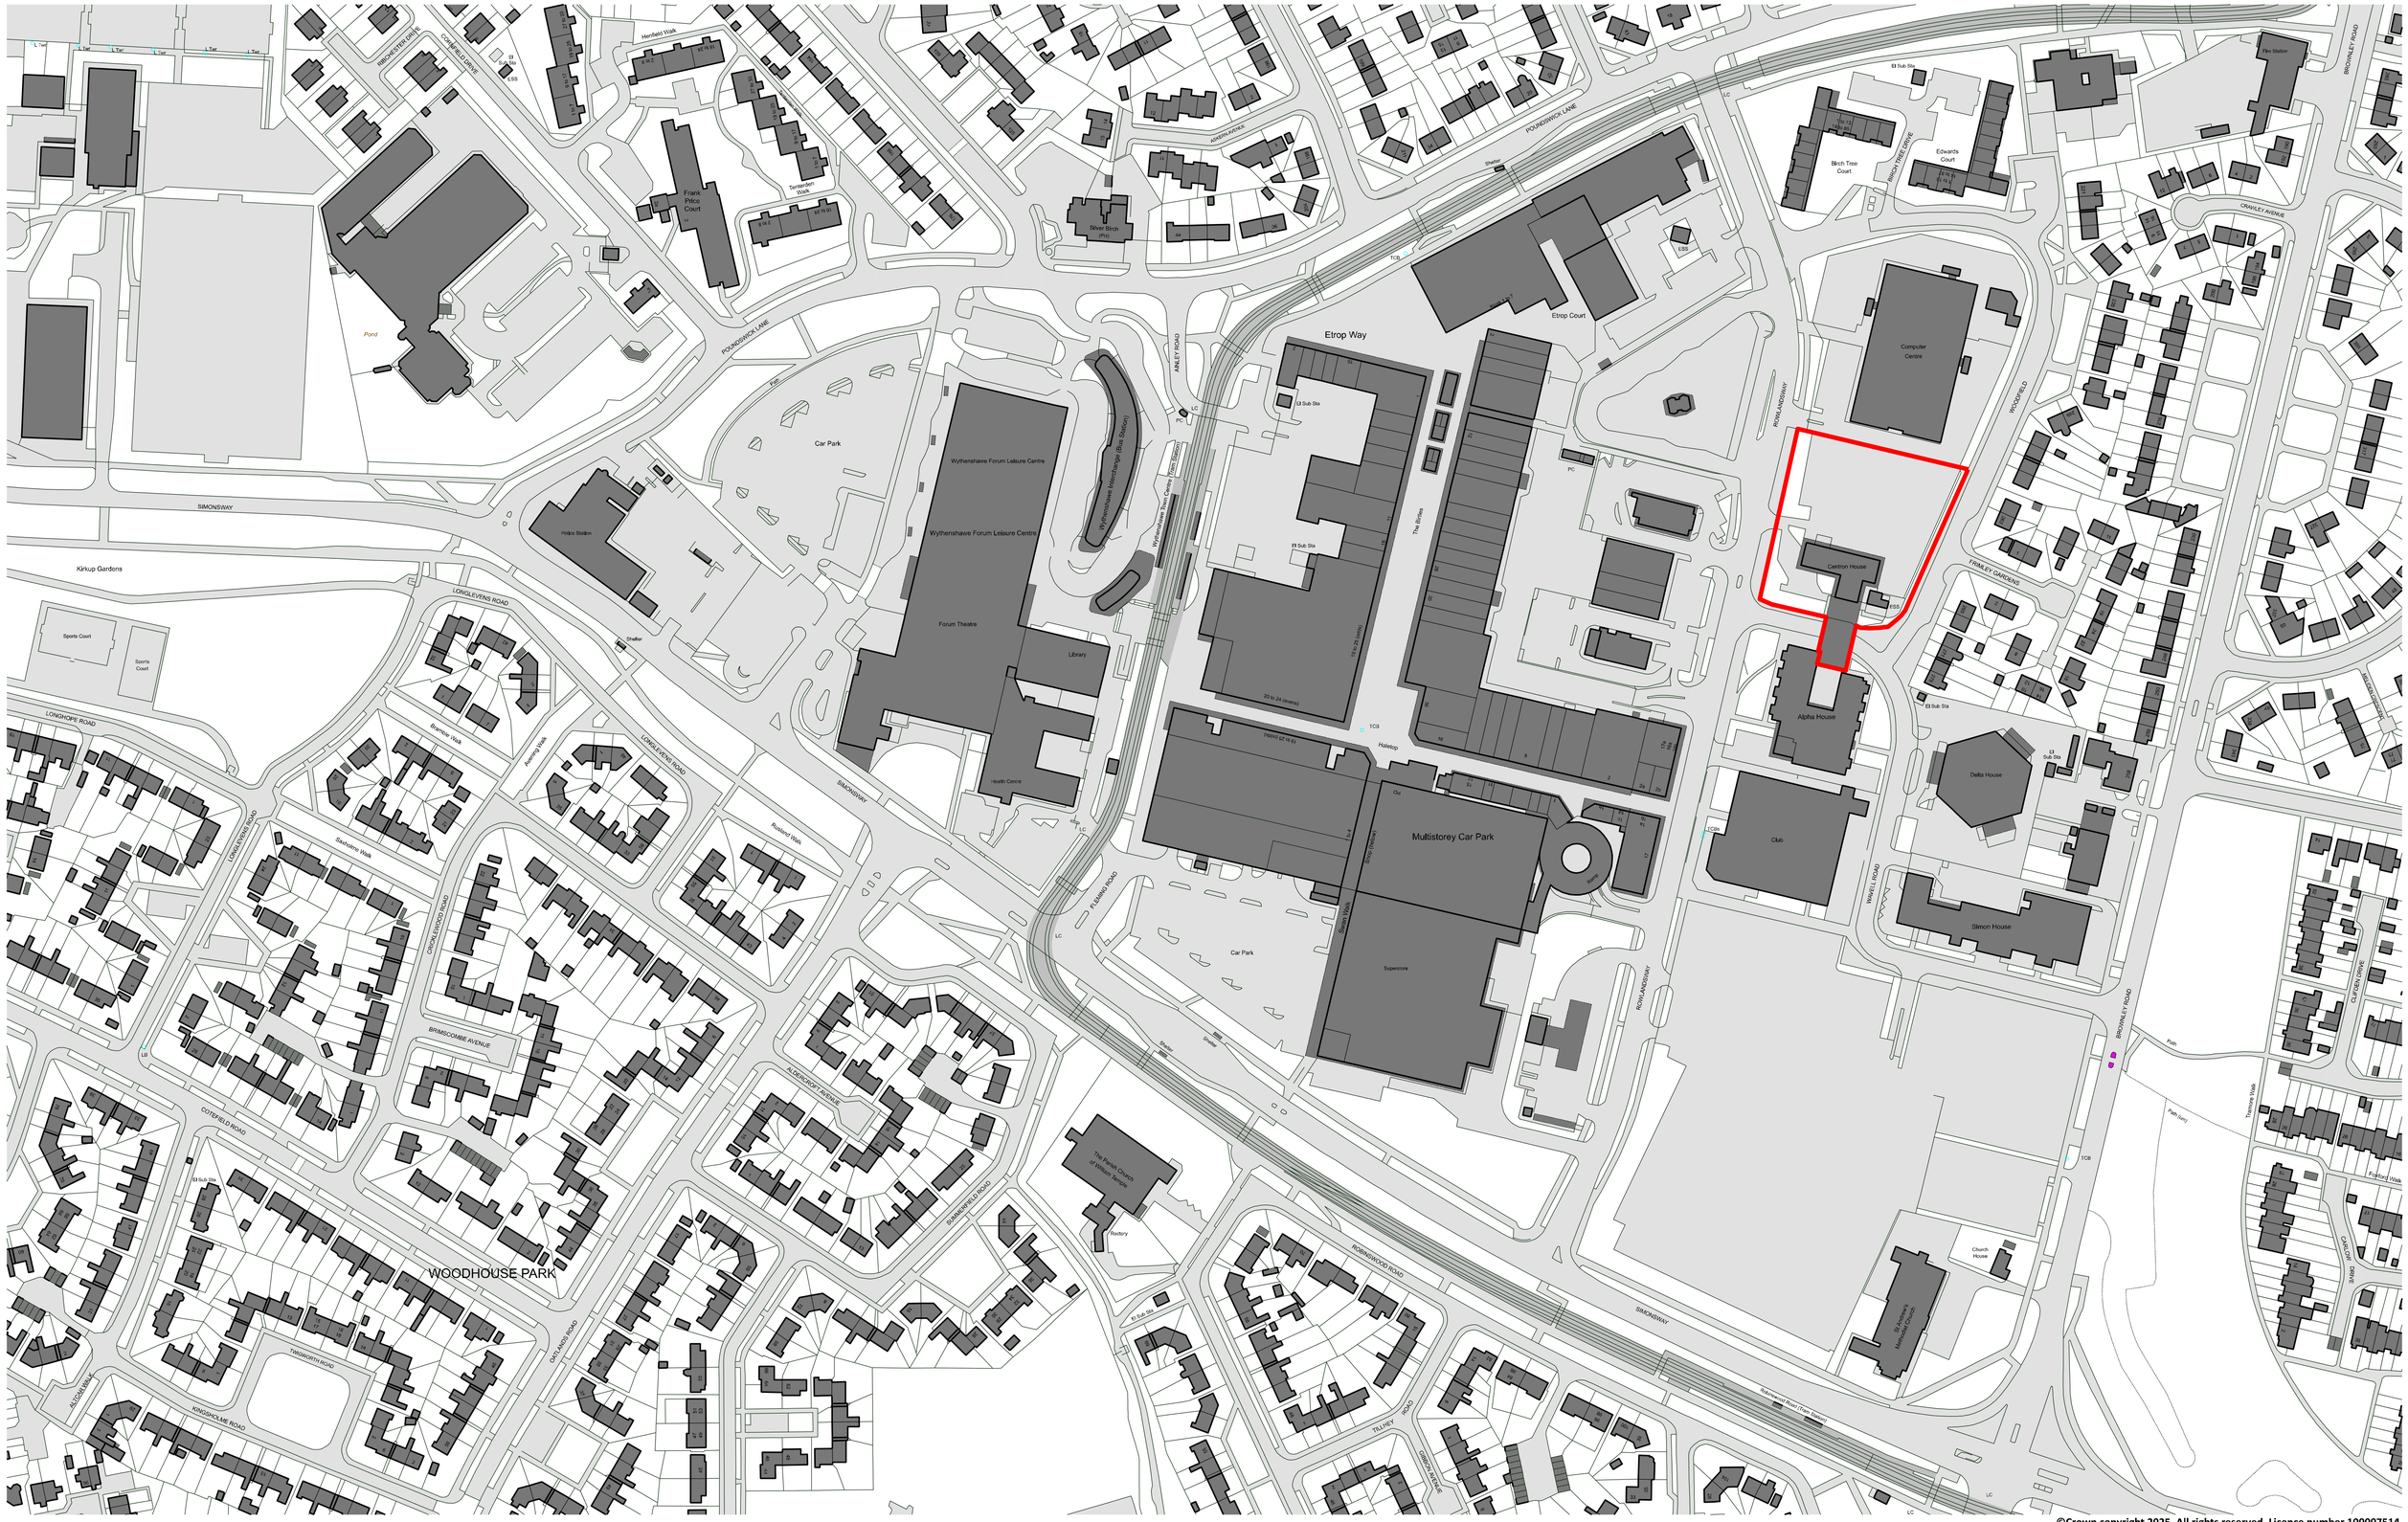


©Crown copyright 2025. All rights reserved. Licence number 100007514.

Amendment	Date
Red Line Update	09.06.26

Key

Site Location

Notes

This drawing is to be read in conjunction with all other project information by the architect and consultants.

Any drawn reference to existing information contained in this drawing has been created directly from third party survey information. This information is contained and issued in good faith with Feilden Clegg Bradley Studios LLP not held responsible for any inaccuracies identified. The architect is to be notified immediately if any inaccuracies are found.

FeildenCleggBradleyStudios LLP

Bath Brewery
Toll Bridge Road
Bath
BA1 7DE

t 01225 852545
e bath@fcbstudios.com

Project Name	WYTHENSHAWE TOWN CENTRE
Drawing No	2141-FCB-ZZ-ZZ-D-A-0123
Rev	-P02
	EXISTING SITE PLAN
	PLOT 2.3
Scale	1:1250 @ A1
Date	22.01.26
Drawn	FCB-MCR
Check	AB

Do not scale

All dimensions to be checked on site

Original printed at A1