PLANS 2 EXTEND

PROJECT:
SINGLE STOREY SIDE EXTENSION

ADDRESS:
67 WINSTANLEY ROAD
MANCHESTER
M40 7WJ

Drawn by: Spencer checked by: Chris

CLIENT: MARIA AND PEDRO LOPEZ

Drawing No. P2E15042026

PLANNING PURPOSE DRAWINGS

SCALE: 1:500 - PAGE SIZE A4


Date: 04/06/2026

Plans 2 Extend Ltd
34 Market Street
Atherton
M46 0DG
email address:
Chris@plans2extend.co.uk

drawings subject to final approval

Plans 2 Extend Ltd: 07557367769

EXISTING SITE PLAN

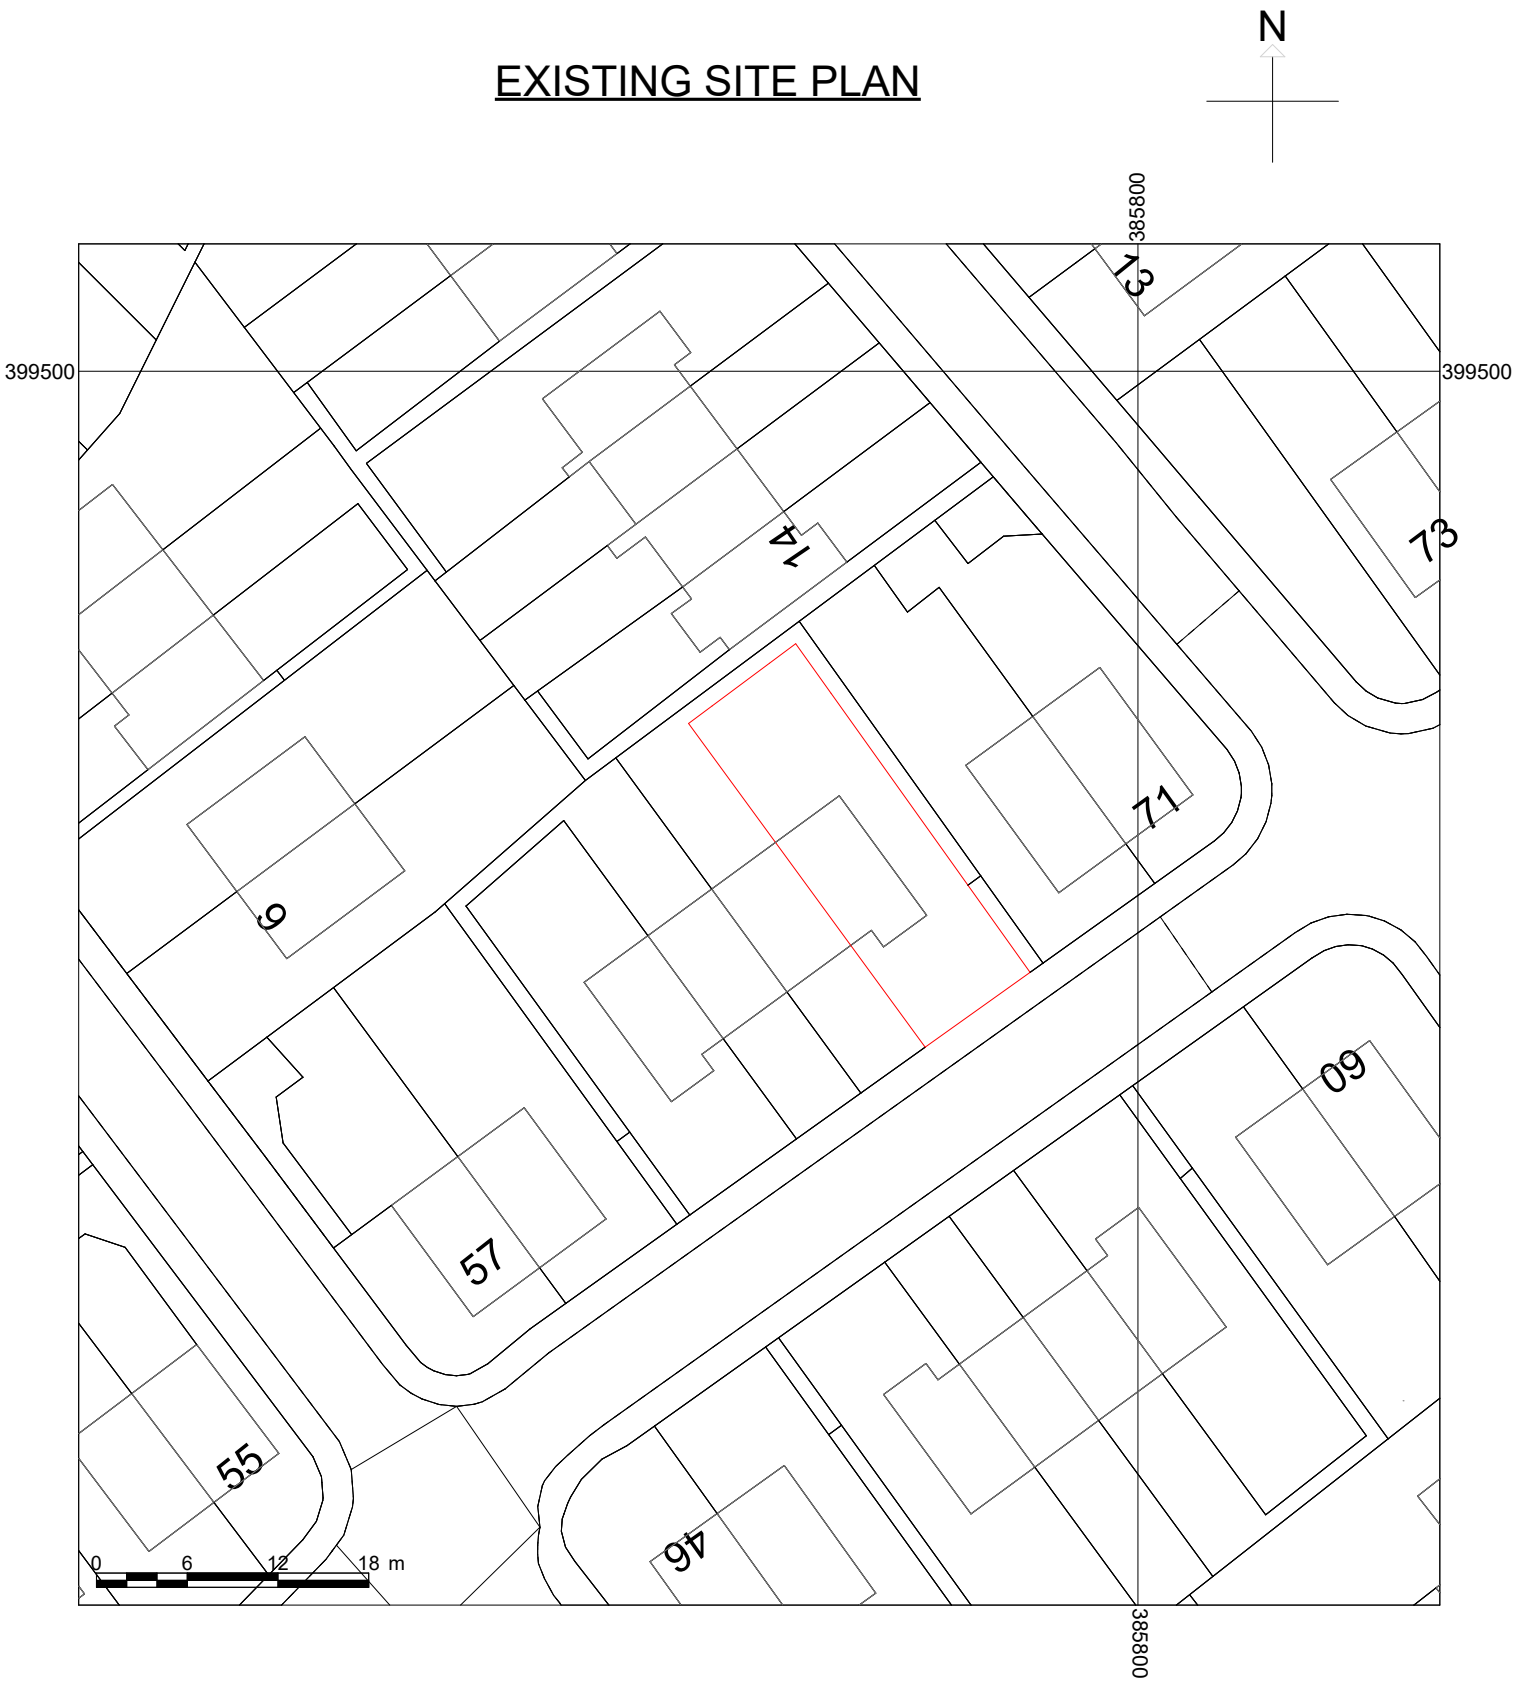

0 20 40 60 80

0 10 20 m

Metres