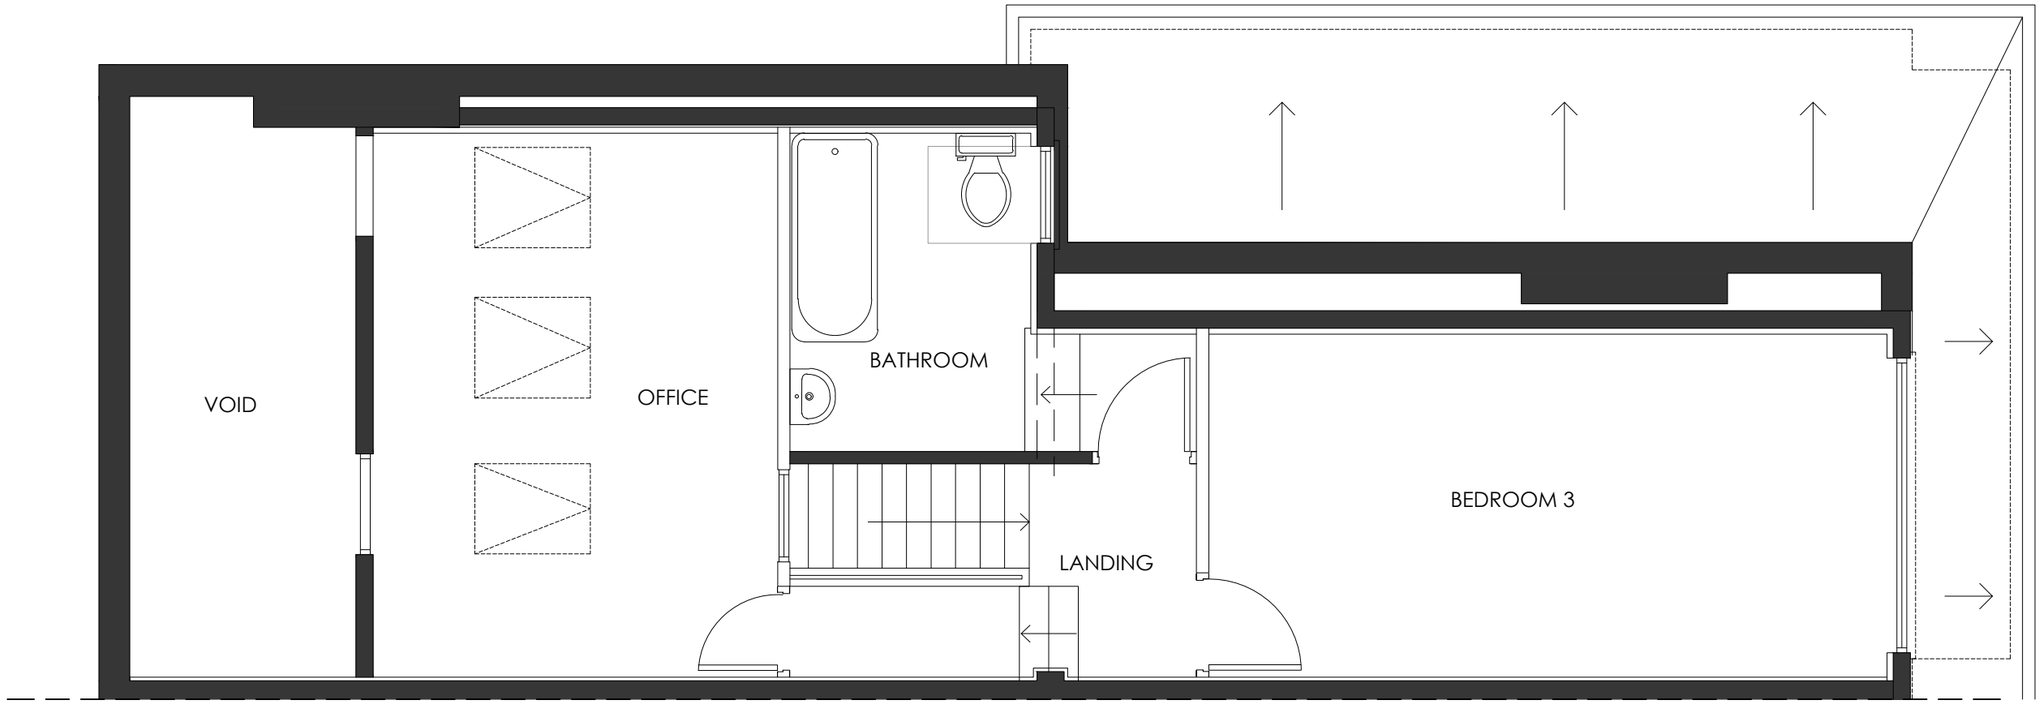
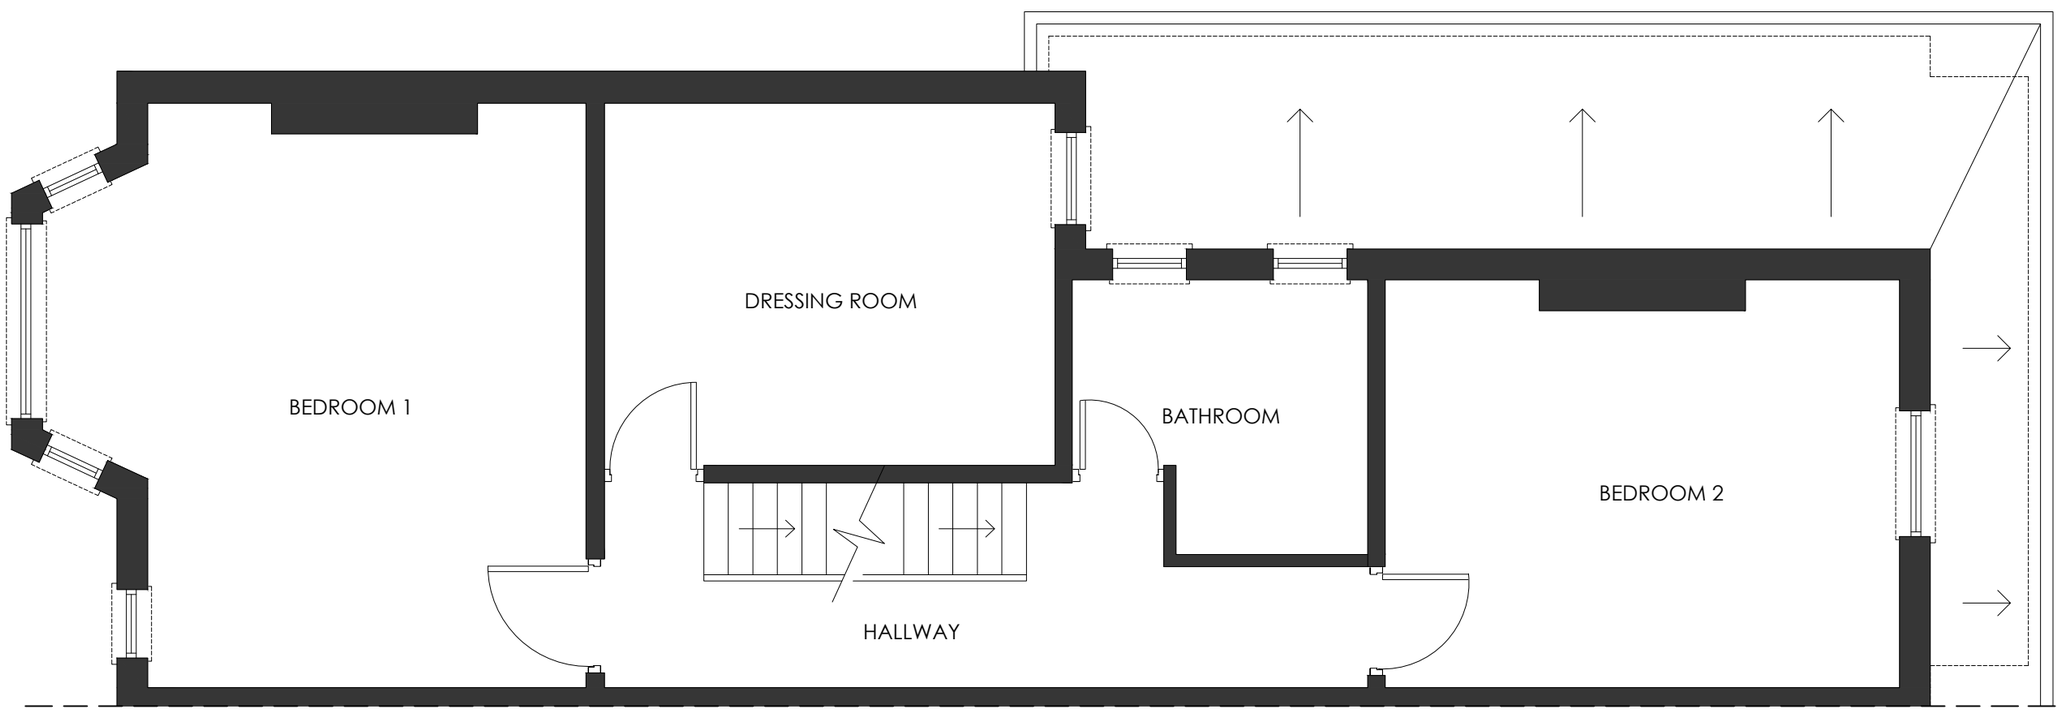



1:50

1m 0 1m 2m 3m 4m 5m

Client
James Balderstone

Project
185 Oswald Road, Chorlton

Drawing Title
Proposed First Floor and Second Floor Plans

| Drawn | Checked | Paper Size | Scale | Date |
|---|---|---|---|---|
| PL | PL | A3 | 1:50 | JAN 2026 |

| Project No. | Drawing No. | Revision |
|---|---|---|
| 26 - 1055 | 01-04 | - |

Philip Lambert
RIBA Chartered Architect

Philip Lambert Architecture Ltd.
King Edward House, 154 Clifton Drive South,
Lytham St Annes, FY8 1HG
Tel. 07811118904