
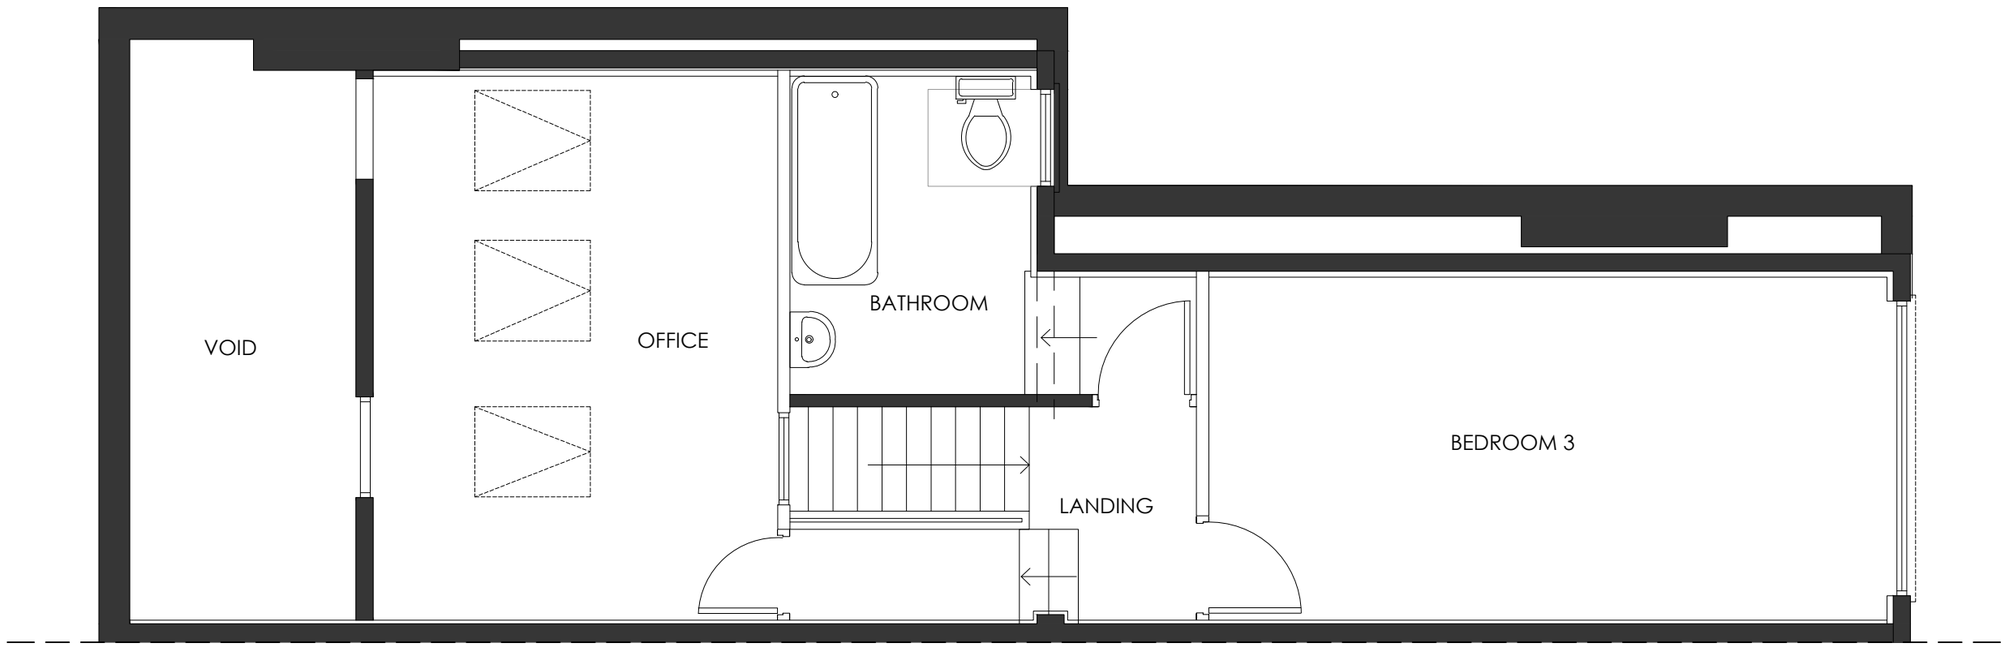


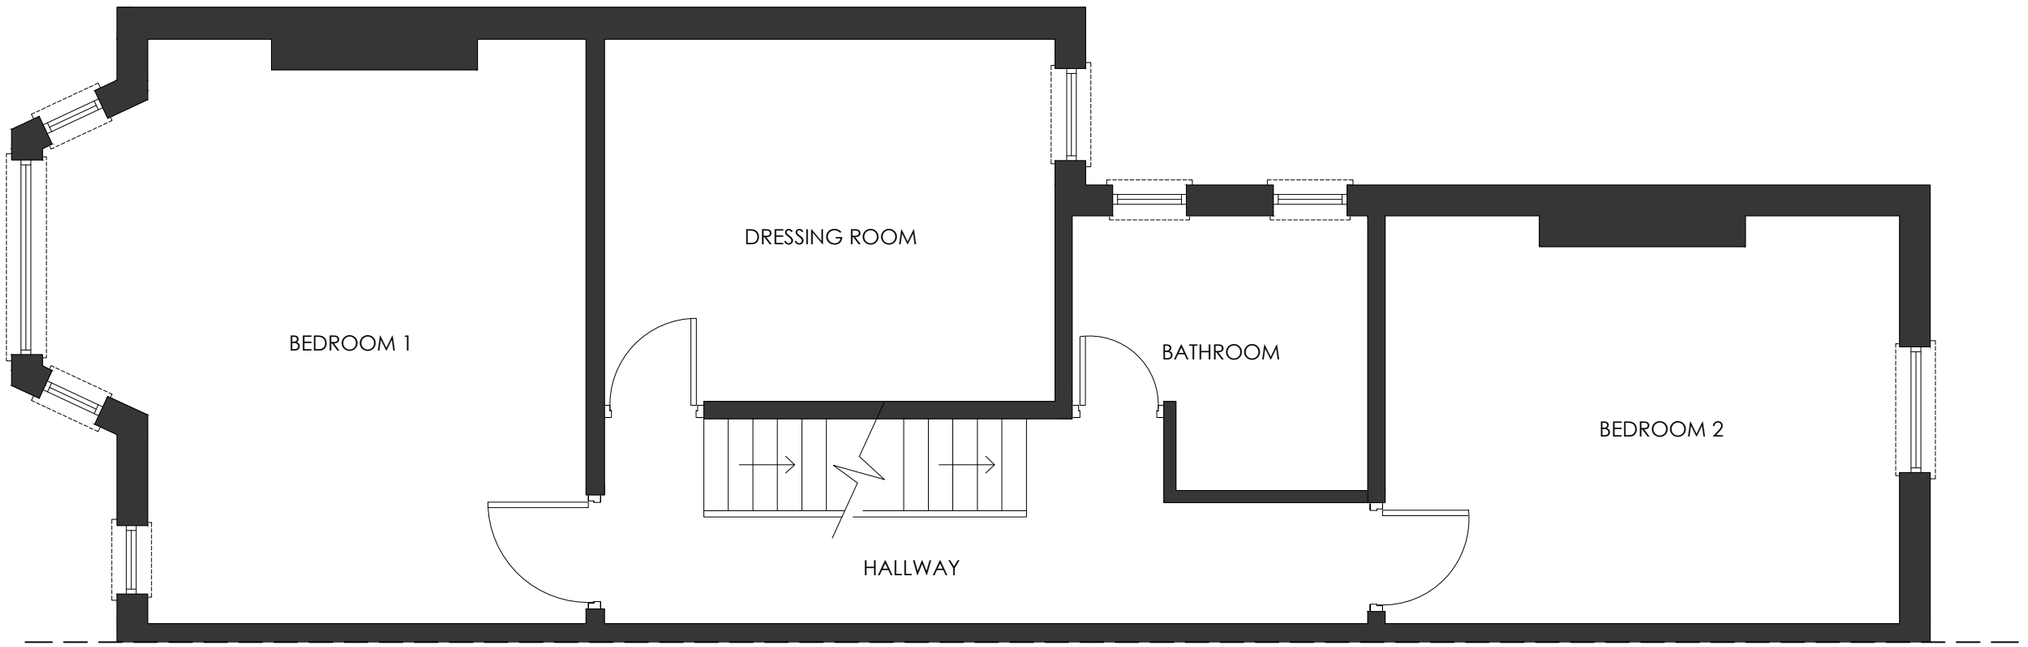

1:50

1m 0 1m 2m 3m 4m 5m

Client
James Balderstone

Project
185 Oswald Road, Chorlton

Drawing Title
Existing First Floor and Second Floor Plans

Drawn	Checked	Paper Size	Scale	Date
PL	PL	A3	1:50	JAN 2026

Project No.	Drawing No.	Revision
26 - 1055	00-04	-

Philip Lambert
RIBA Chartered Architect

Philip Lambert Architecture Ltd.
King Edward House, 154 Clifton Drive South,
Lytham St Annes, FY8 1HG
Tel. 07811118904