

DESIGN INTENT DRAWING ONLY.
ANY CONSTRUCTION MUST COMPLY WITH ALL APPLICABLE BUILDING REGULATIONS.

ALL DIMENSIONS IN MM.

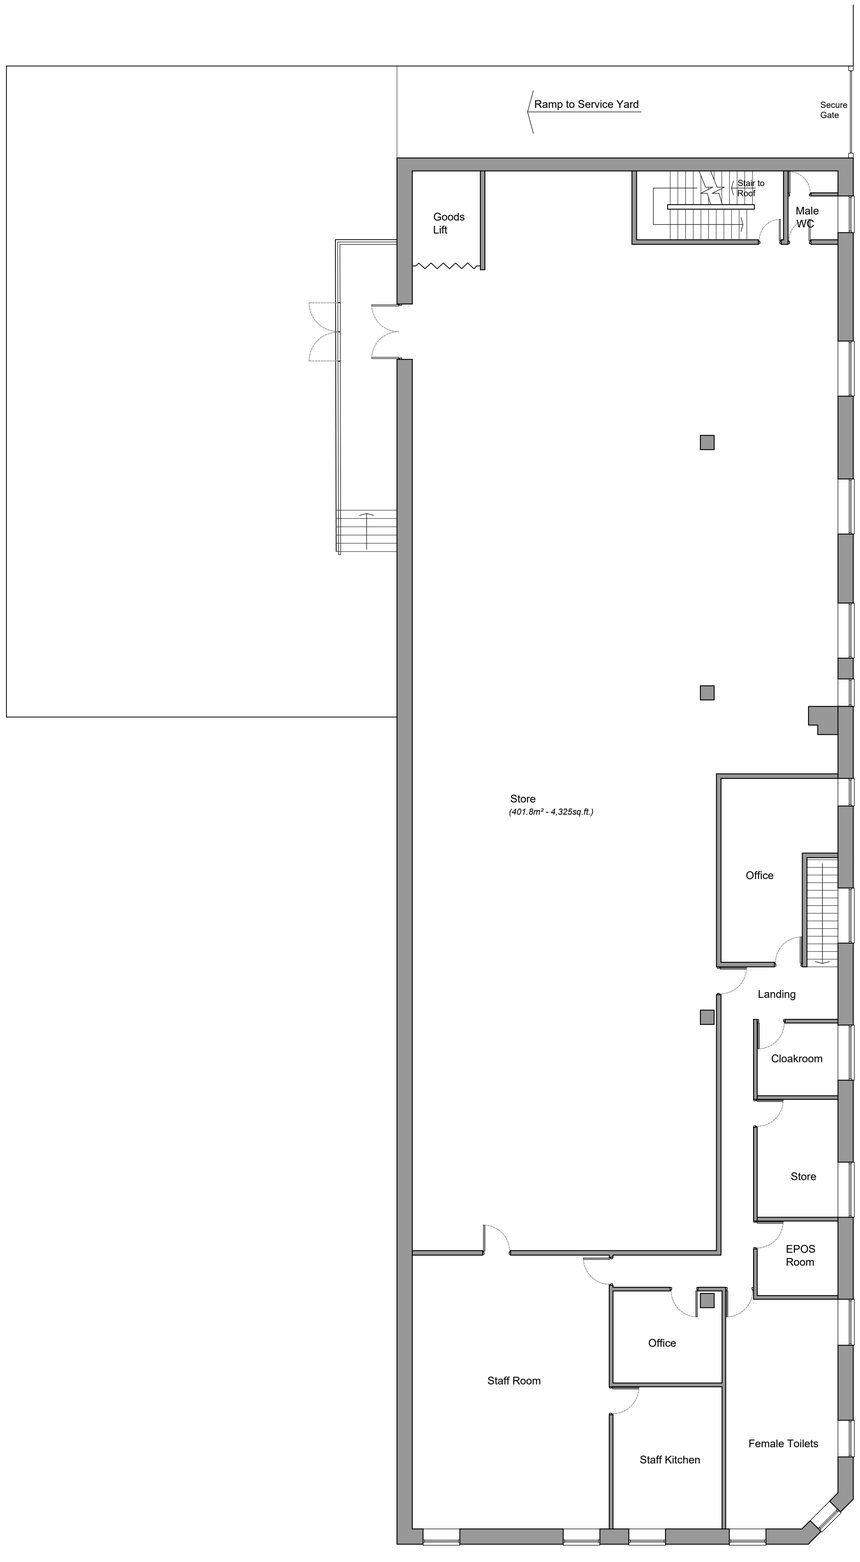

Existing First Floor Plan

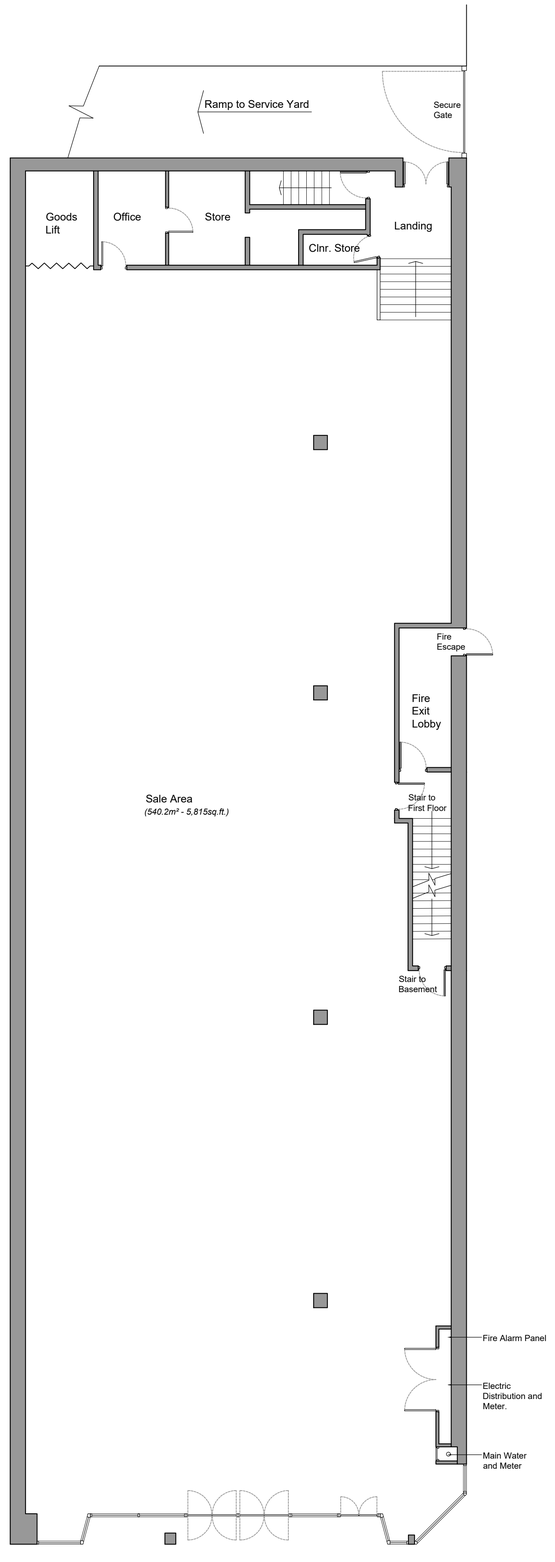

Existing Ground Floor Plan

Rev	Ammendment	Date
-	-	-

NK ARCHITECTS
t 0161 8501045
m 07814 024033
e nadir@nk-architects.com
w www.nk-architects.com

PROJECT:
NEW EXTRACTION SYSTEM INTO CLASS 'E' RESTAURANT AND NEW WINDOW OPENINGS TO SIDE ELEVATION.

ADDRESS:
UNIT 3 - 56 BURY OLD ROAD, CHEETHAM HILL, MANCHESTER

DRG:
EXISTING PLANS

DRG STATUS:
PLANNING SUBMISSION

DATE: June 2026
SCALE: 1:100
SIZE: A1
DRAWN: ANK
CHECKED: ANK
DRG NO: 667.01

COPYRIGHT © 2007 NK ARCHITECTS (MCR) LIMITED. ALL RIGHTS RESERVED.