

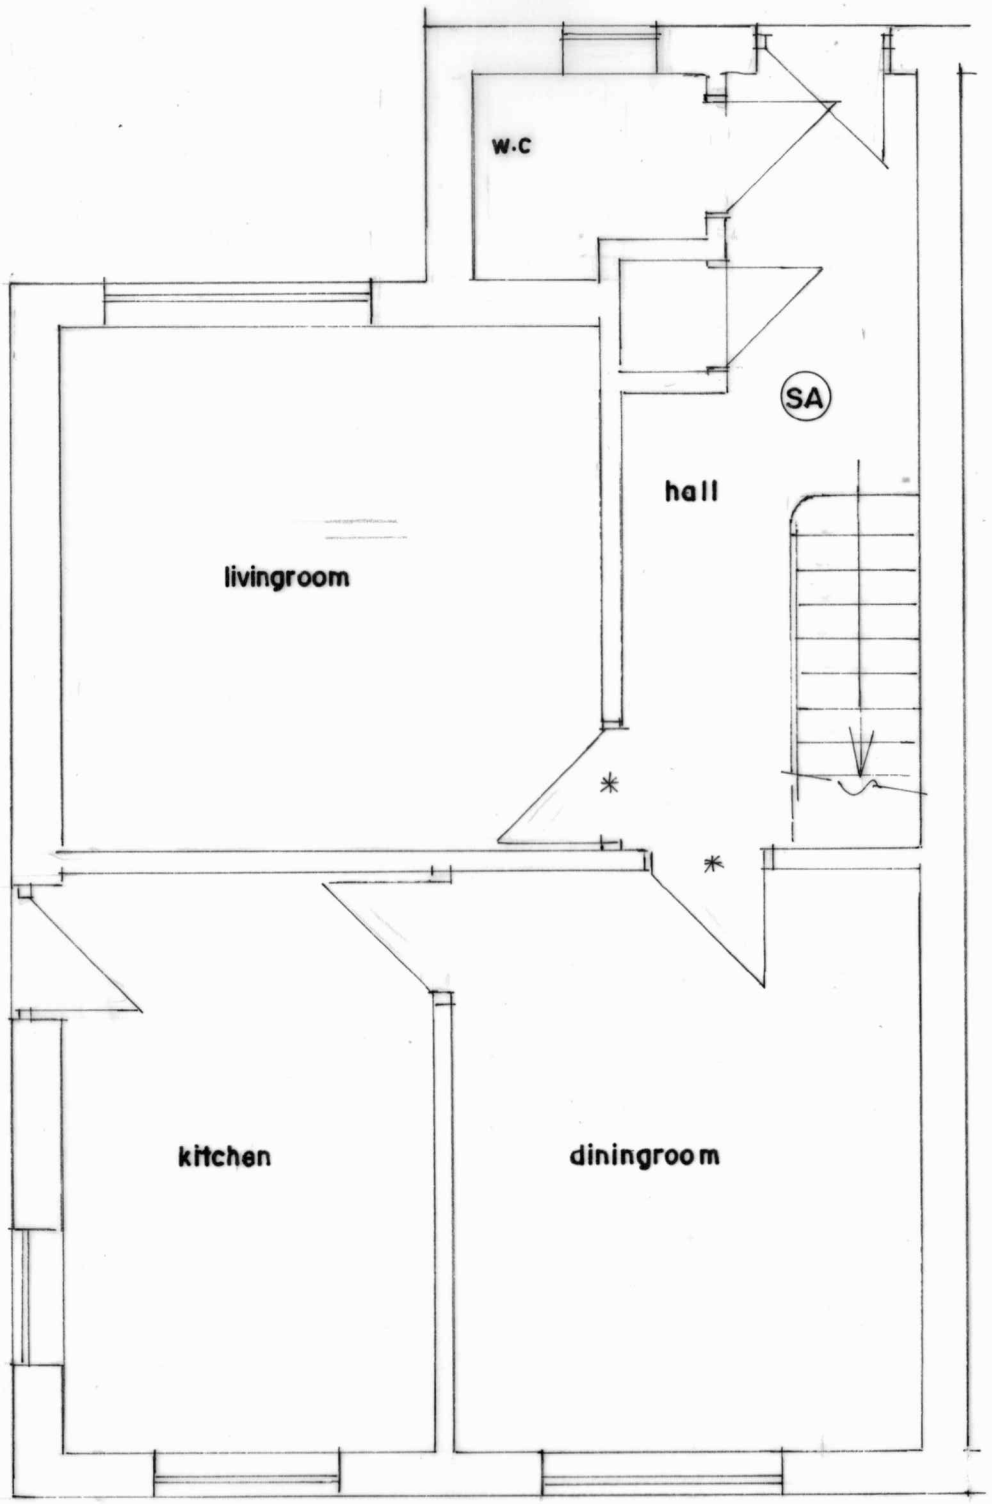



GROUND FLOOR PLAN
(PROPOSED)

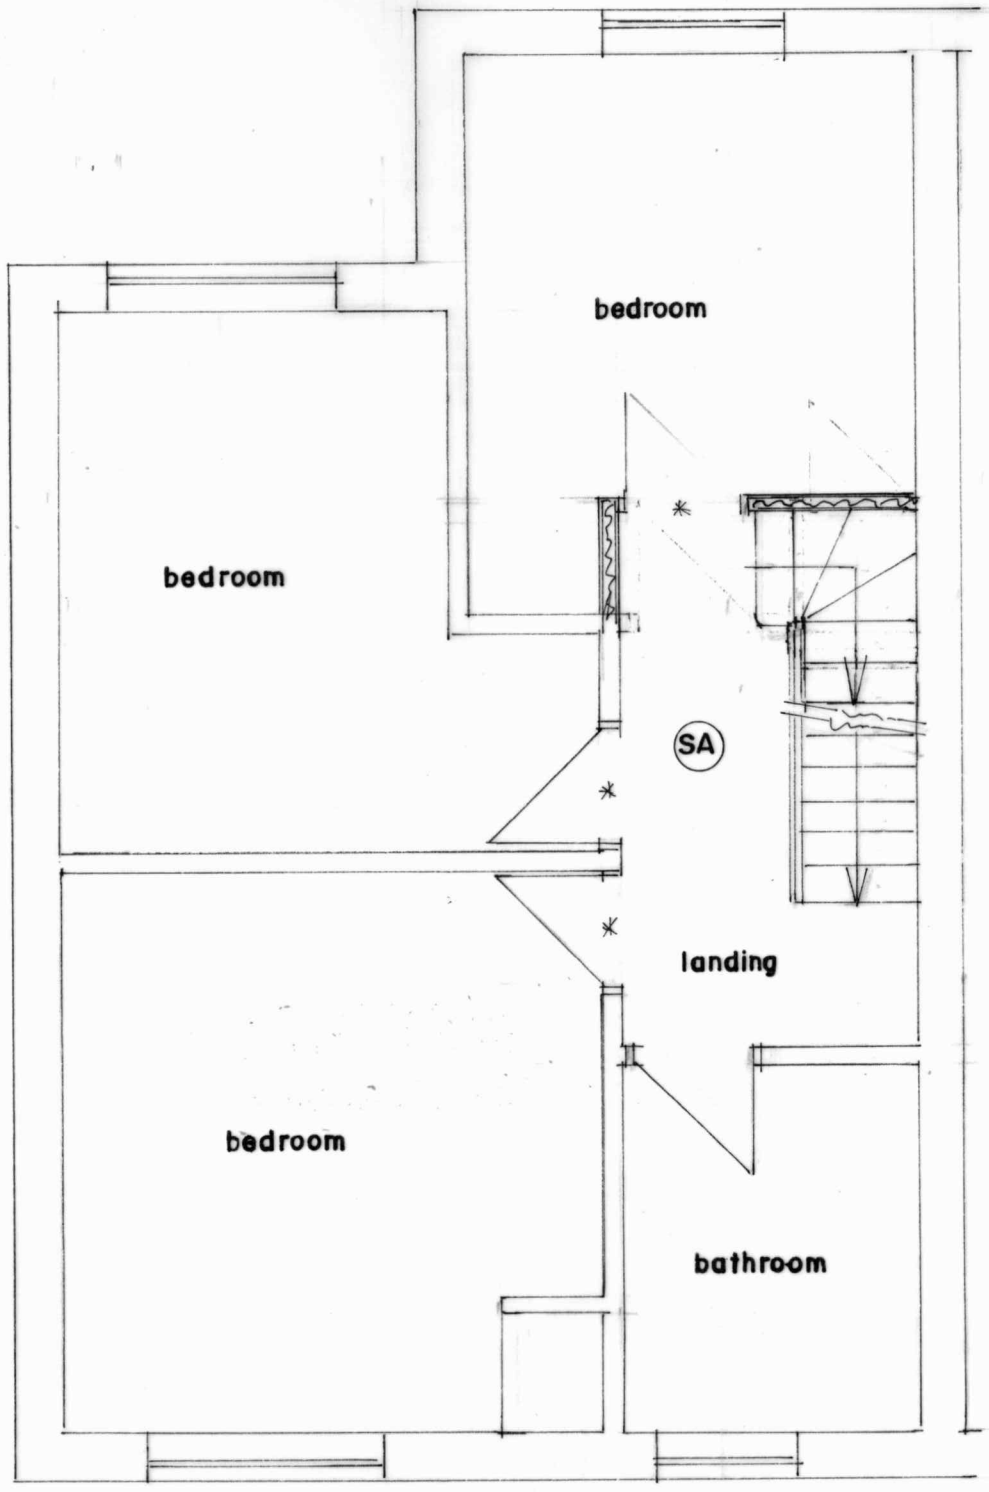

FIRST FLOOR PLAN
(PROPOSED)

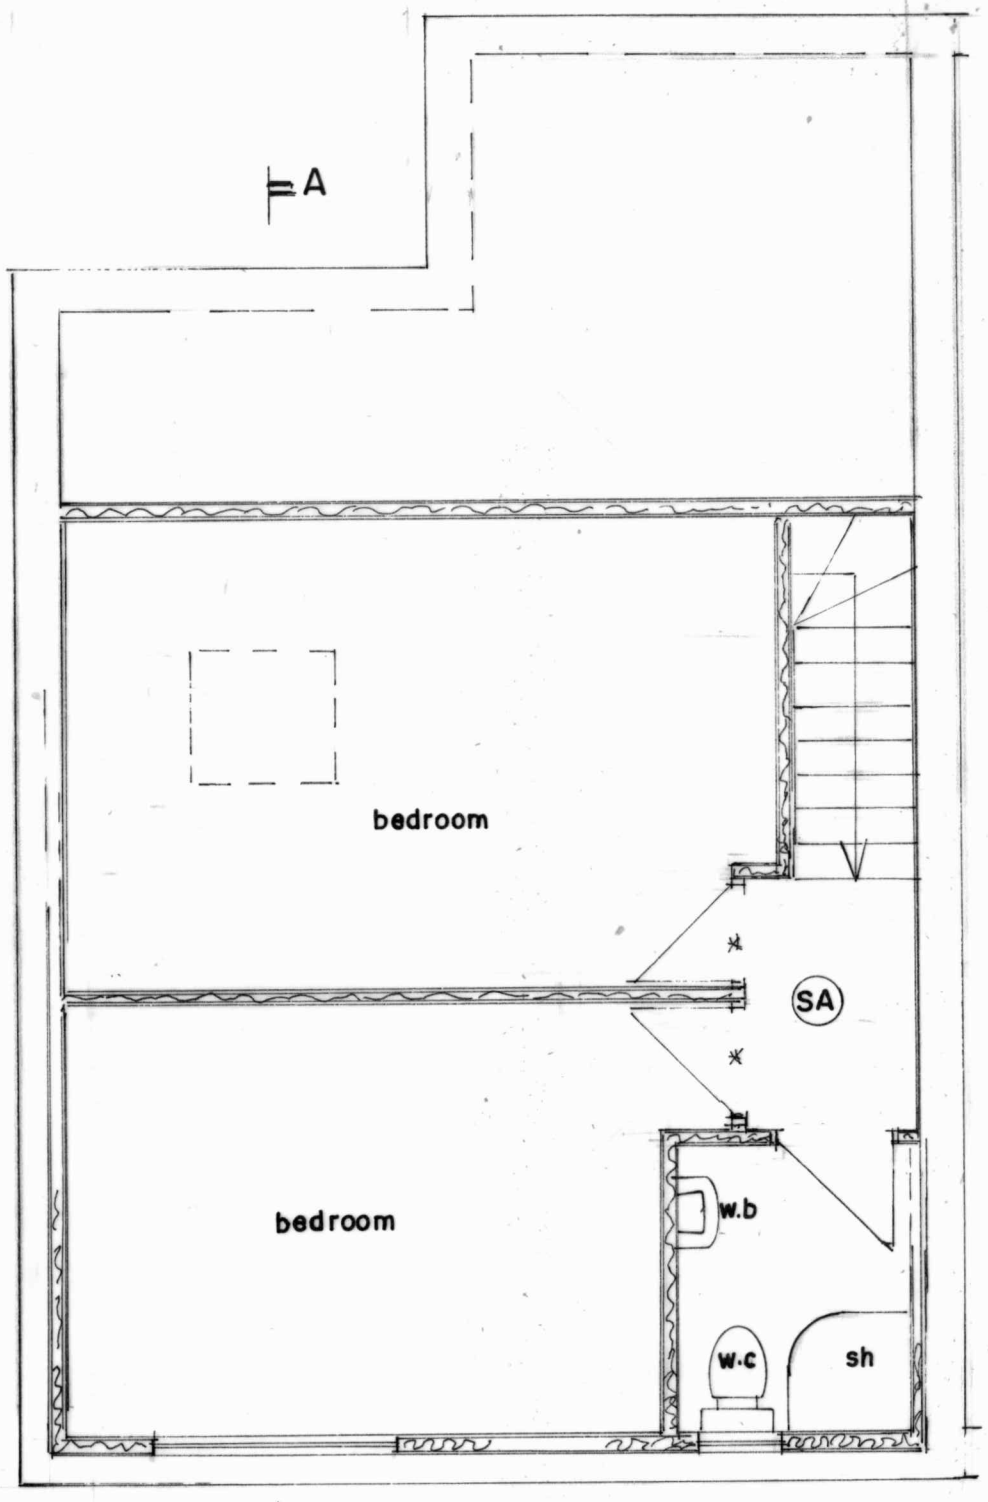

SECOND FLOOR PLAN
(PROPOSED)

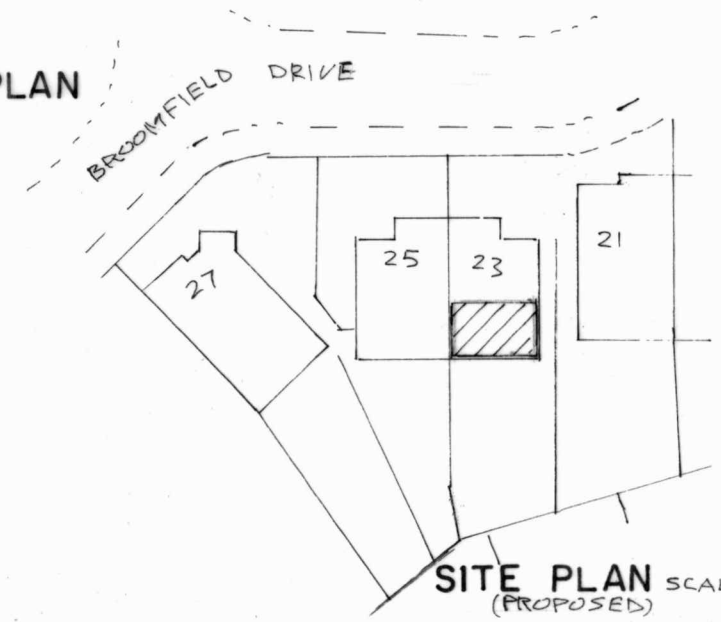

SITE PLAN SCALE 1:500
(PROPOSED)

BUILDING DESIGN SERVICES
M. FAROOQ
418 Bury Road Rochdale OL11 5EU.
Tel: 01706 712231 Mob: 07967605763

PROPOSED REAR DORMER EXTENSION AT
25 BROOMFIELD DRIVE CHEETHAM HILL
MANCHESTER M8 9EE

For: Mr DELZAR RASOUL AHMED

Plan	*Scale 1:50*	2431/2