The use of this data by the recipient acts as an agreement of the following statements. Do not use this data if you do not agree with any of the following statements:-

Ryder Architecture has co-ordinated relevant information received from third parties, but are not responsible for the content of the information received from others.


The controlled version of this drawing should be viewed in DWF or PDF format not DWG or other formats. All prints of this drawing must be made in full colour.

Where this drawing has been based upon Ordnance Survey data, it has been reproduced under the terms of Ryder Licence No. 100000144. Reproduction of this drawing in whole or in part is prohibited without the prior permission of Ordnance Survey.

Do not scale the drawing. Use figured dimensions in all cases. Check all dimensions on site. Report any discrepancies in writing to Ryder before proceeding.


Scale Bar (m)

0 1 2 4 8

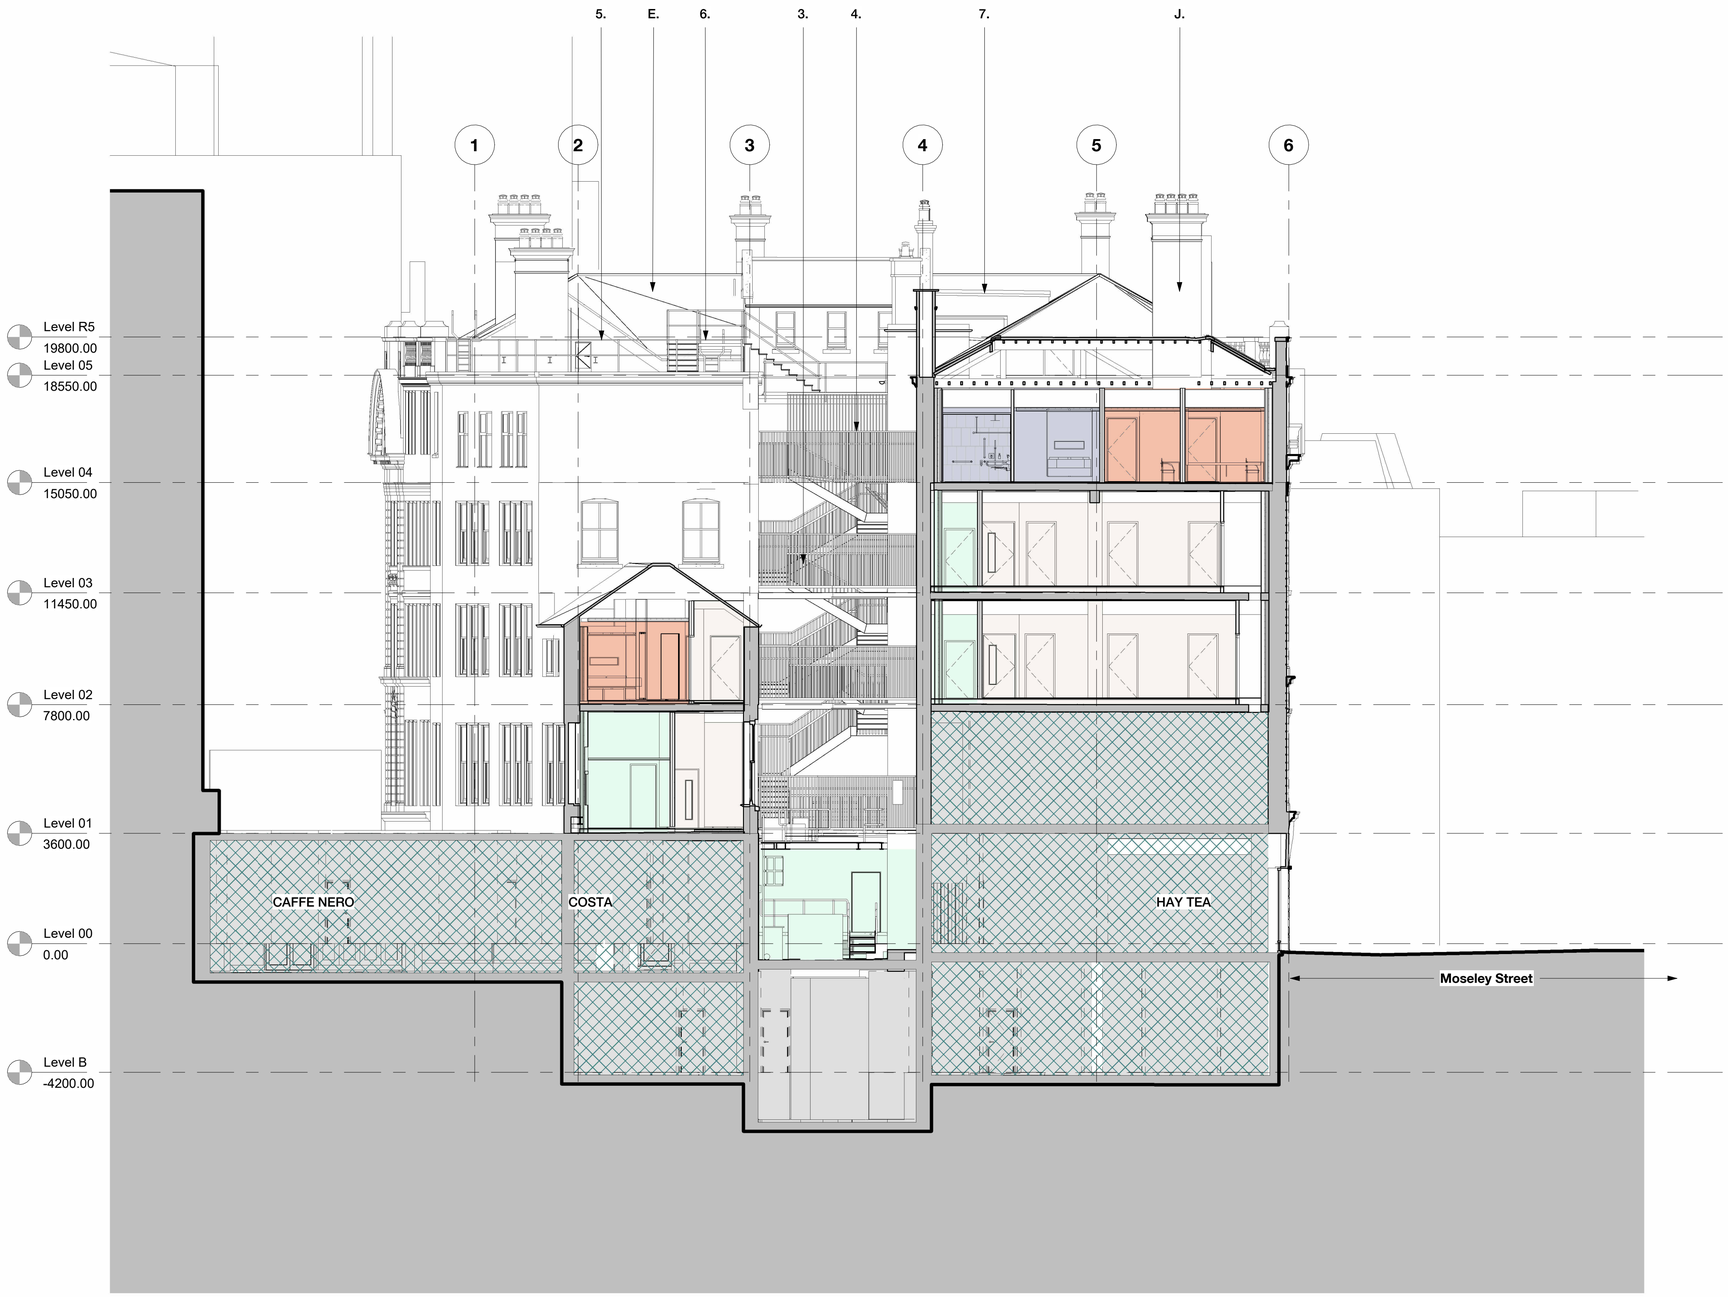

1 Section BB - Proposed Planning

1 : 100

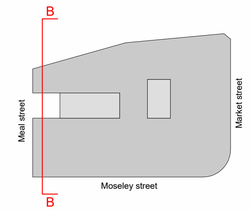

Room Types

- Standard Cocoon
- Bunk Cocoon
- Suites
- Group Room
- Treehouse Room
- Single Cocoon
- Circulation
- MEP
- BOH
- FOH
- Tenant Space
- Hotel Demise Boundary

Key - Existing Materials

E. Existing Slate Roof refurbished using existing and new matching slates

J. Existing Brick Chimneys

Key - Proposed Materials

3. White painted metal balustrade (1.5m high) to external link bridge in lightwell with black PPC handrails at 1.1m high at either side

4.White painted metal staircase and balustrade between bridge link levels in lightwell with light grey painted checkerplate treads and risers with black PPC handrails either side of the staircase

5. New black painted metal top and mid rail balustrade to perimeter of roof plant area

6. New raised metal plant deck with top and mid rail balustrade to perimeter

7. New dormer flat roof extension for MEP plant, roof slate sides and dark grey single ply membrane roof finish

Rev	Description	Drawn	Checked	Date
P1	First Issue	NCH	JRI	11/05/26

Suitability
For Planning

Project
Criterion Developments Ltd
Royal Buildings Manchester
Manchester

Drawing Title
Section BB - Proposed

Drawing Number
A-30-0012

Project Number	Scale at A1	Status	Revision
11497-00	1 : 100	S2	P1

info@ryderarchitecture.com
www.ryderarchitecture.com

Ryder