
Scale 1:50

0 1 2 3 4 5

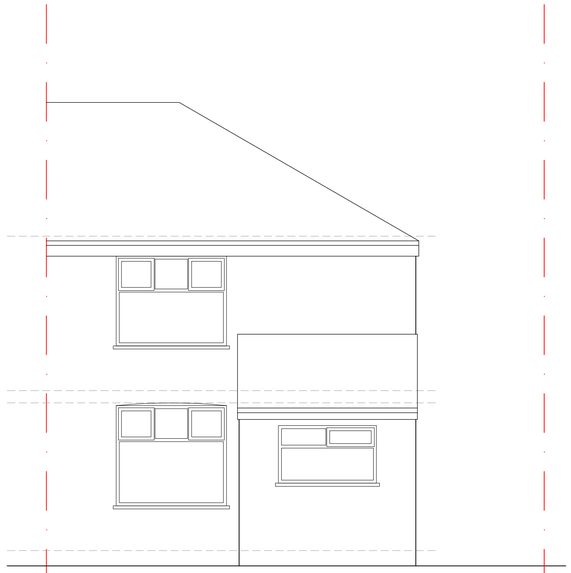


Existing Rear Elevation




Existing Side Elevation




Existing Front Elevation

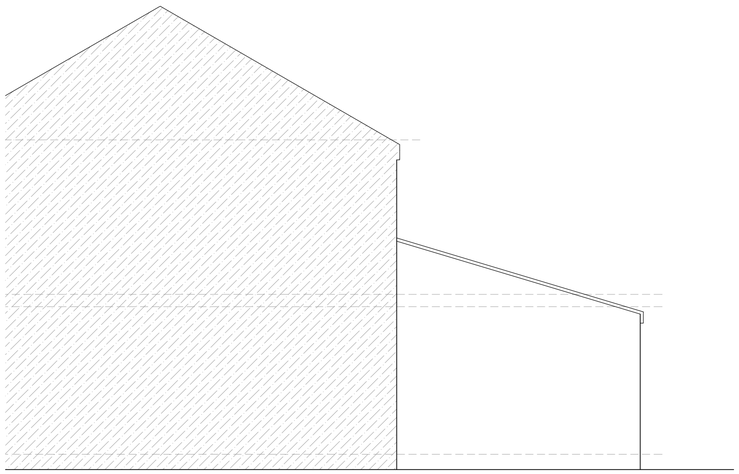

Existing Side Elevation

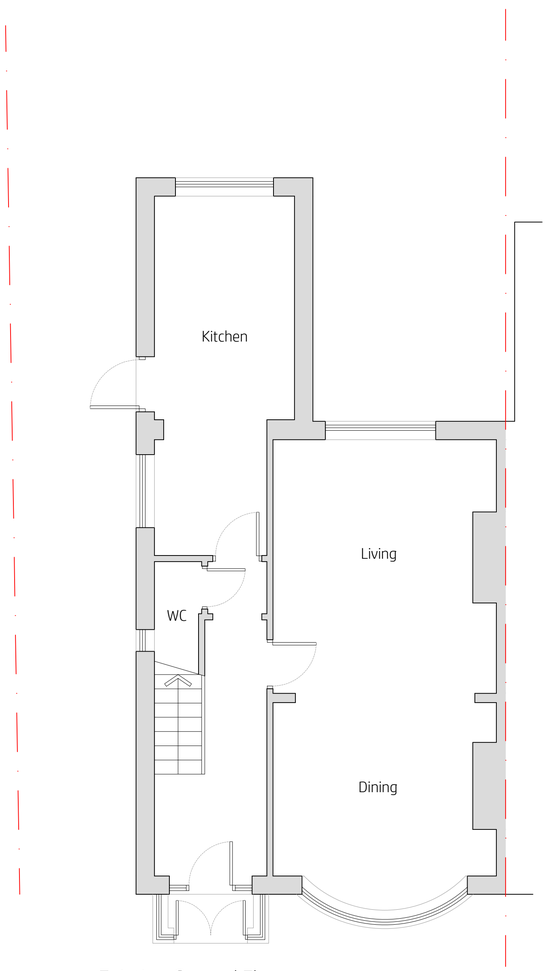

Existing Ground Floor

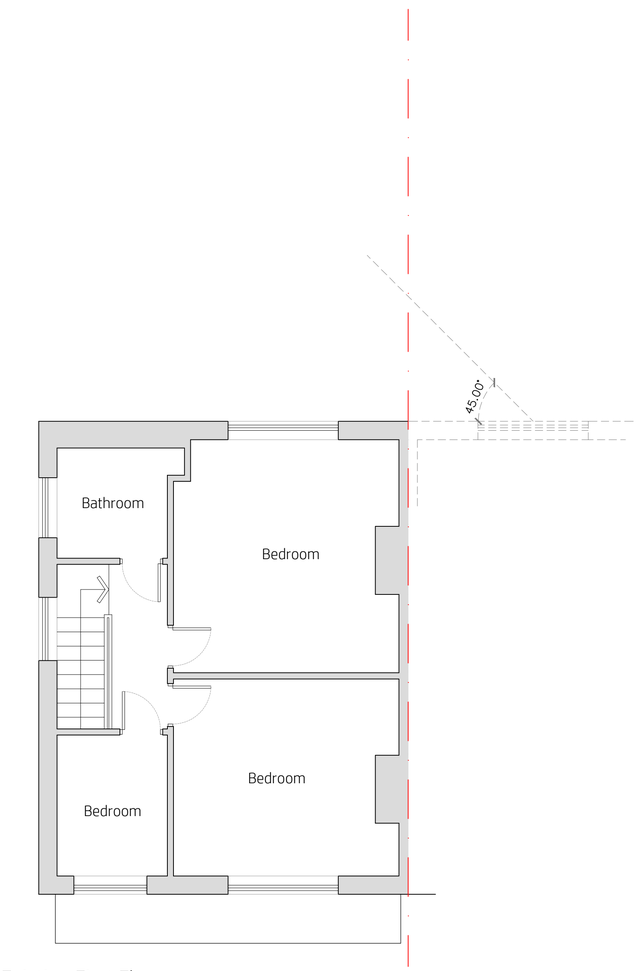

Existing First Floor

project

1 Arthog Road
Didsbury
M20 6HR

scale
1:50@A1
1:100@A3

drawn by
klh

drawing number
KH981-001

revision	description	date
-	-	09.10.2024
A	additional side elevation added	17.06.2026

Existing Plans

kieranhibbs*architecture*
27 Pioneer Road
Macclesfield
SK11 7ZB

kieranhibbs@gmail.com
Mobile: 07584049322

kieranhibbs*architecture*